




ReQuestAPlan
Map number: TQRQM21262155921852
Title: 166 Woolram Wygate
Map Produced for: John Macleod
? Crown copyright and database rights 2021 OS 100042766
Project ID:
Date of Purchase: 19-09-2021
1 Years subscription from 19-09-2021 for 1 workstation.

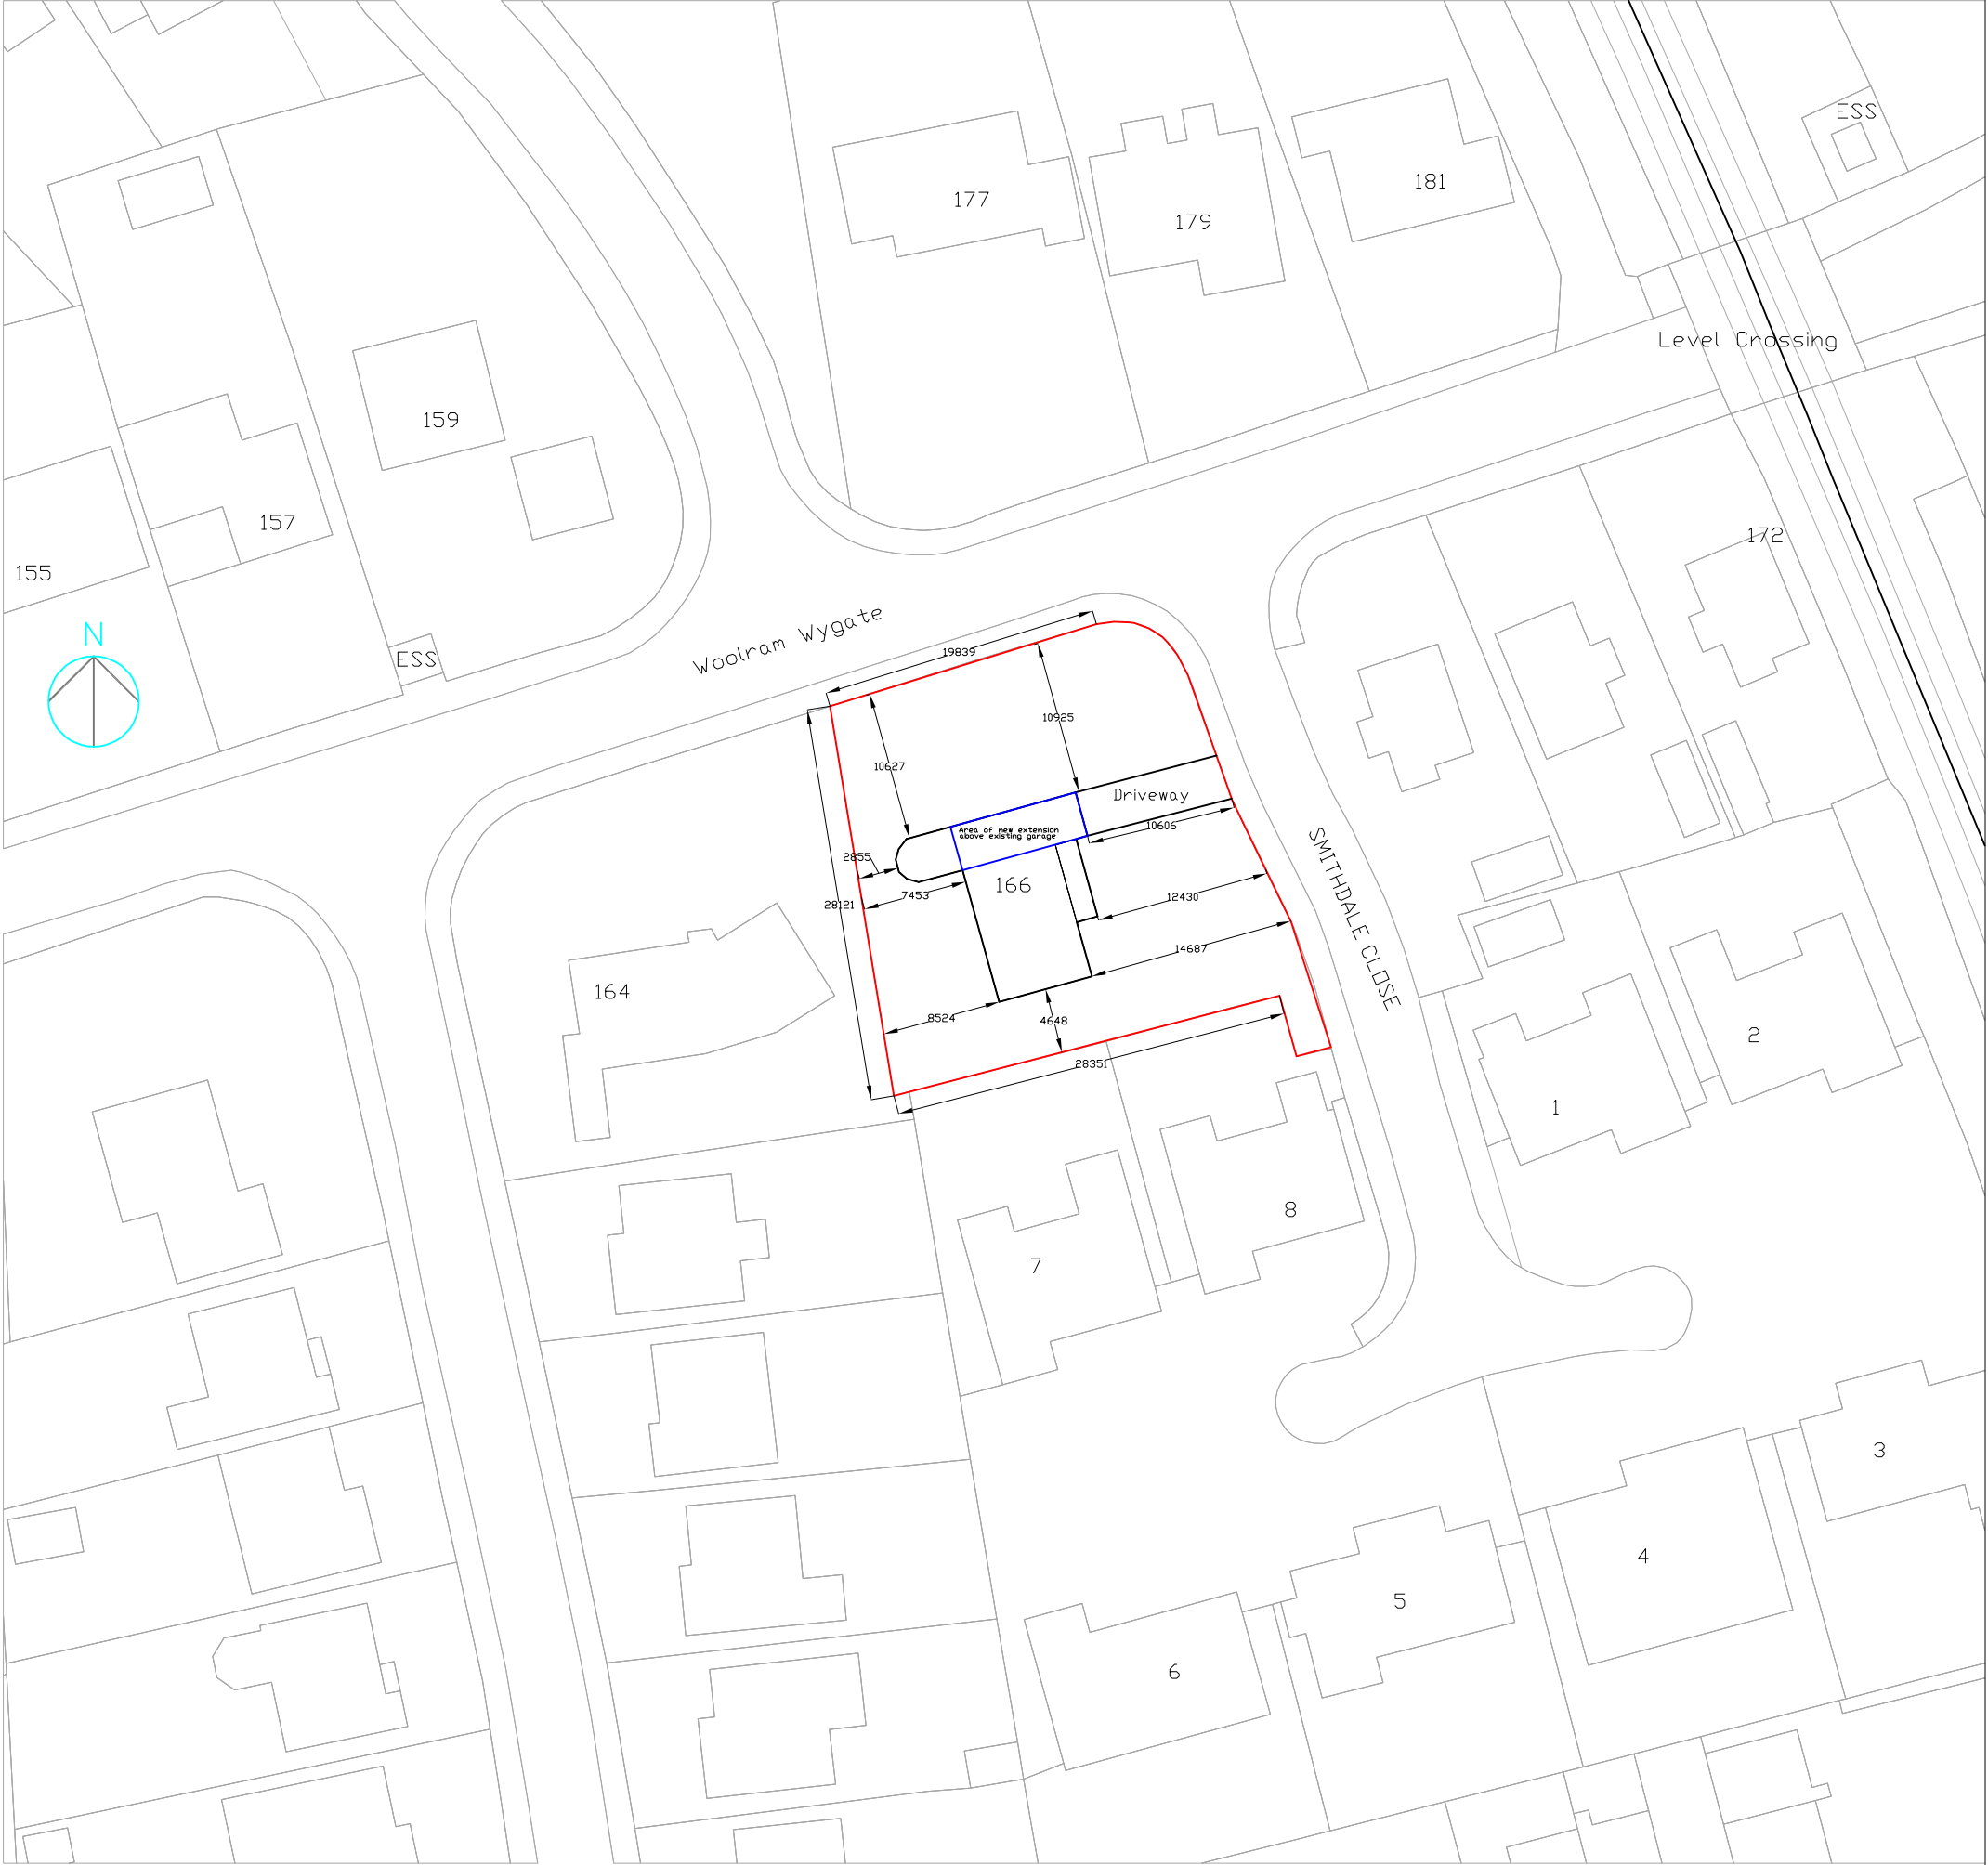

Block Plan
Scale 1:500

DRAWN	A3_PAGE_LAYOUT					
JMAC						
DATE	JSMACLEOD PROPOSED-EXTENSION					
08.10.2021						
CHECKED						
CHECKED						
DATE						
-						
SCALE	REF	2021	SUB	81121	1 1	A
1:500						