
Ordnance Survey

Siteplan

1:1250 Scale

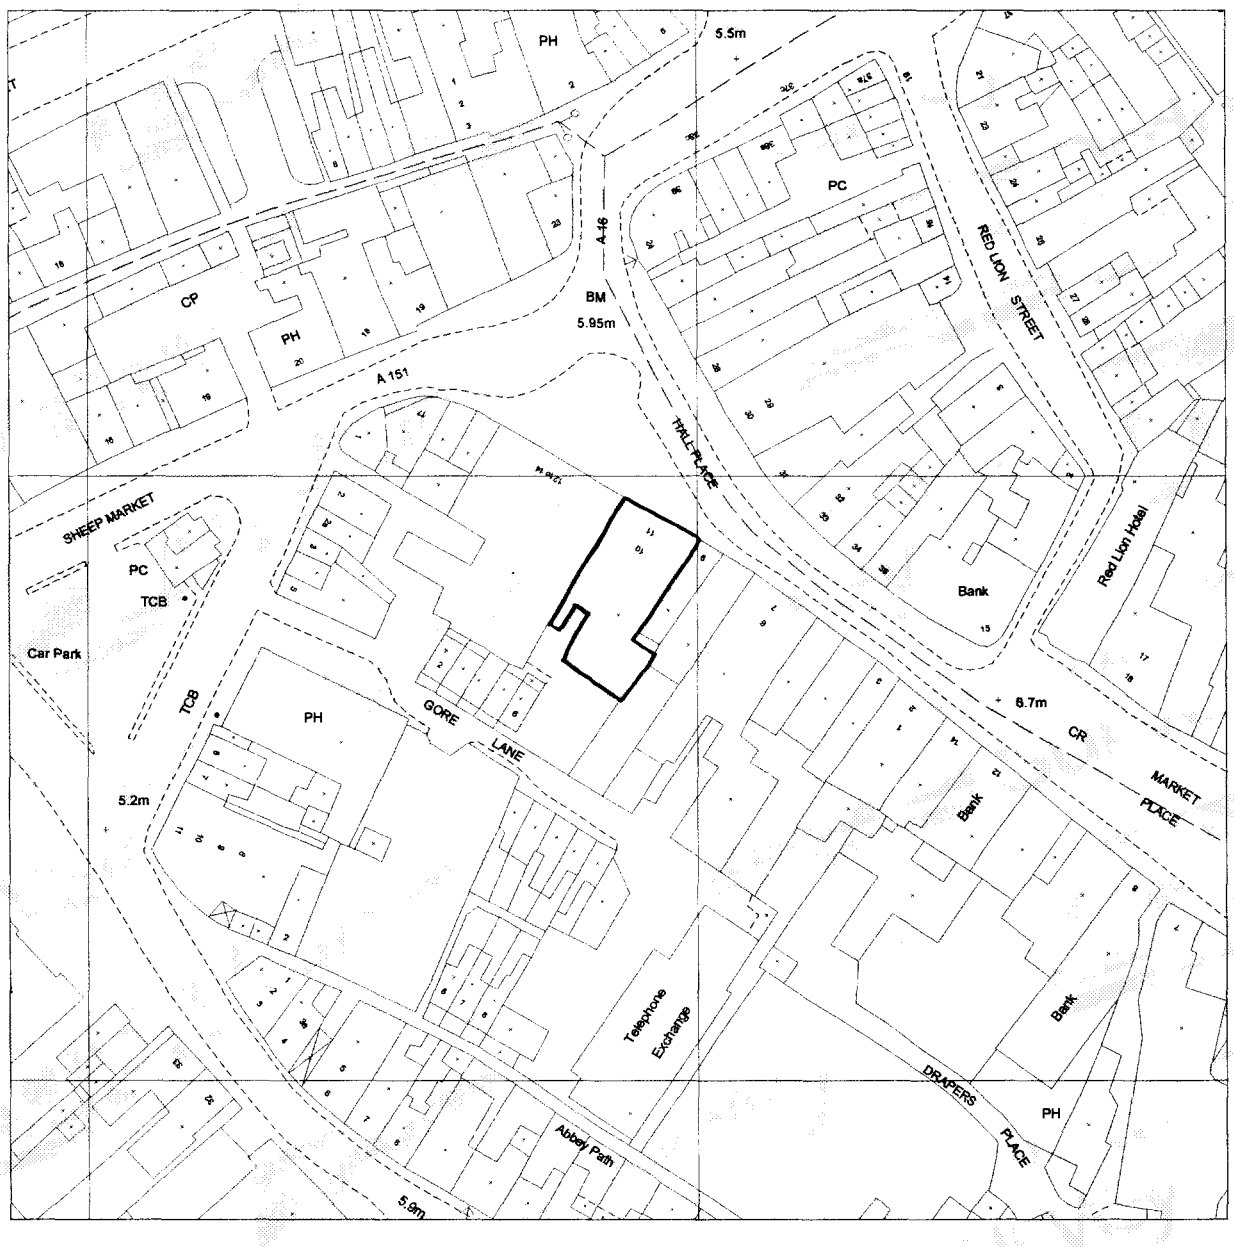

Produced 04 Aug 2000 from Ordnance Survey digital data and incorporating surveyed revision available at this date. © Crown copyright 2000.

Part or all of this Siteplan is enlarged from mapping produced at one or more of the following scales 1:1250, 1:2500, 1:10000.

Due to the resolution of this image, the depiction of a solid line within dashed lines does not necessarily constitute an obstruction at ground level.

Reproduction in whole or in part is prohibited without prior permission of Ordnance Survey.

20 0 20 40 60 80

Metres

10 HALL PLACE
SPALDING
PE11 1SR

SOUTH HOLLAND DC
HOUSING & PLANNING
09 AUG 2000
Ref: 0986/00

DETERMINED PLAN


Centre coordinates : 524687mE 322677mN

National Grid sheet reference at centre of this Siteplan: TF2422NE.

Supplied by : Waterstones, Nottingham
Serial Number : 2429

Ordnance Survey

This document has been security printed for Ordnance Survey to prevent unauthorized copying

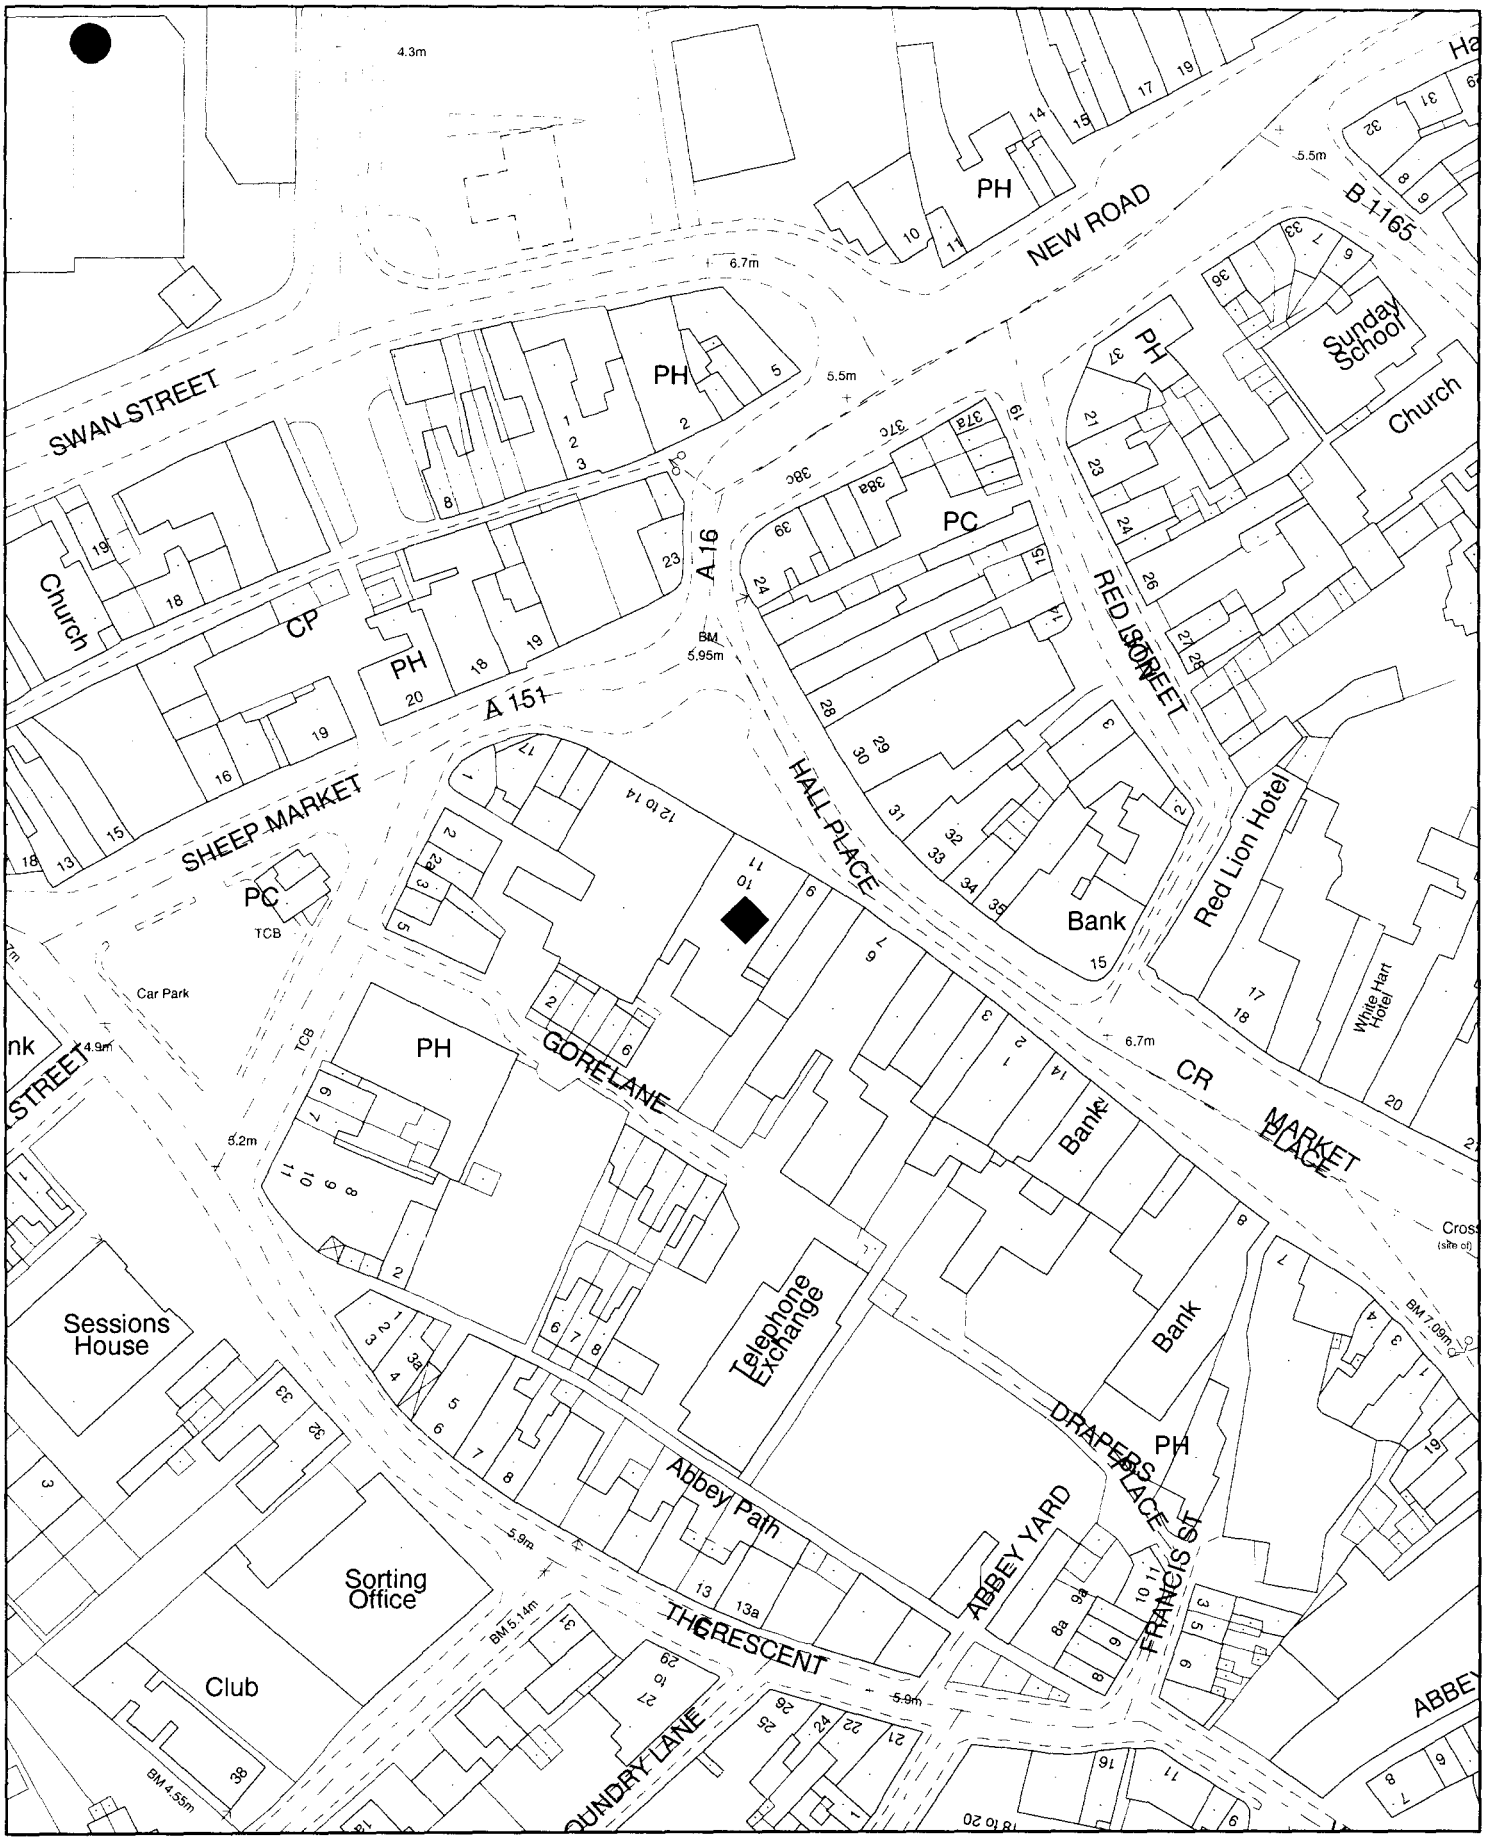

SOUTH HOLLAND DISTRICT COUNCIL

Housing and Planning Services Department

Council Offices, Priory Road, Spalding, Lincolnshire PE11 2XE

Planning Application Location Plan
Ward Member Notification

FILE COPY

H16/0986/00

Scale: 1:1250

PLEASE DO NOT COPY THIS PLAN
This map is reproduced from Ordnance Survey material with permission of Ordnance Survey on behalf of Her Majesty's Stationery Office (c) Crown copyright. Unauthorised reproduction infringes Crown copyright and may lead to prosecution or civil proceedings. South Holland District Council LA079413 2000

N