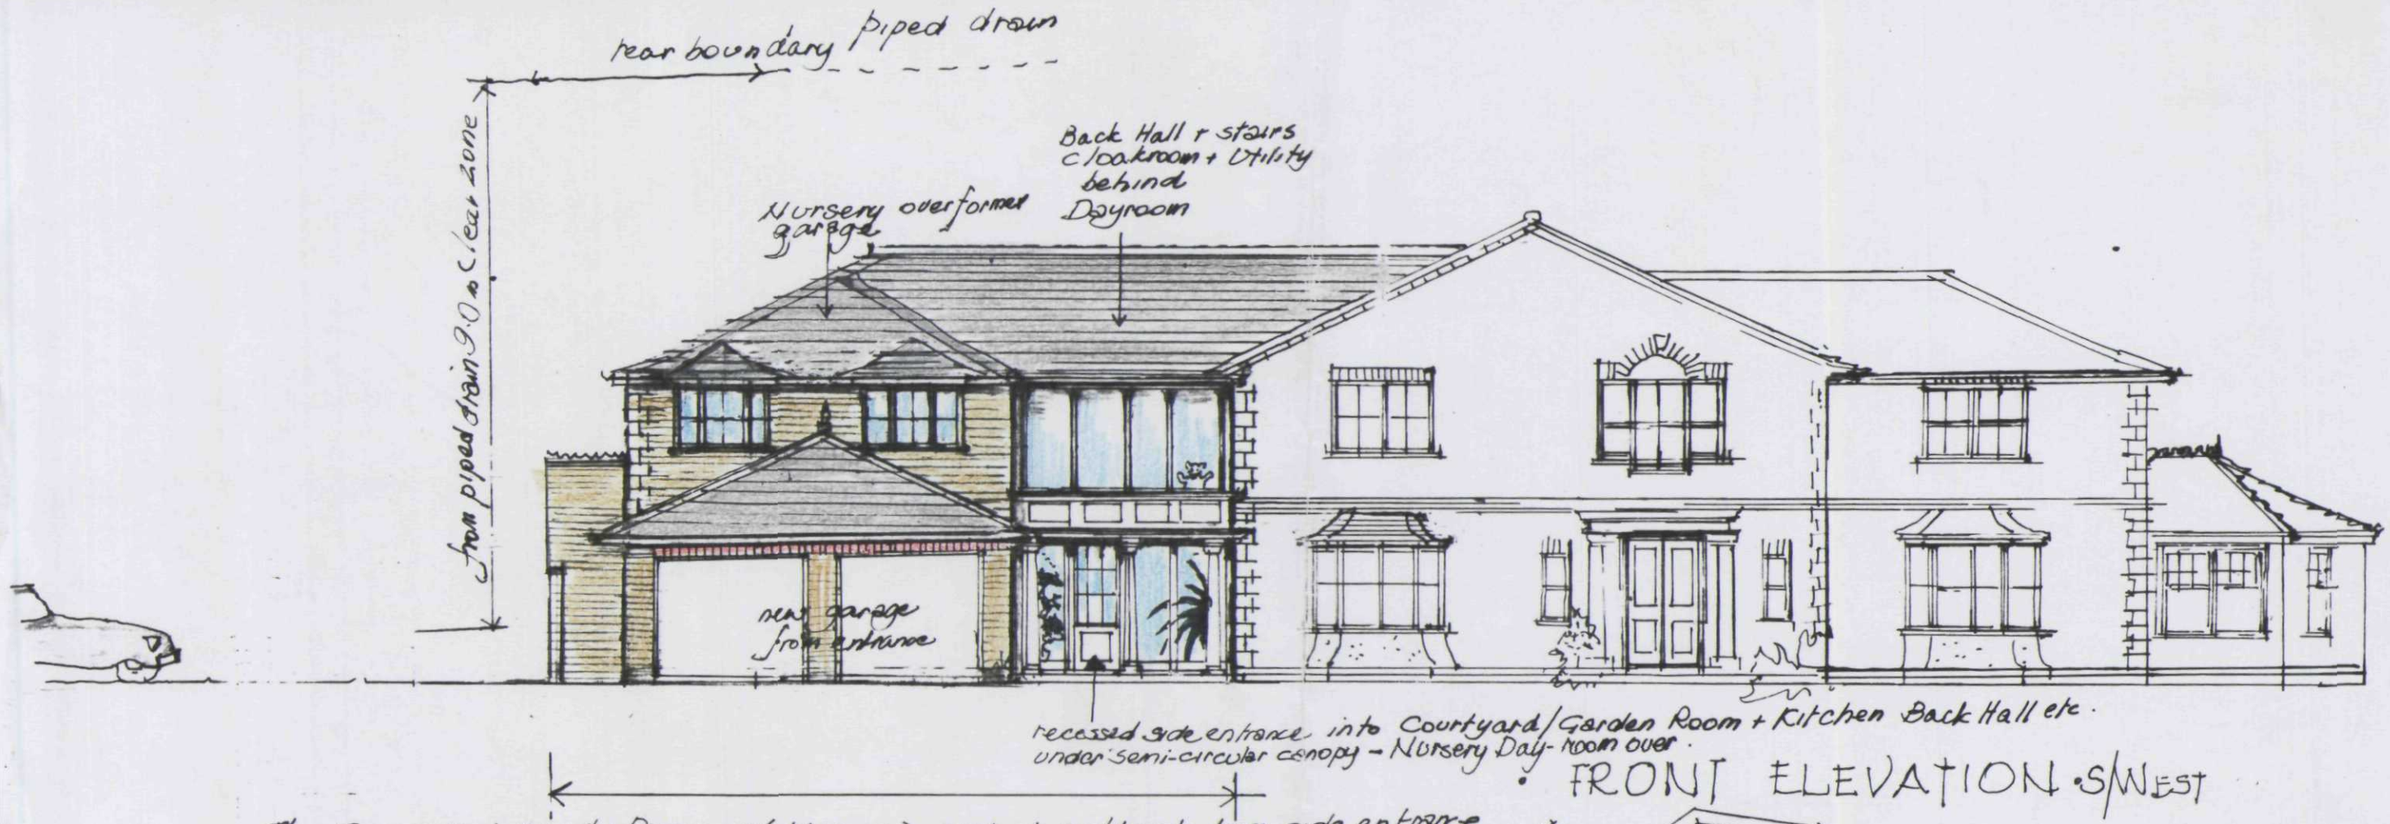

FRONT ELEVATION S/WEST

The Garage (new) and the Play room (old garage) pivot at right angle from side entrance i.e. straightened out to read elevations



FIRST FLOOR

Scale: 1:100 m. June 24 '03. Drawing no: 155/5/6

Amended for Planning submission 6th Aug '03

DRAFT only: Proposed extensions to "Ascalon" for Mr and Mrs J. Rodgers.

Mary E. Cresswell MBIAT COIB
4 Victoria Mews
Spalding, Lincs
PE11 1XL
Tel: 01775 723656

SHDC
Planning & Development
08 AUG 2003
Ref 0987/03

DETERMINED PLAN

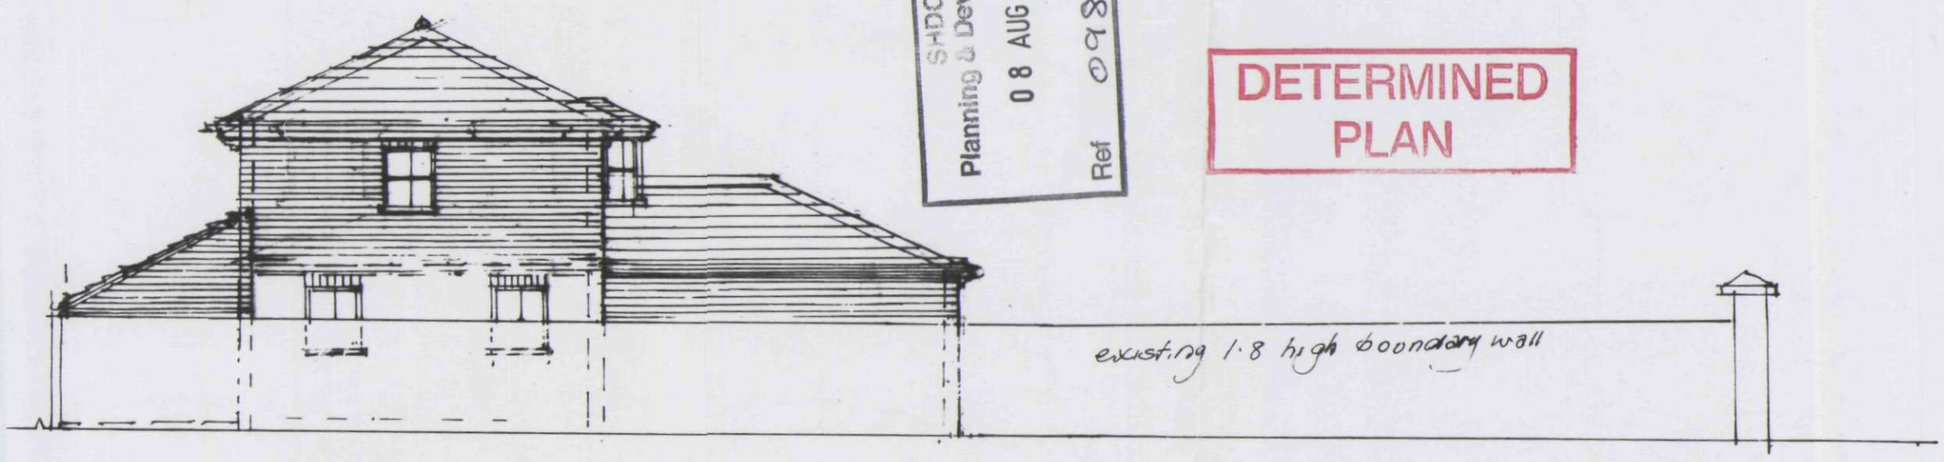

SIDE ELEVATION (north)