Proposed extensions to "Ascalon" for Mr and Mrs J. RODGERS

5 copies


As Discussed with Applicant 28/9/05

Mary E. Cresswell MBIAT COIB
4 Victoria Mews
Spalding, Lincs
PE11 1XL
Tel: 01775 723656

155/3A
Sept. 25th 05




elongated REAR ELEVATION (North) A pr of safety glazed 820m doors to open out with stay hinges doors for Disability access with flush mobility threshold

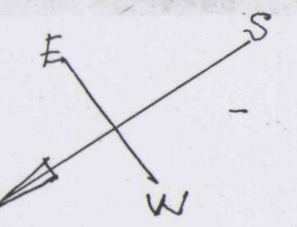



with Planning Guidance AMENDED DRAWINGS of "ASCOLON"
15th Sept. '05
DWELLING for Mr & Mrs J. ROGERS
ASCALON · WESTBOURNE GARDENS · SPALDING.

OMITTED
AMENDED FRONTAGE (was formerly double storey frontage with bedrooms over Study. NOW No Bedroom removed plus bay windows to 1st floor

NOTE: All windows on the North side to be glazed with obscured glass.

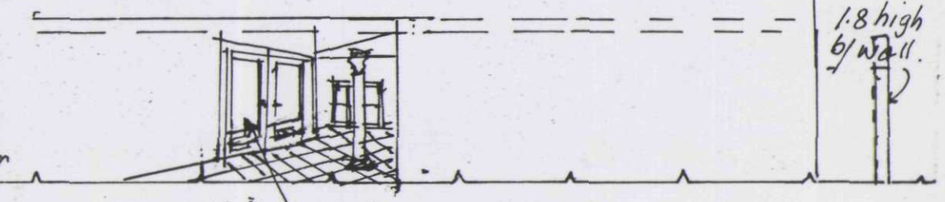

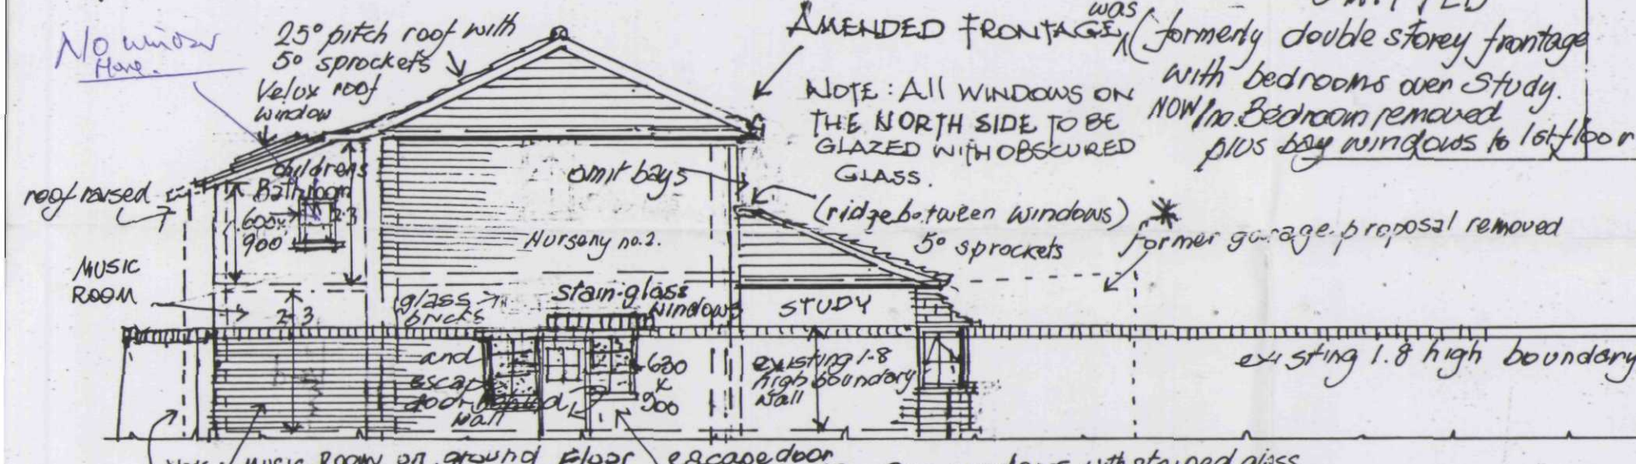

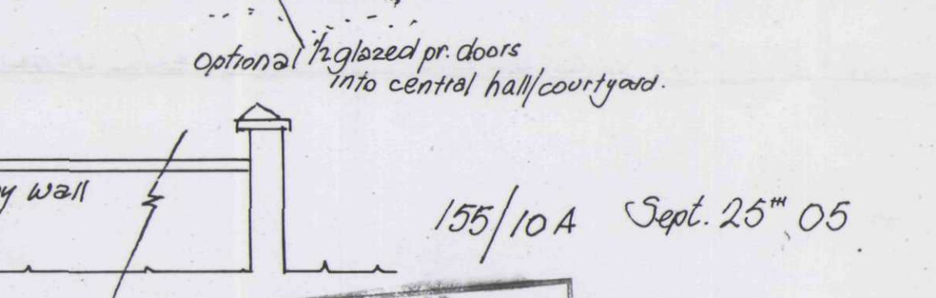

AMENDED N/W SIDE ELEVATION (WEST) 15th Sept 05.

155/10A Sept. 25th 05

MEC.

Development
26 SEP 2005
444/04

indicates rear boundary piped drain for 9m clearance of permanent buildings

5 copies

AMENDED PLAN
Ref.

