
SOUTH HOLLAND D.C.
PLAN DEPT.
12 OCT 1994
REF 0987/94

DETERMINED
PLAN

© Copyright

Figured dimensions only are to be taken from this drawing. All dimensions are to be checked on site before any work is put in hand. If in doubt ask.

Notes

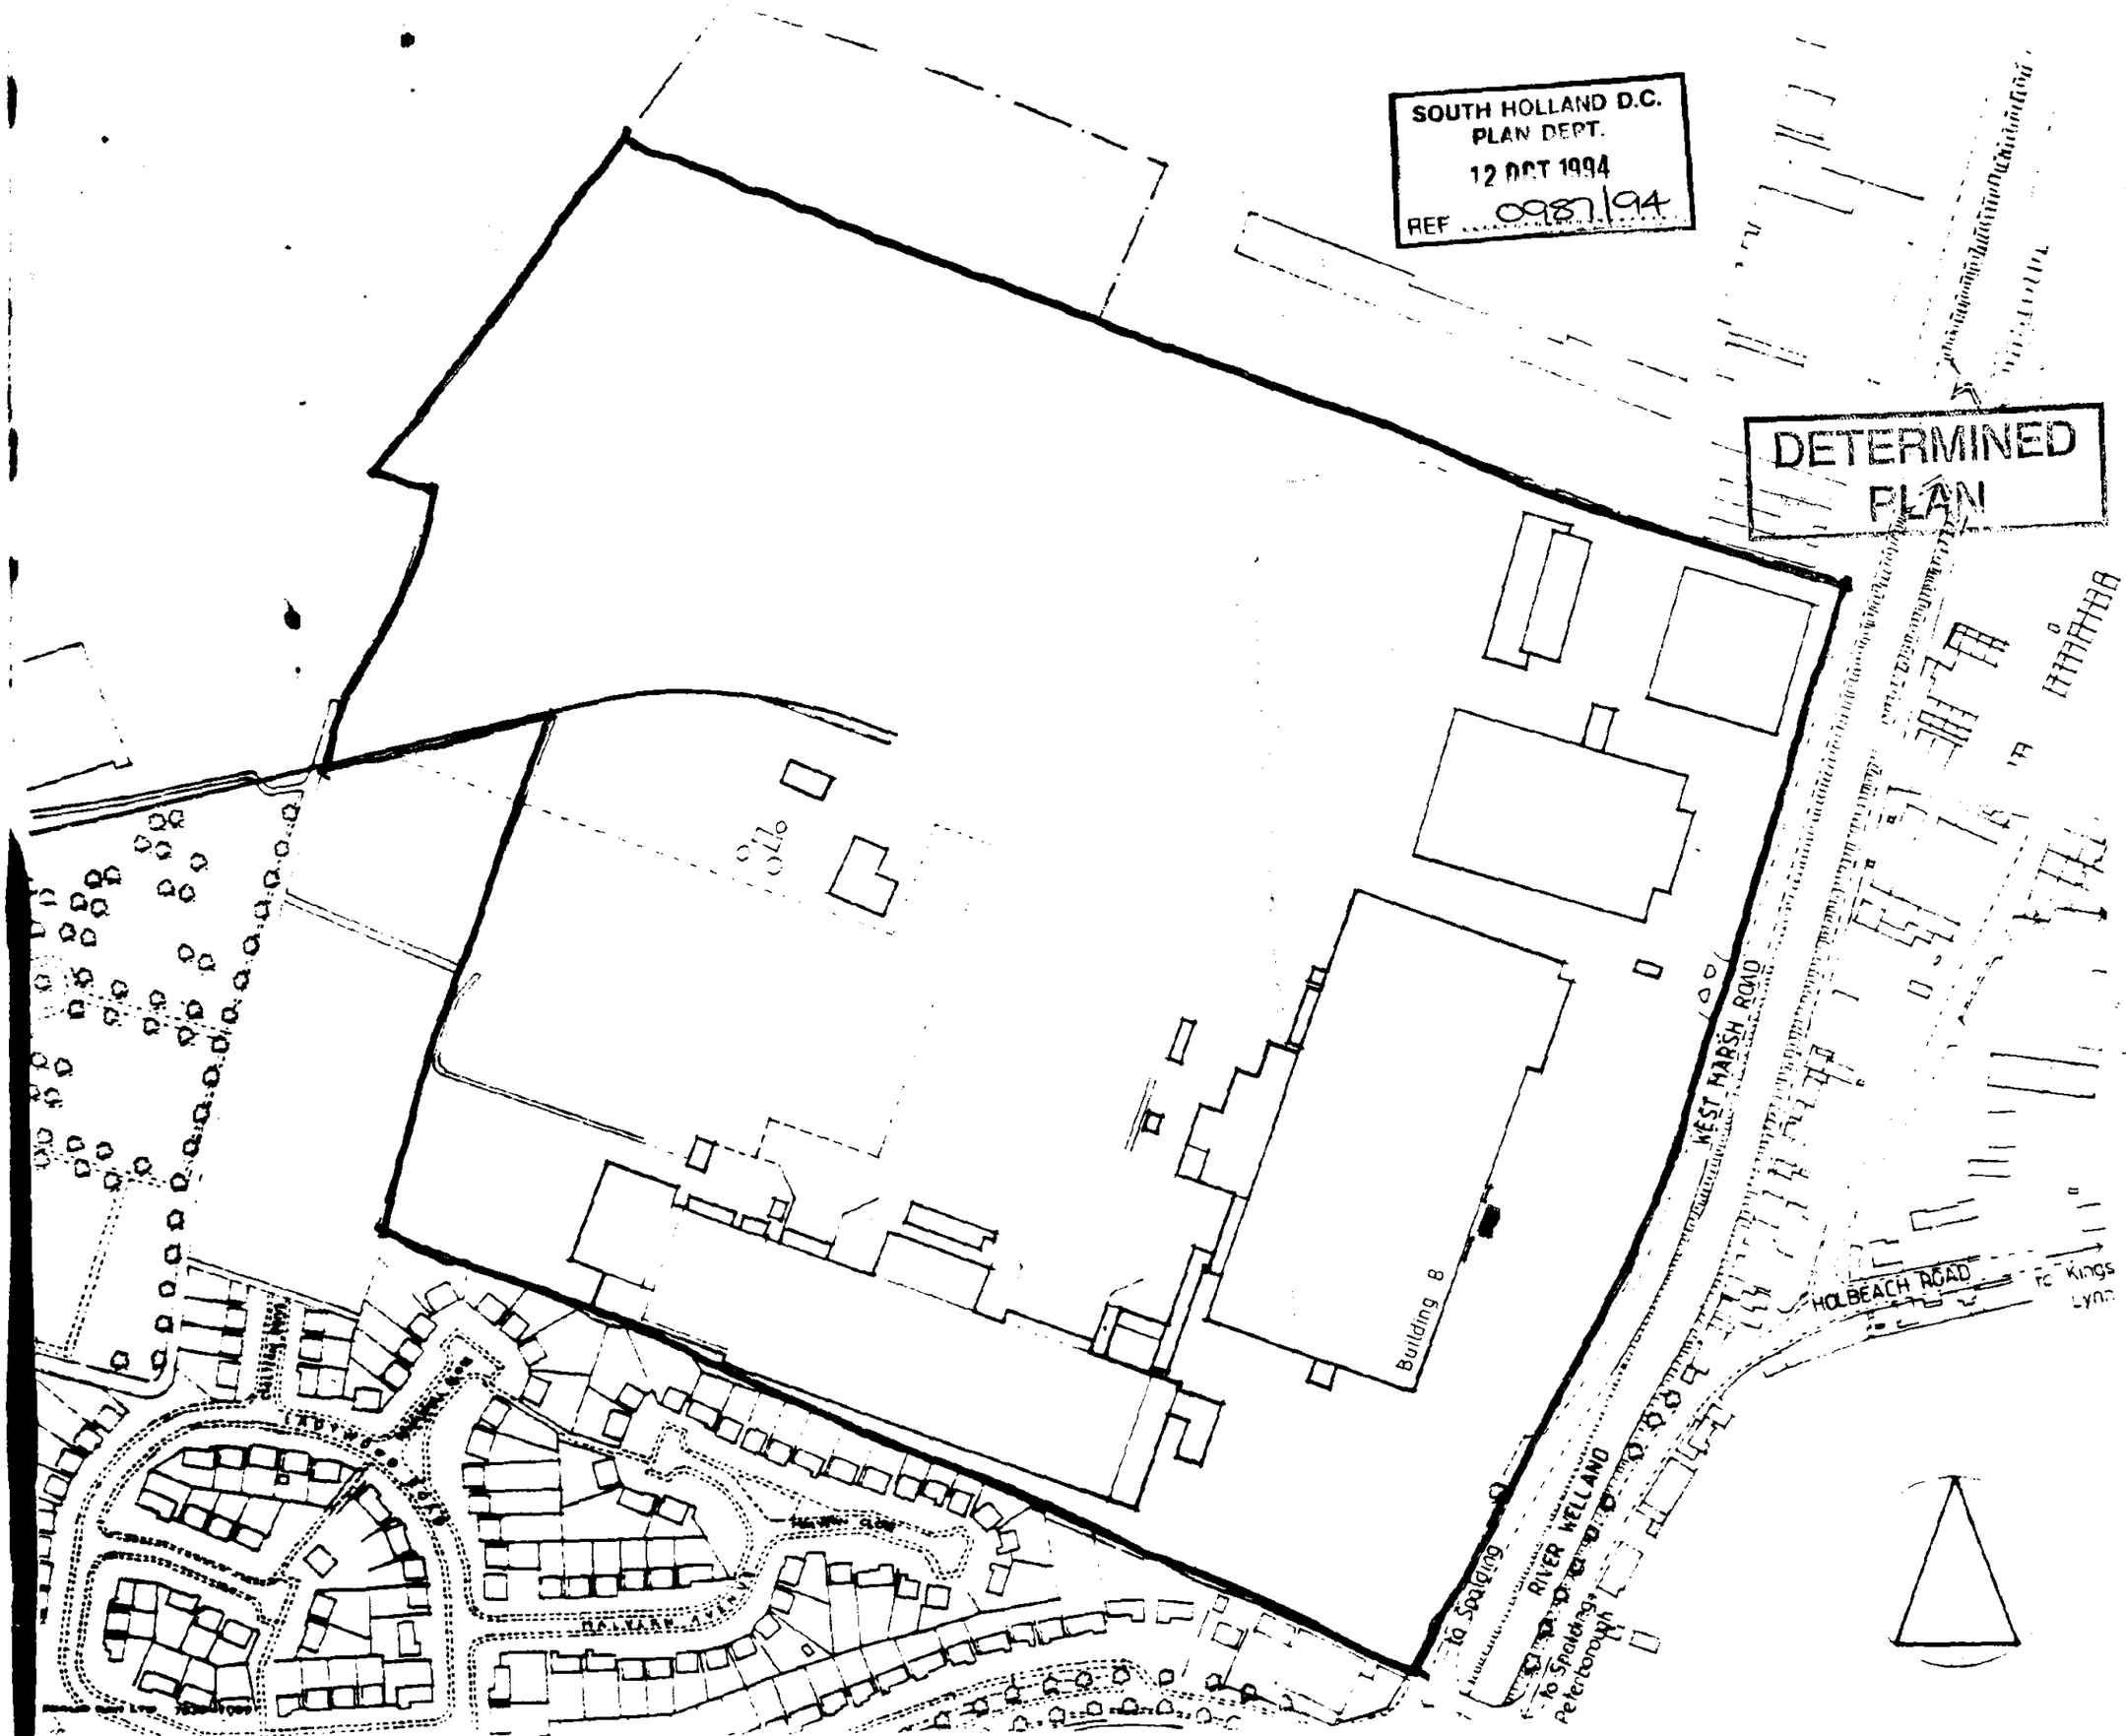

Stewart Martin & Associates
architectural design & construction management

Client's name
Geest Properties Ltd.

Job title
Development kitchen
temporary accommodation

Drawing title
Location plan

Scale
1:2500

Metres

Drawn	Checked	Date

Job No	Drawing No	Rev
230	01	

Status