

- ⇒ Scaling plans is not recommended.
- ⇒ Existing Dimensions taken without intrusive survey and may therefore vary from those shown.
- ⇒ All dimensions verified on site before commencement.
- ⇒ Existing dimensions will be from finished surface whilst new dimensions before plaster.
- ⇒ Plans and Construction notes to be read in conjunction with Structural engineers calculations.




WEST FRONT



NORTH SIDE



EAST REAR

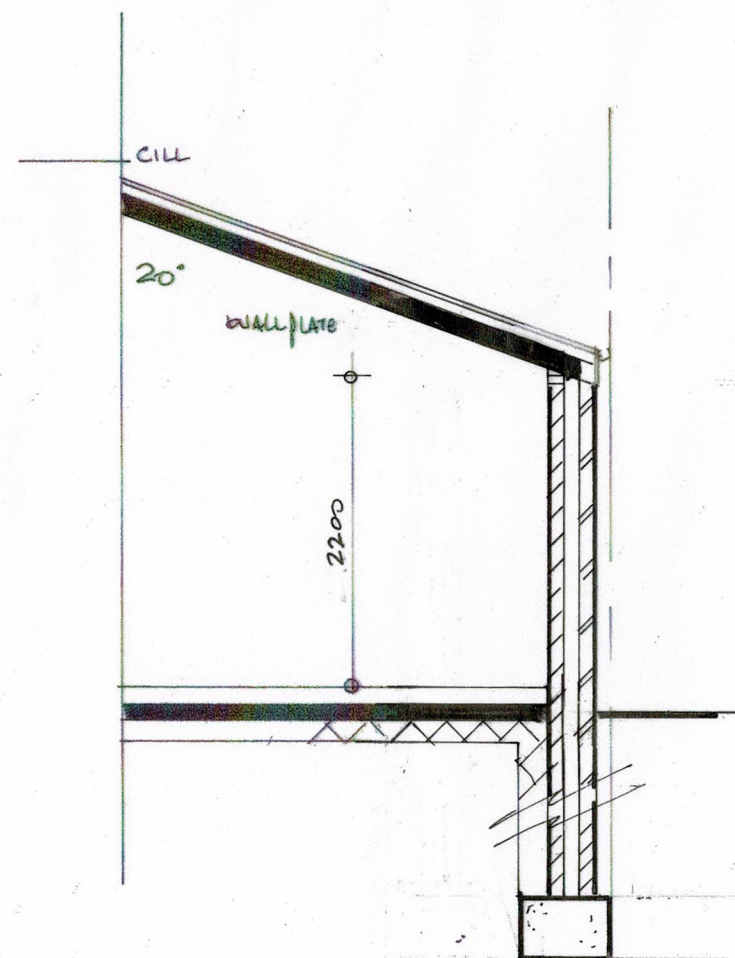

SECTION

1:50

14, Halmer Gardens,
Spalding
PE11 2EF

Dwg No: A
Scale: 1:100
1:50

PROPOSED
ELEVATIONS
SECTION

Malcolm Clark Associates
+44 (0)1427 667151
+44 (0)7802 832984
mcassociates2@gmail.com