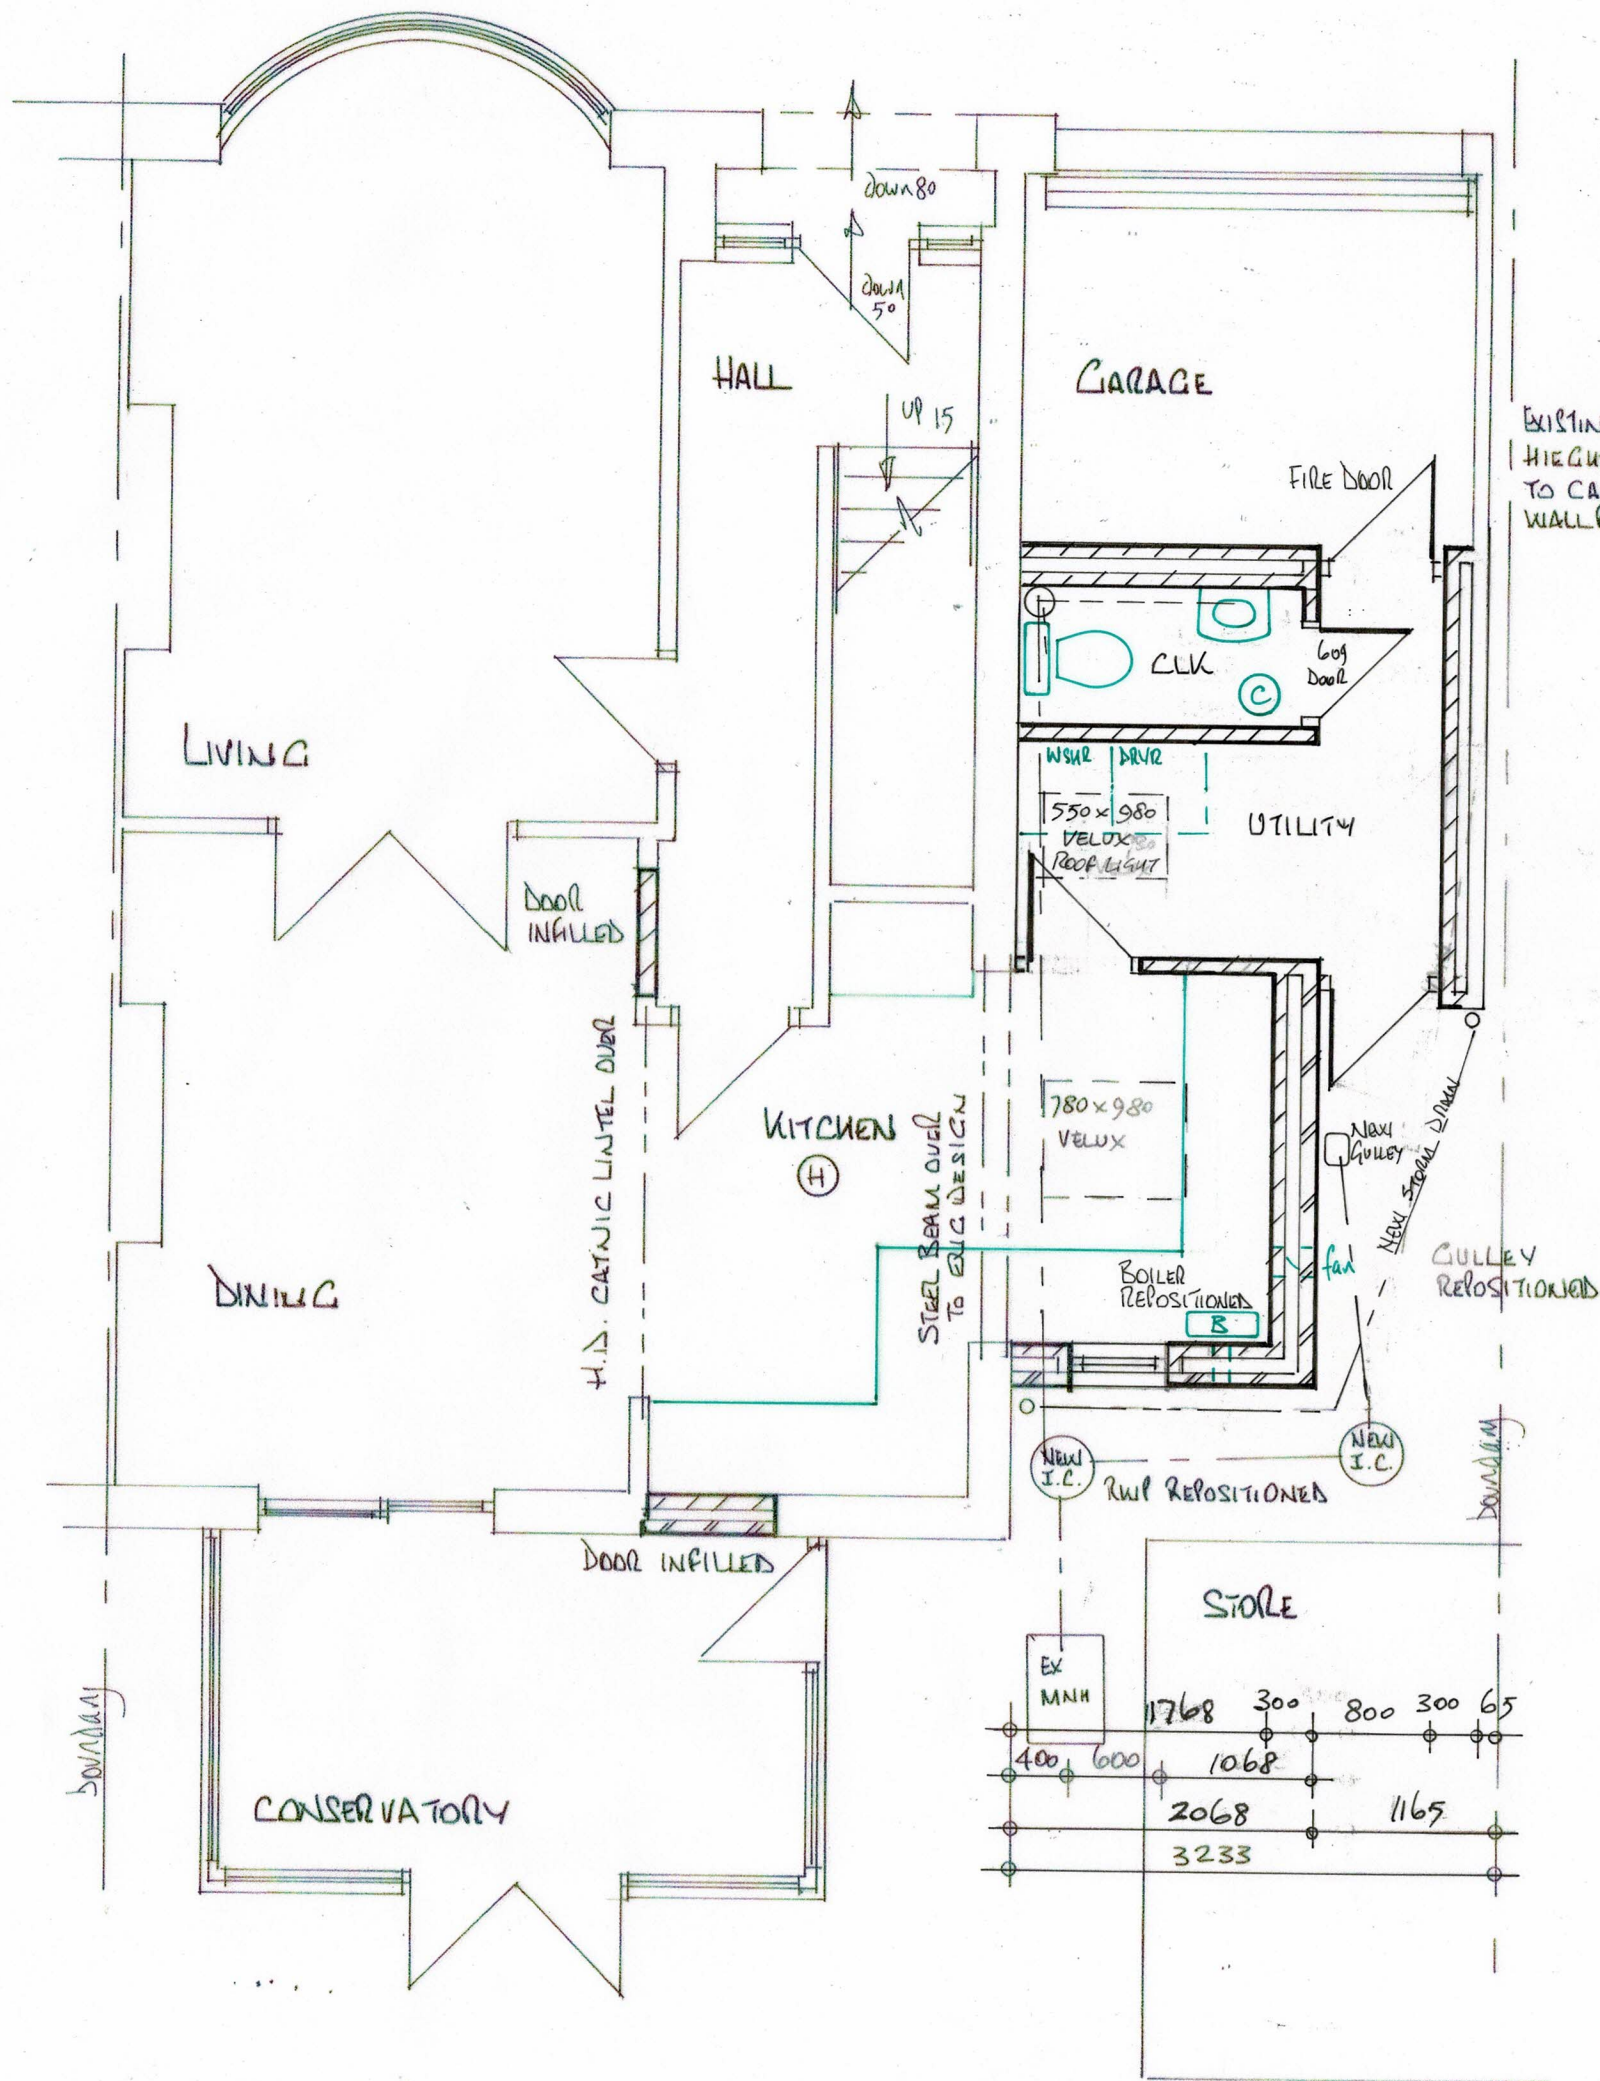


- ⇒ Scaling plans is not recommended.
- ⇒ Existing Dimensions taken without intrusive survey and may therefore vary from those shown.
- ⇒ All dimensions verified on site before commencement.
- ⇒ Existing dimensions will be from finished surface whilst new dimensions before plaster.
- ⇒ Plans and Construction notes to be read in conjunction with Structural engineers calculations.

- (C) CEILING FAN ROOF OUTLET
- (H) HEAT DETECTOR
- FACE BRICK
- BLOCKWORK

14, Halmer Gardens,
Spalding
PE11 2EF

Dwg No: **B_A** **PROPOSED**
GROUND
Scale: **1:50** **FLOOR**

Malcolm Clark Associates
+44 (0)1427 667151
+44 (0)7802 832984
mcassociates2@gmail.com