


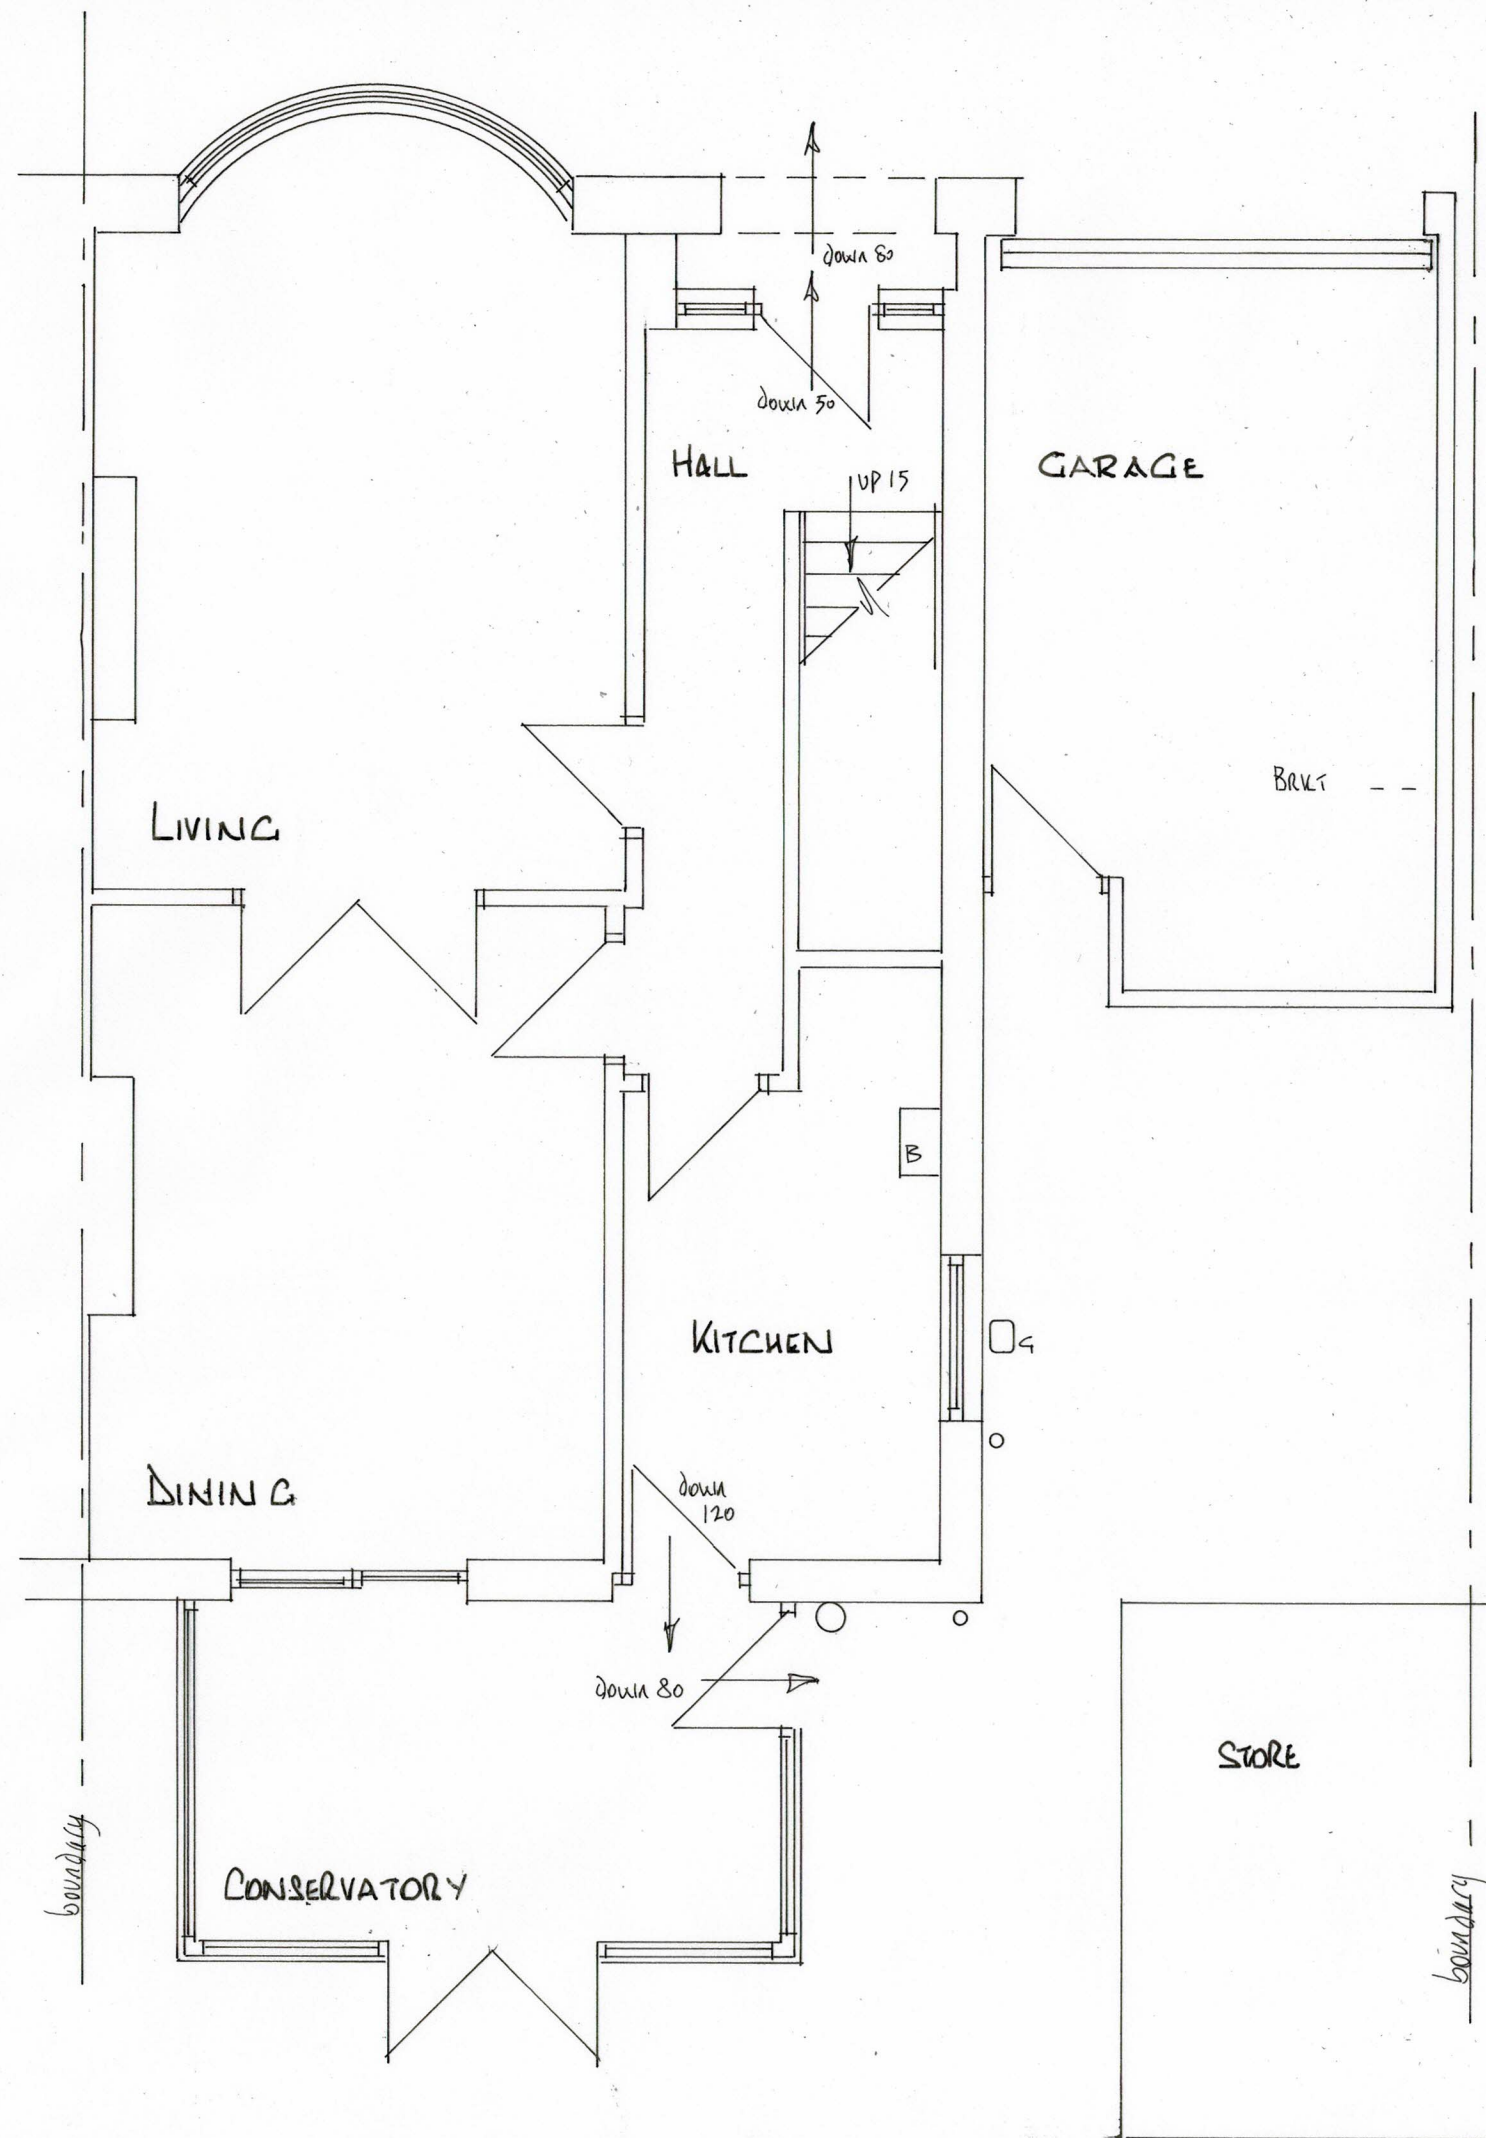

⇒Scaling plans is not recommended.
 ⇒Existing Dimensions taken without intrusive survey and may therefore vary from those shown.
 ⇒All dimensions verified on site before commencement.
 ⇒Existing dimensions will be from finished surface whilst new dimensions before plaster.
 ⇒Plans and Construction notes to be read in conjunction with Structural engineers calculations.

14, Halmer Gardens,
 Spalding
 PE11 2EF

Dwg No: **D** **EXISTING**
 Scale: **1:50** **GROUND FLOOR**

Malcolm Clark Associates
 +44 (0)1427 667151
 +44 (0)7802 832984
 mcassociates2@gmail.com