



(C) Crown Copyright. South Holland District Council 100018215

17/01/2008 TF2422SE 1:2000

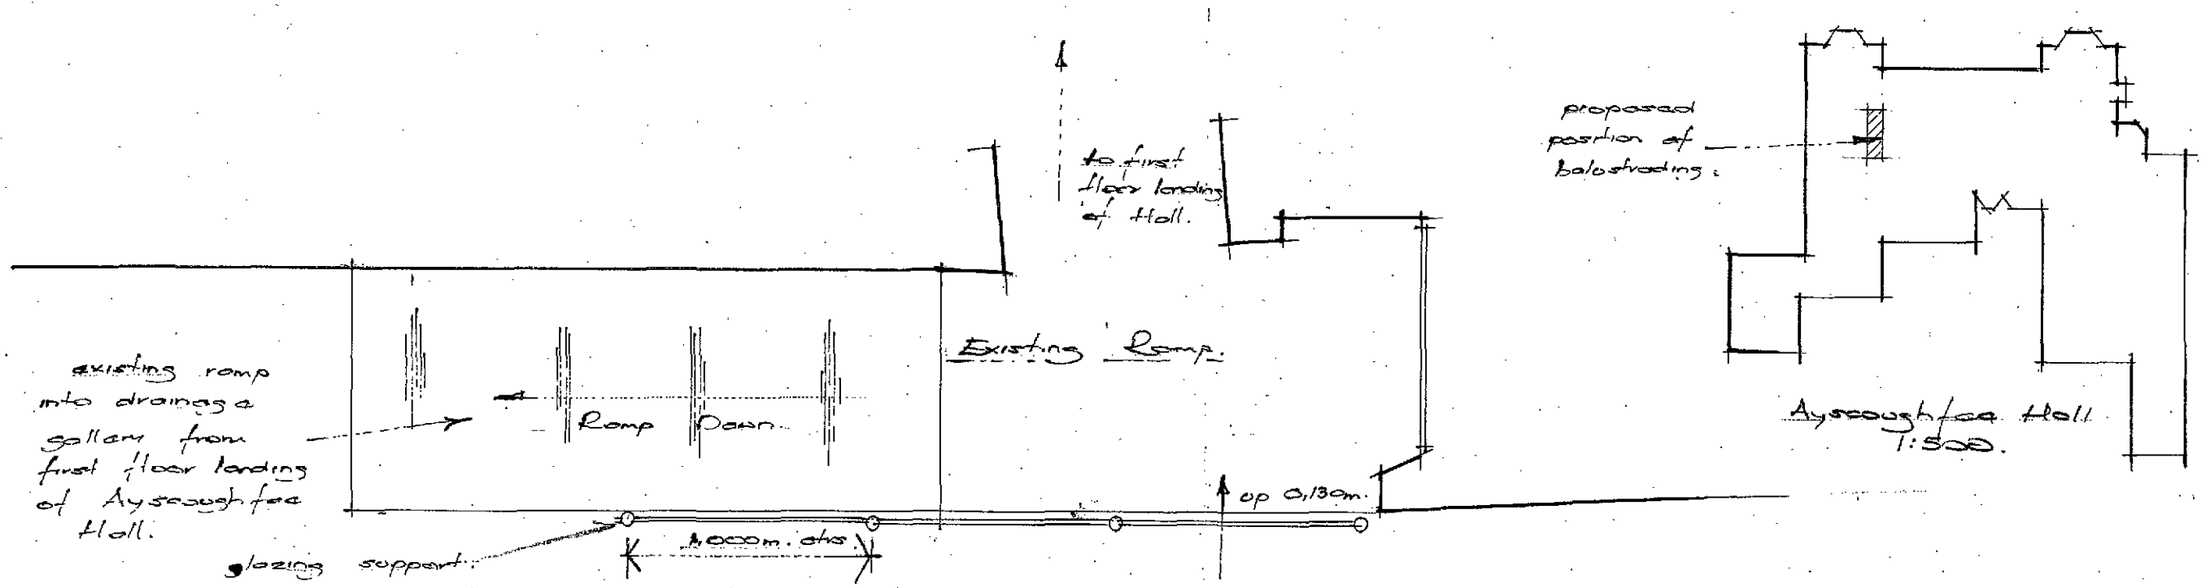

Plan of Ramp & Proposed Balustrading.

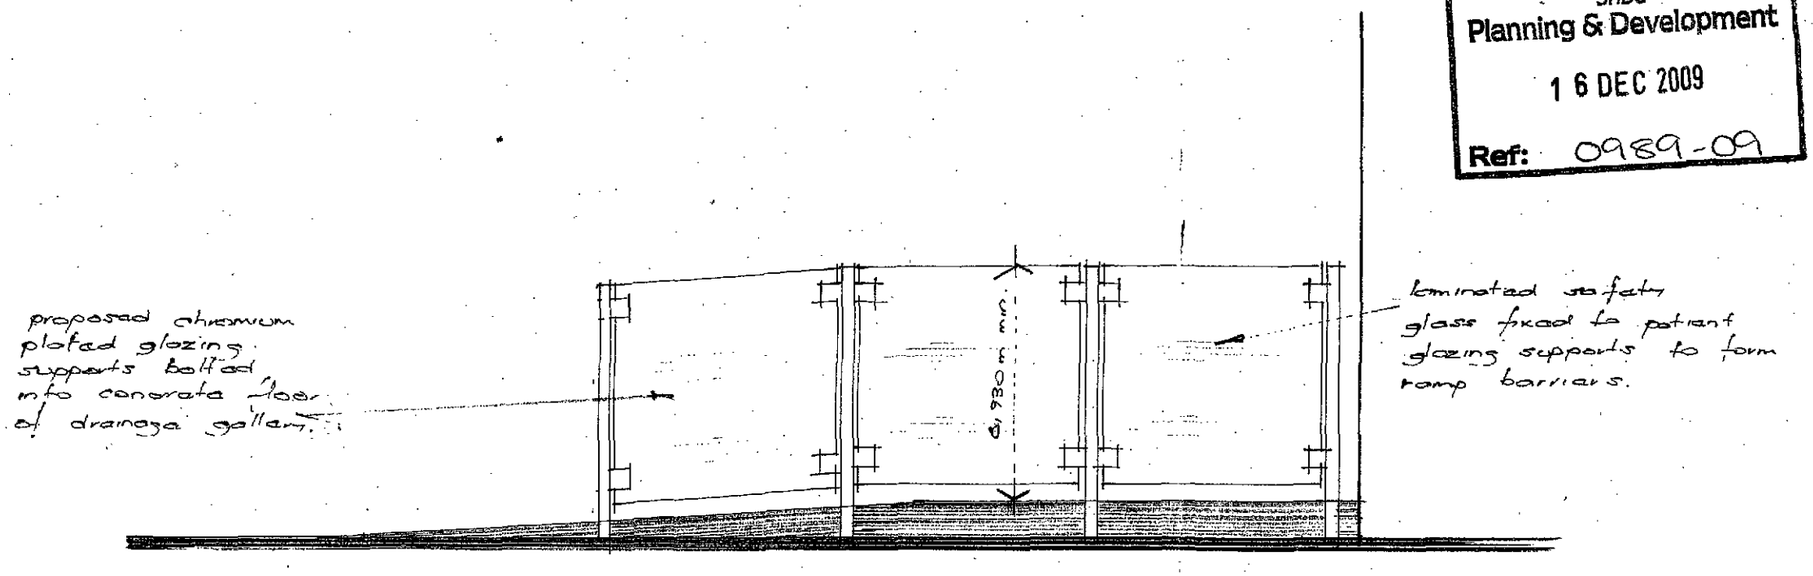

Elevation of Existing Ramp & Proposed Glazed Balustrading.

SHDC
Planning & Development
16 DEC 2009
Ref: 0989-09

PROPERTY SERVICES

SOUTH HOLLAND DISTRICT COUNCIL

Council Offices, Priory Road
Spalding, Lincolnshire PE11 2XE
Telephone (01775) 761161
Fax (01775) 761048

PROJECT
Proposed Safety Balustrading Adjacent to Existing Ramp in The Drainage Gallery Ayscoughfee Hall

DATE	No	AMENDMENTS

DATE	SCALE
June 21st 2007	1:25.

DRAWN	JOB No	DRAWING No
M Chapman		2.