
SIDEBOTTOM RICHARDSON CHENG LTD
CONSULTING STRUCTURAL AND CIVIL ENGINEERS

15 High Street,
Spalding,
Lincs. PE11 1TW.
Tel : 01775 712660
Fax: 01775 712635

Project No 30596
Sheet No SK/20 Rev
Date MARCH 97
Designer

PROJECT: EXTENSION TO PACKAGING AREA.

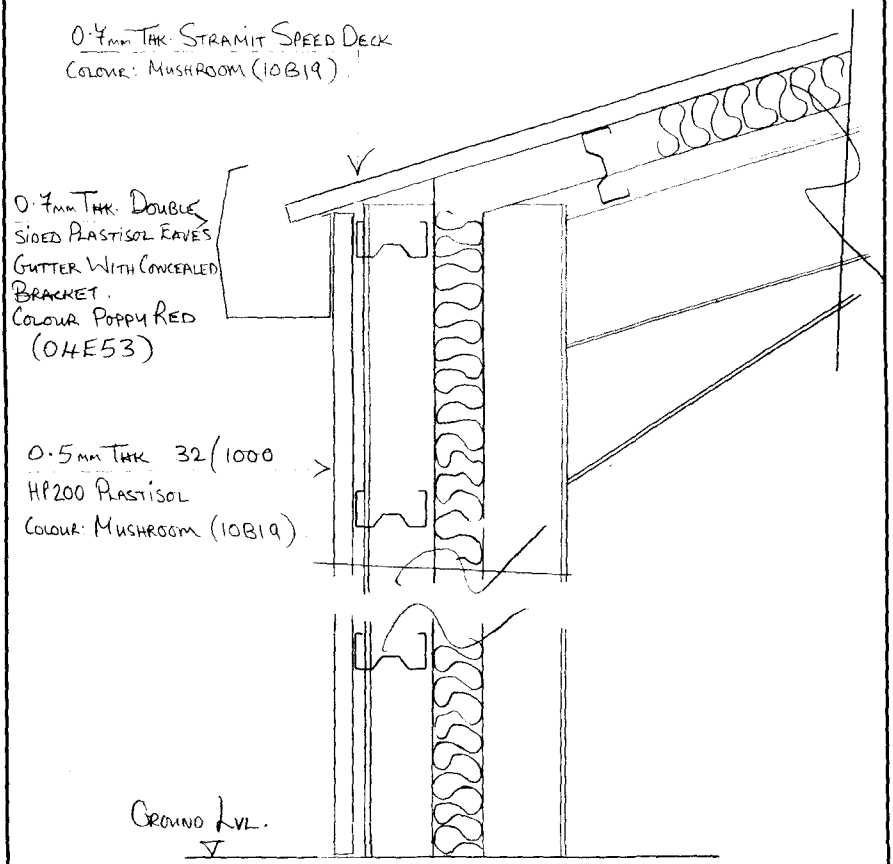

SKETCH SHOWING EXTERNAL CLADDING DETAILS.

BOUNDARY FENCE.

N

HARDSTANDING AREA.

PROPOSED EXTENSION

SPALDING DROVE.

CANTEEN

EXISTING PROCESSING FACTORY.

CARPARK.

WATER TANKS.

HARDSTANDING AREA.

SOUTH HOLLAND DC
HOUSING & PLANNING
28 OCT 1996
Ref: 0596/96

DETERMINED PLAN

Rev	Date	Remarks

SRC SIDEBOTTOM RICHARDSON CHENG LTD
CONSULTING STRUCTURAL AND CIVIL ENGINEERS
15 HIGH STREET, SPALDING, LINCS PE11 1TW
Tel 01775 712980
Fax 01775 712635

PROJECT
PROPOSED EXTENSION TO TURNERS TURKEYS. CLAYLAKE, SPALDING.


TITLE
SITE LAYOUT PLAN.

Scale	1:200
Date	SEPT 96
Drawn	D.S.


DRAWING No. 30596/04 REV

Details on this drawing are the copyright of SRC LIMITED. This is a confidential document and must not be copied, used or divulged in whole or in part without prior written consent.


7754-1191T SUMMIT

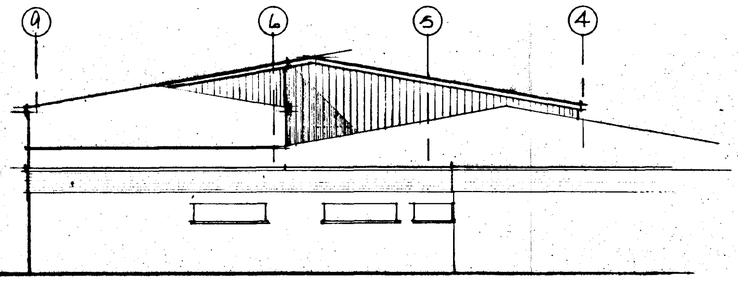


WEST

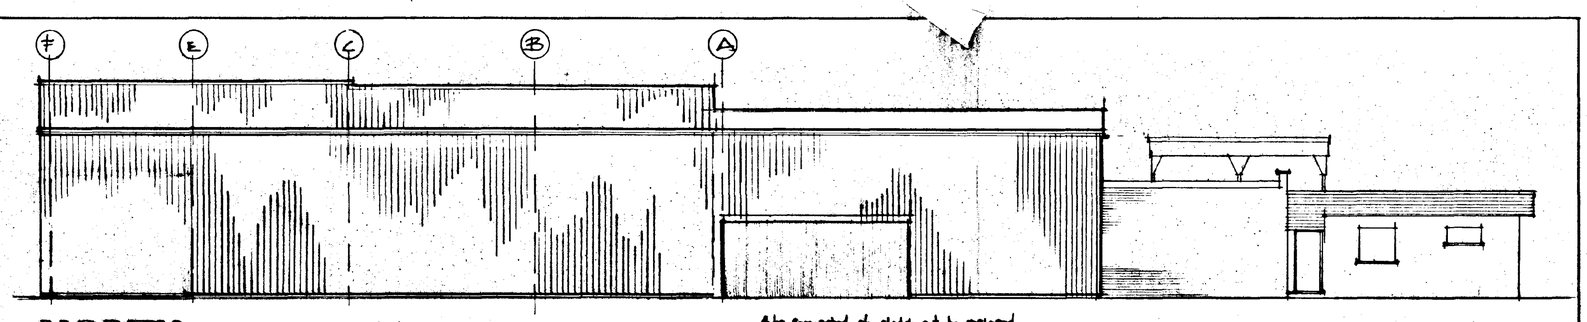

NORTH

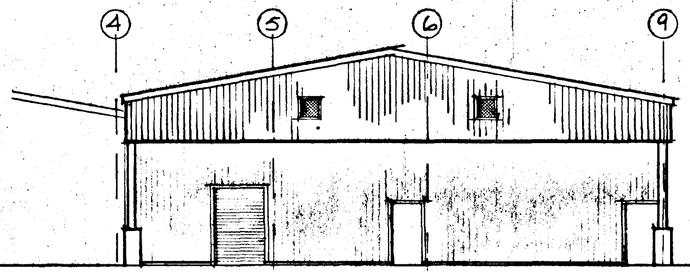


EAST

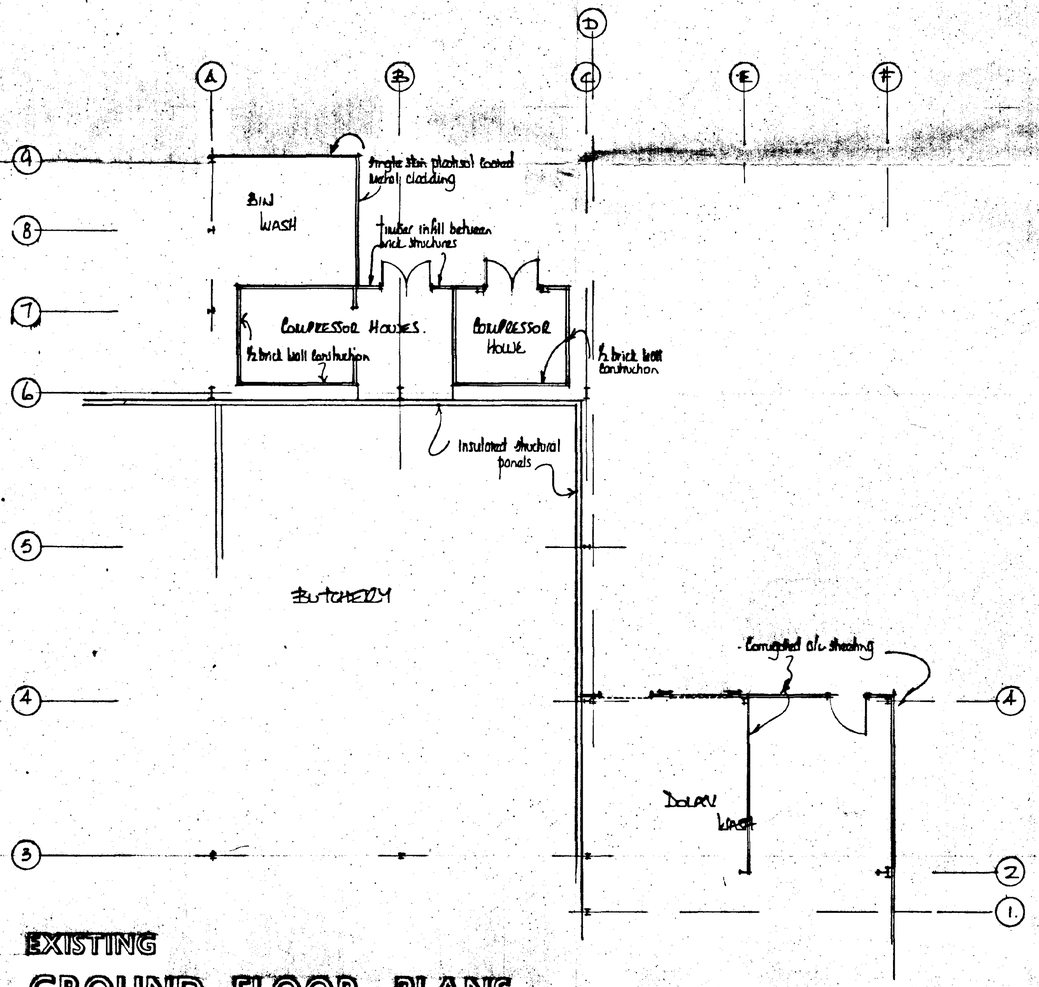

EXISTING

GROUND FLOOR PLANS

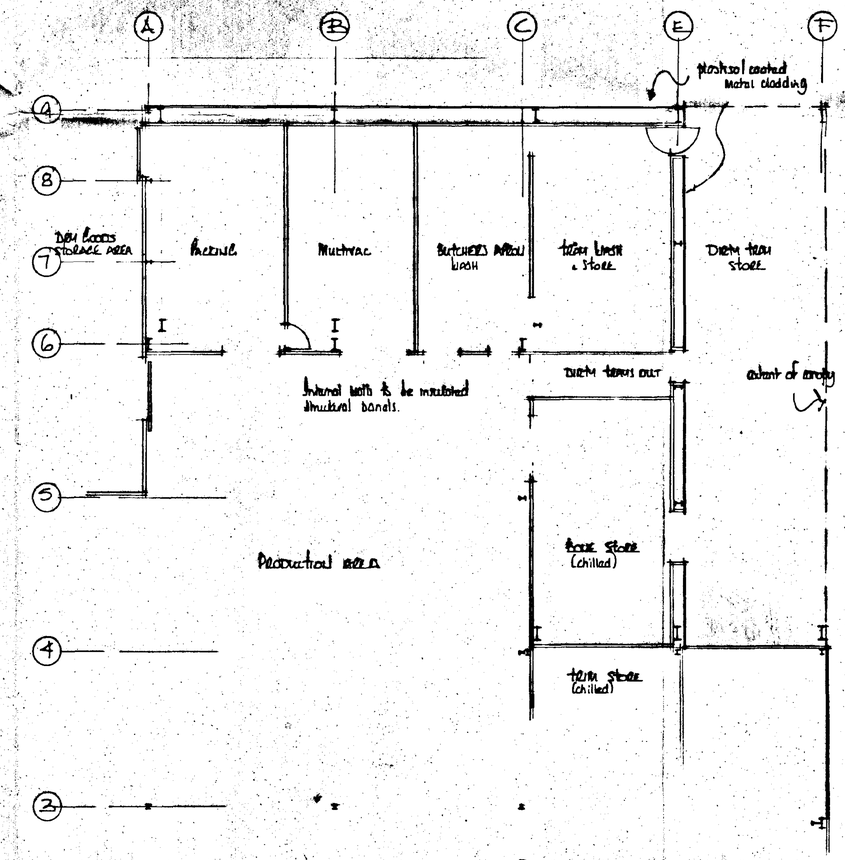

PROPOSED

SOUTH KESTEVEN DC
HOUSING & PLANNING
28 OCT 1996
Ref: 0990/96

DETERMINED PLAN

Rev	Date	Remarks

SRC SIDEBOTTOM RICHARDSON CHENG LTD
CONSULTING STRUCTURAL AND CIVIL ENGINEERS
15 HIGH STREET, SPALDING, LINCS PE11 1TW
Tel 01775 712880
Fax 01775 712635

PROJECT
Turners Turkeys
Clay Lake
Spalding

TITLE
Plans & Elevations

Scale	1:100
Date	Oct 96
Drawn	AC

DRAWING No. 30596/07 REV.

Details on this drawing are the copyright of SRC LIMITED. This is a confidential document and must not be copied, used or disclosed in whole or in part without prior written consent.