

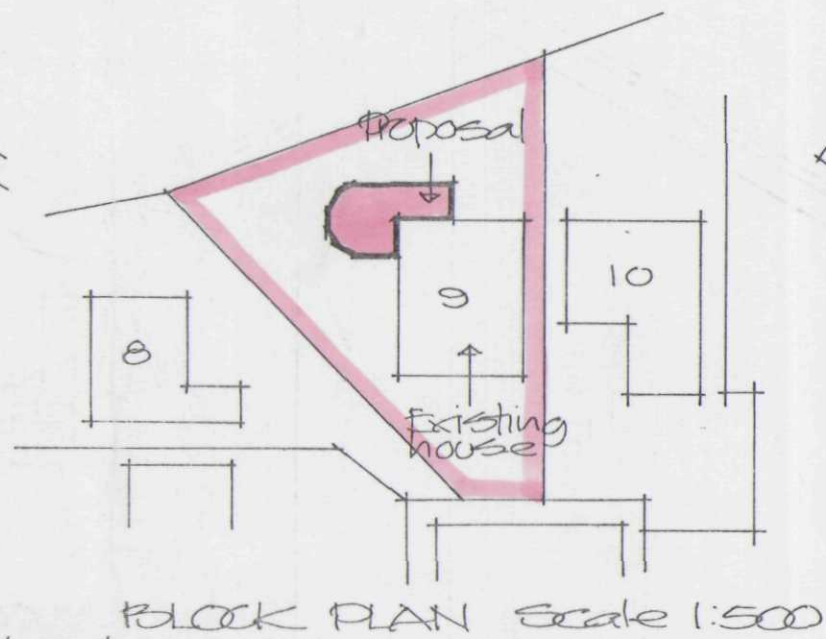
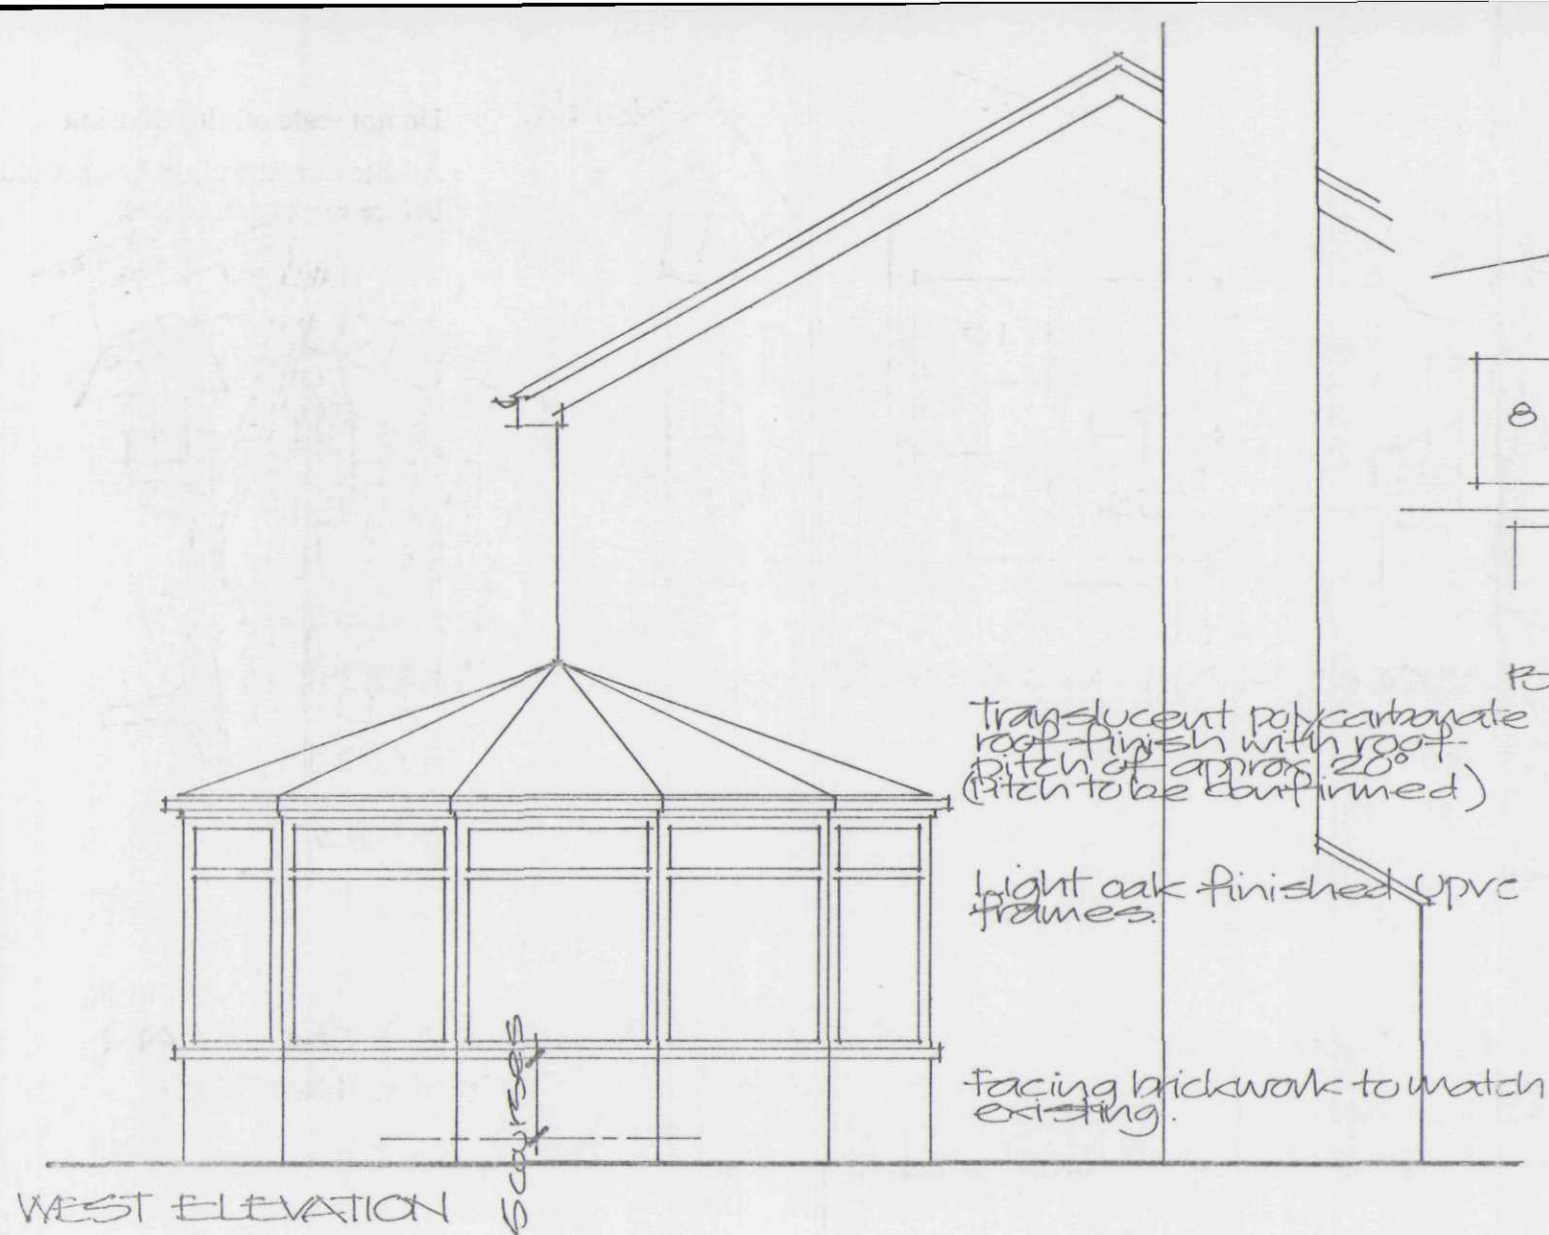
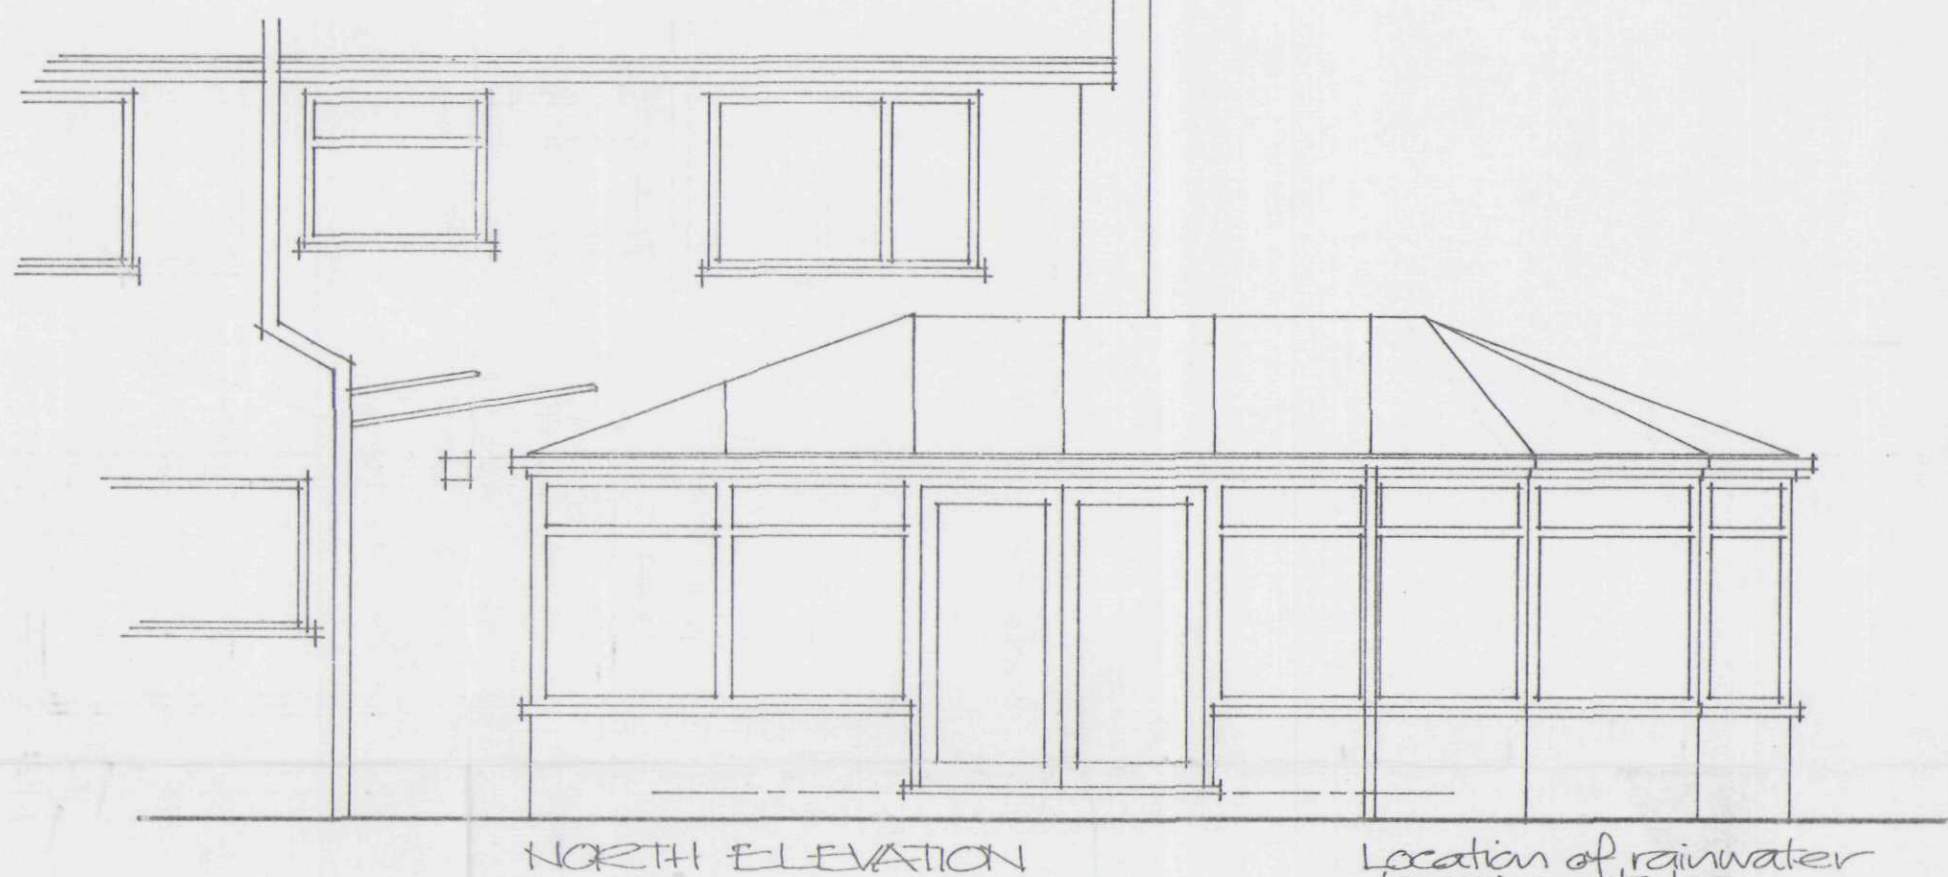


Do not scale off this drawing
All site dimensions to be checked before work commences.

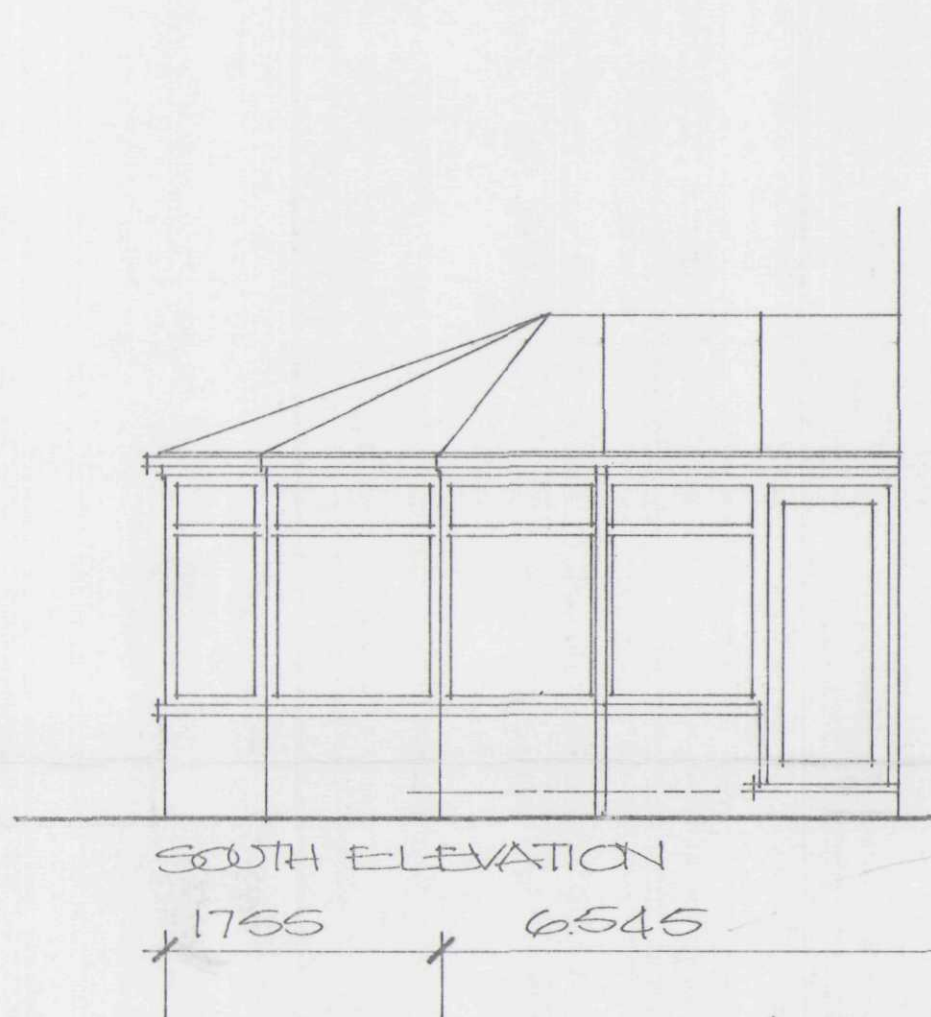

Location of rainwater downpipes to be confirmed.

Glazing:
All glass to doors and any glass adjacent to doors and within ecom of floor to be safety glass to BS 6206.

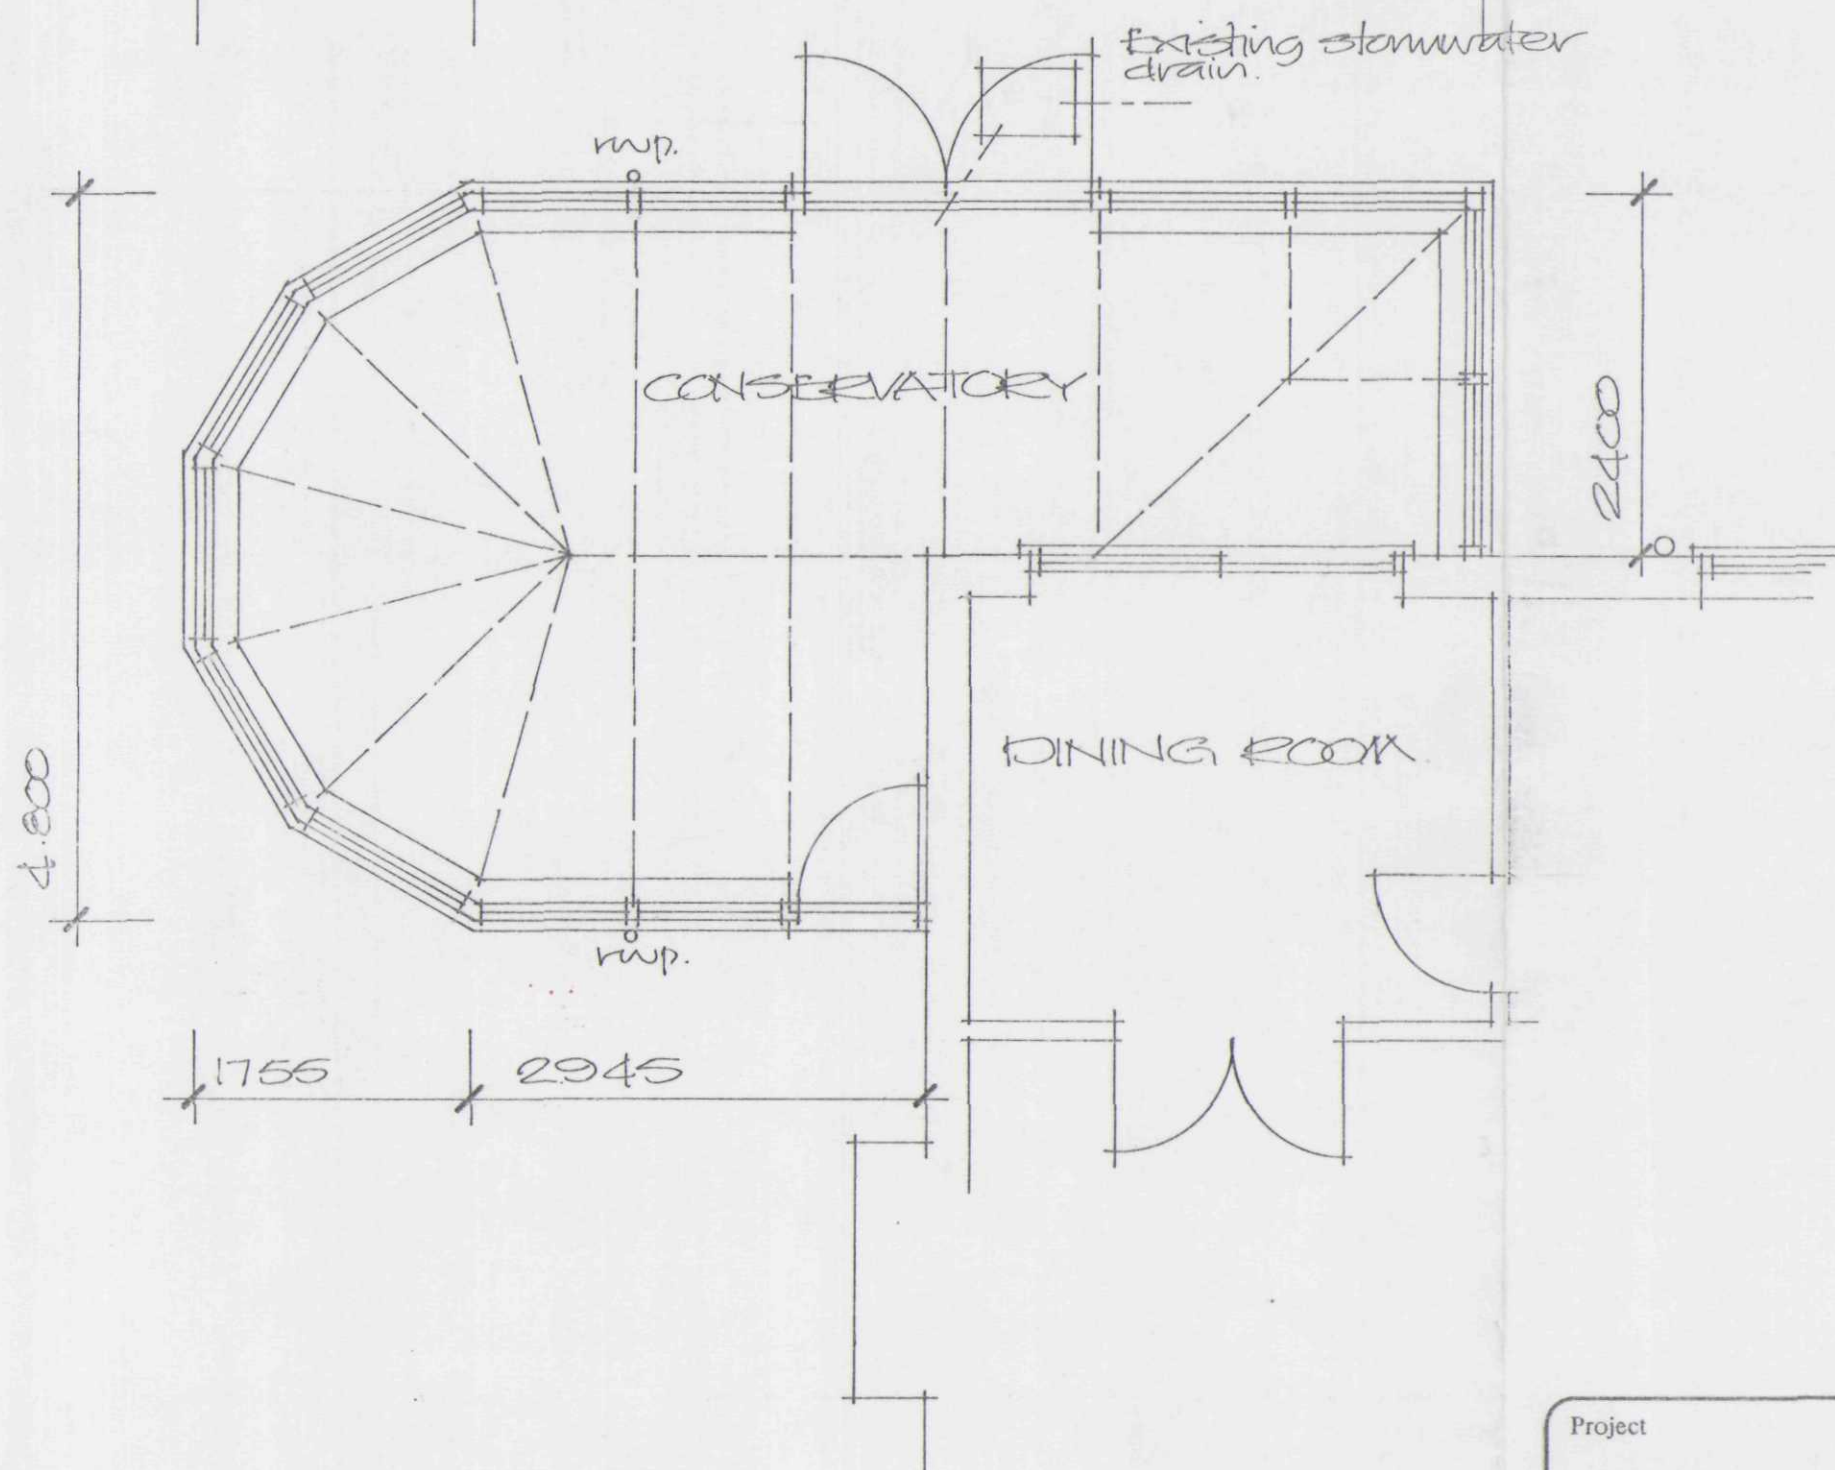

SHDC
Planning & Development
19 JUL 2004
Ref: 0991104

**DETERMINED
PLAN**

Project

PROPOSED CONSERVATORY
9 RANTON COURT,
SPALDING.

ALAN HORNSBY
ARCHITECTURAL SERVICES

'Little Acre'
Peak Hill, Cowbit,
Spalding, Lincs. PE12 6AW
Tel. Holbeach (01406) 380591

Client

MR & MRS A.R. TEMPLE

Scale 1:50

Date July 04

Drg. no.

04/39/01