
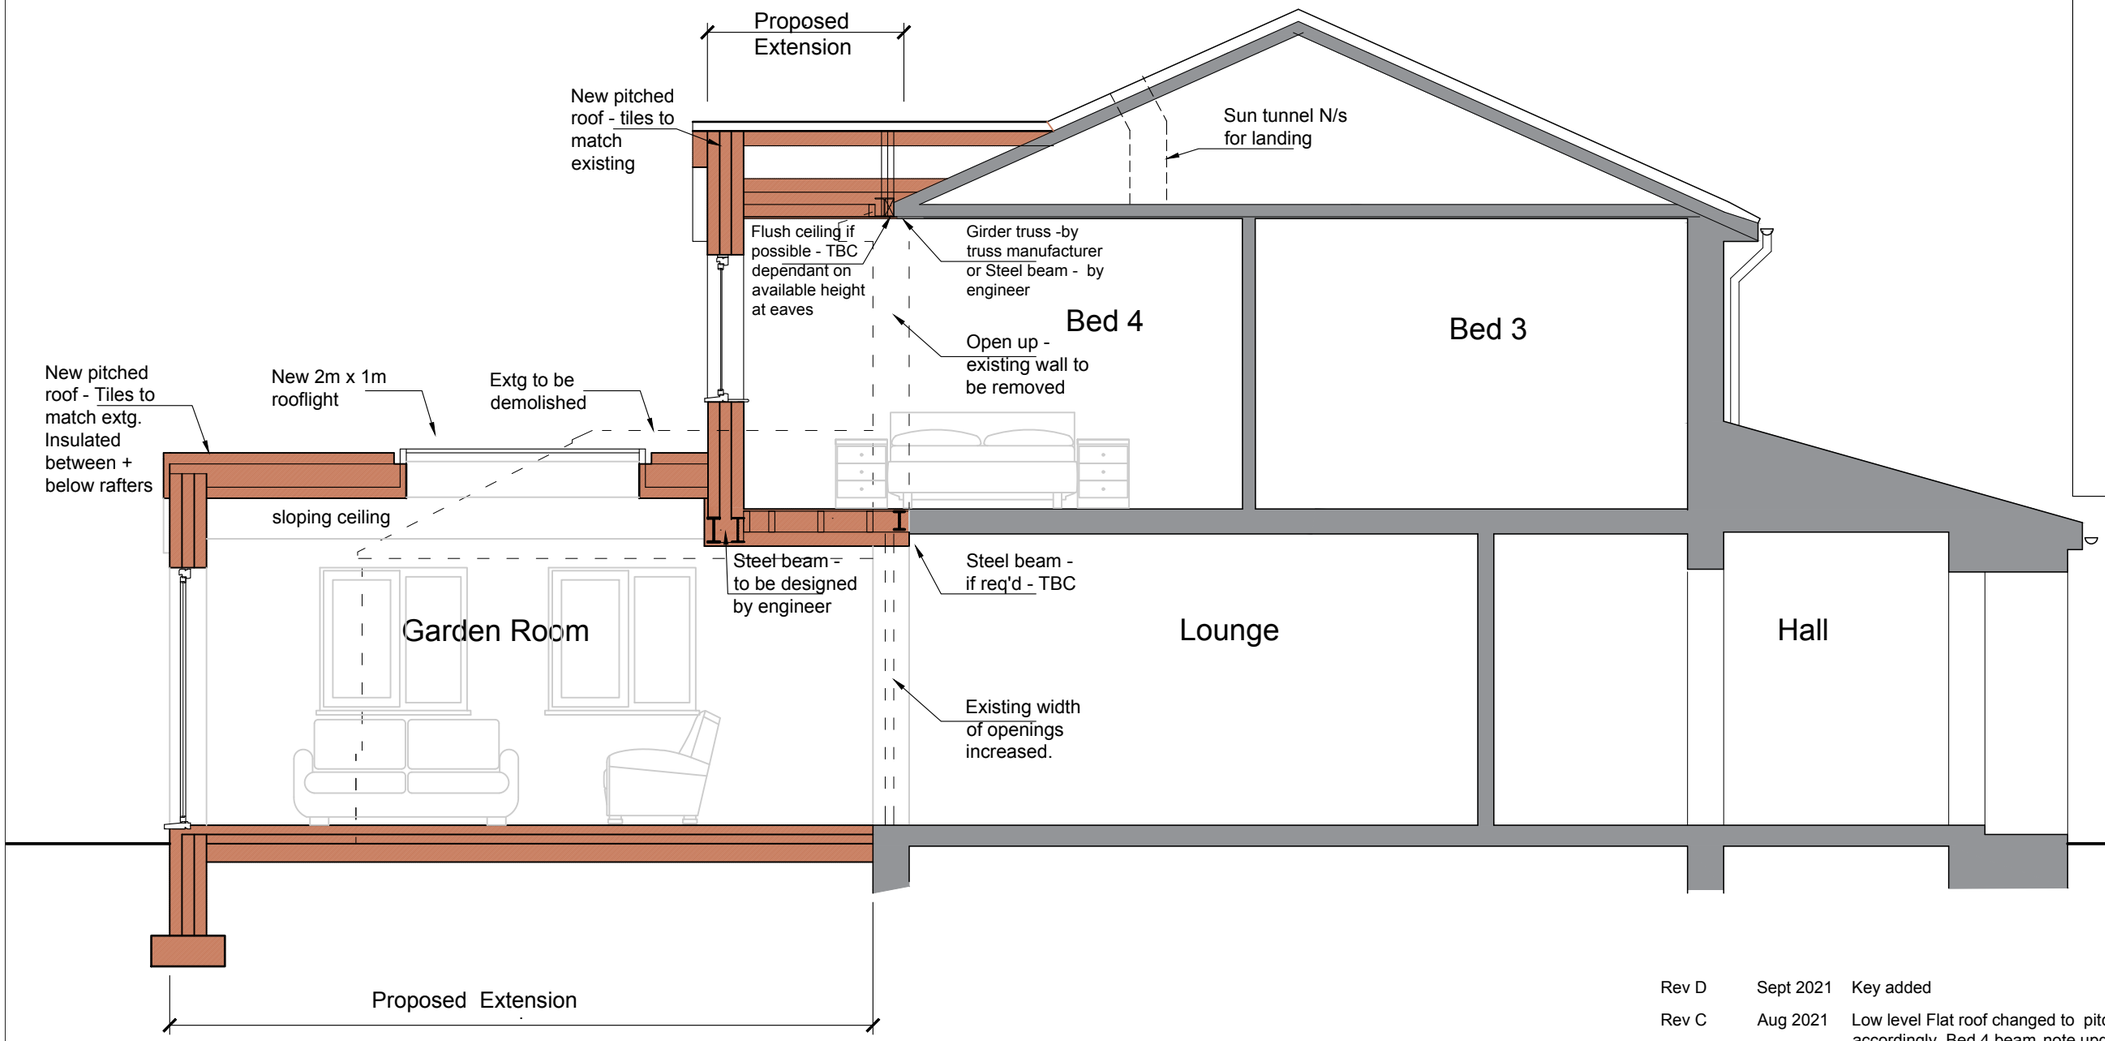


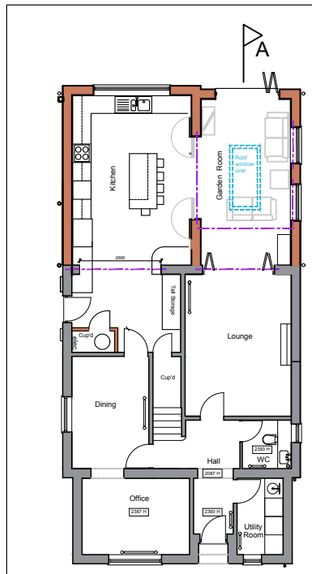

Section A-A

0 3 6 9 12 15 feet

0 1 2 3 4 5 m

Rev D	Sept 2021	Key added
Rev C	Aug 2021	Low level Flat roof changed to pitched (woth sloping ceiling) + rooflight updated accordingly. Bed 4 beam note updated.
Rev B	Mar 2021	Information added

Colour

J M A D Architecture

www.jennymcintee.co.uk info@jmadarch.co.uk Tel 07921 003153

Project:	Extension & Alterations	Date:	February 2021
Address:	14 Saxon Close, Spalding Lincs PE12 6AX	Scale:	1:50 on A3
		drawn: TW	checked: JM
Client:	Mr & Mrs Rains	Job No:	19120
Drawing Title:	Proposed Section	Dwg No:	07 D Prelim