
Contractors are responsible for checking all dimensions on site prior to work commencing.Due to areas of the structure being covered, unexposed or otherwise inaccessible the notes / specifications of existing materials are subject to confirmation of site when it is feasible to expose the relevant areas of construction. All material schedules are given in good faith and for pricing purposes only. It is the responsibility of the contractor to check their accuracy before ordering any materials. Remway Design accepts no responsibility for the accuracy of these material schedules.

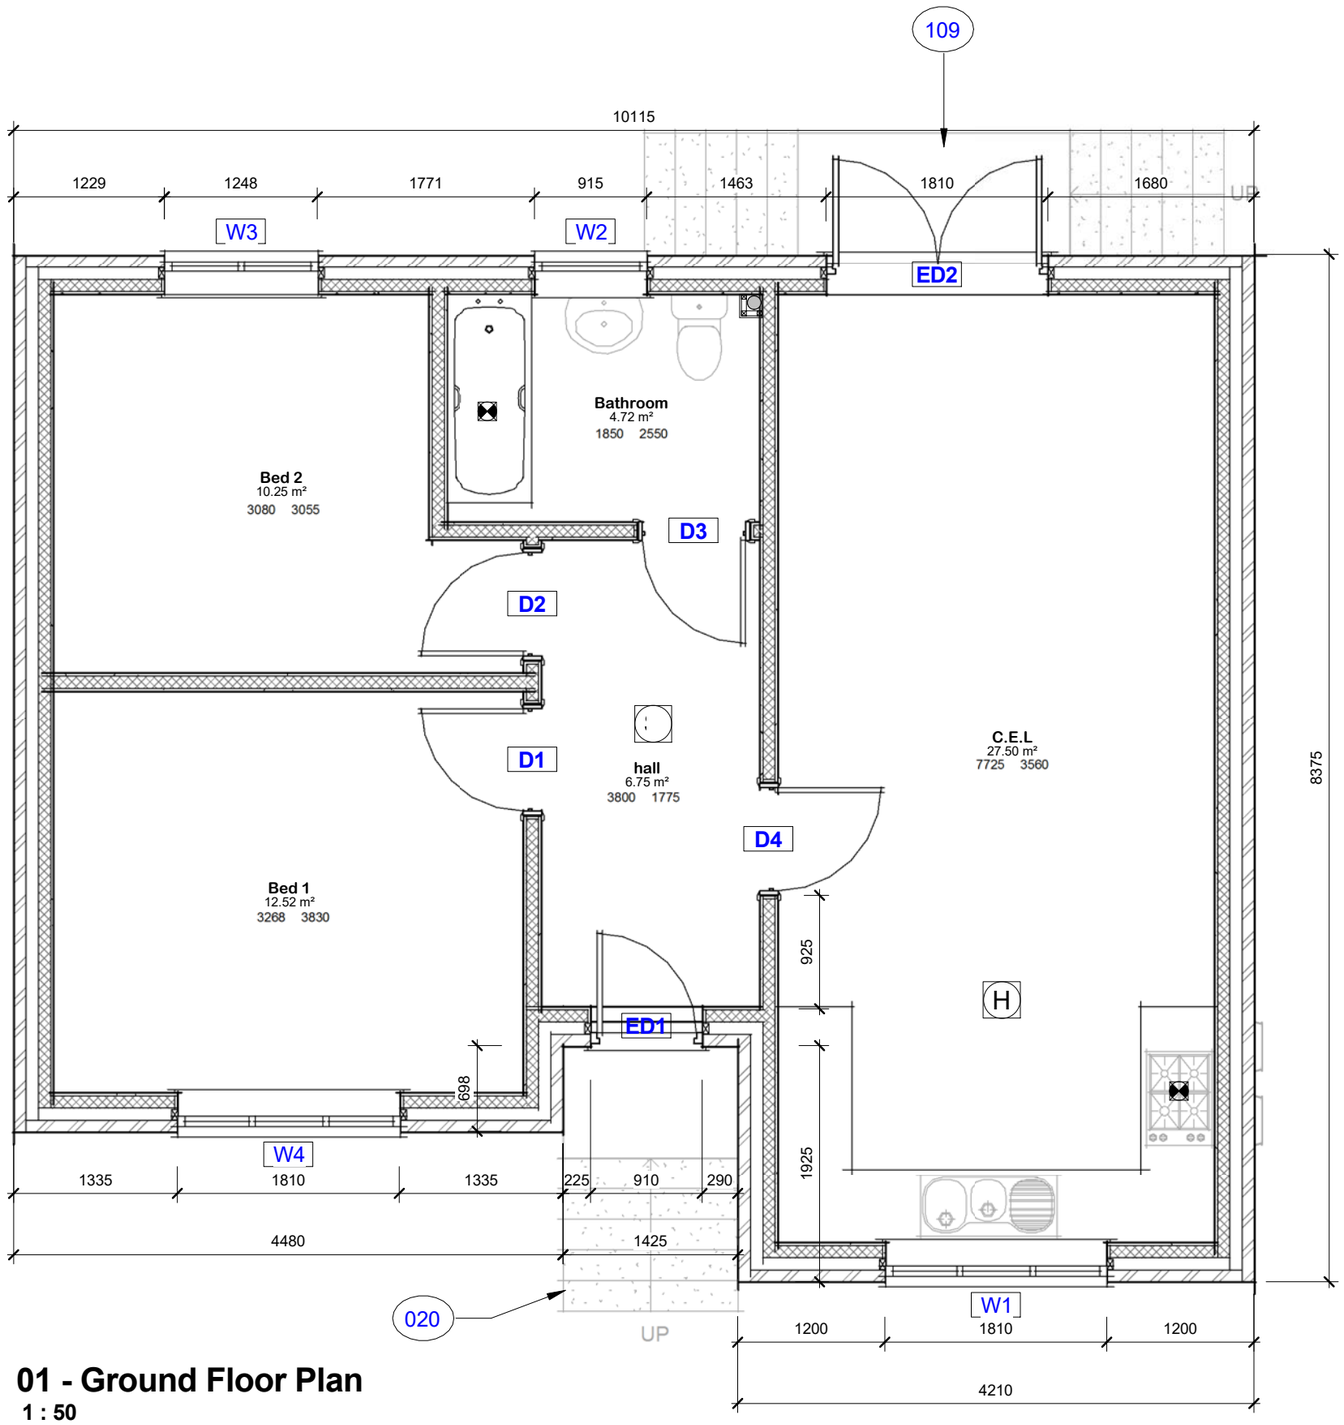

01 - Ground Floor Plan
1 : 50

Room Schedule Ground Floor

Name	Area	Perimeter
Bathroom	4.70 m²	8.8 m
Bed 1	12.50 m²	14.2 m
Bed 2	10.25 m²	13.8 m
C.E.L	27.50 m²	22.6 m
hall	6.75 m²	11.2 m
Grand total: 5	61.75 m²	70.5 m

05-Window Schedule

Mark	Width	Height
W1	1810.0	1050.0
W2	915.0	1050.0
W3	1247.5	1200.0
W4	1810.0	1200.0
Grand total: 4		

06-Door Schedule

Mark	Width	Height	Door Panel Width	Door Panel Height
D1	922.0	2031.0	838.0	1981.0
D2	922.0	2031.0	838.0	1981.0
D3	922.0	2031.0	838.0	1981.0
D4	922.0	2031.0	838.0	1981.0
ED1	910.0	2110.0	807.0	2000.0
ED2	1810.0	2110.0	852.0	2000.0
Grand total: 6				