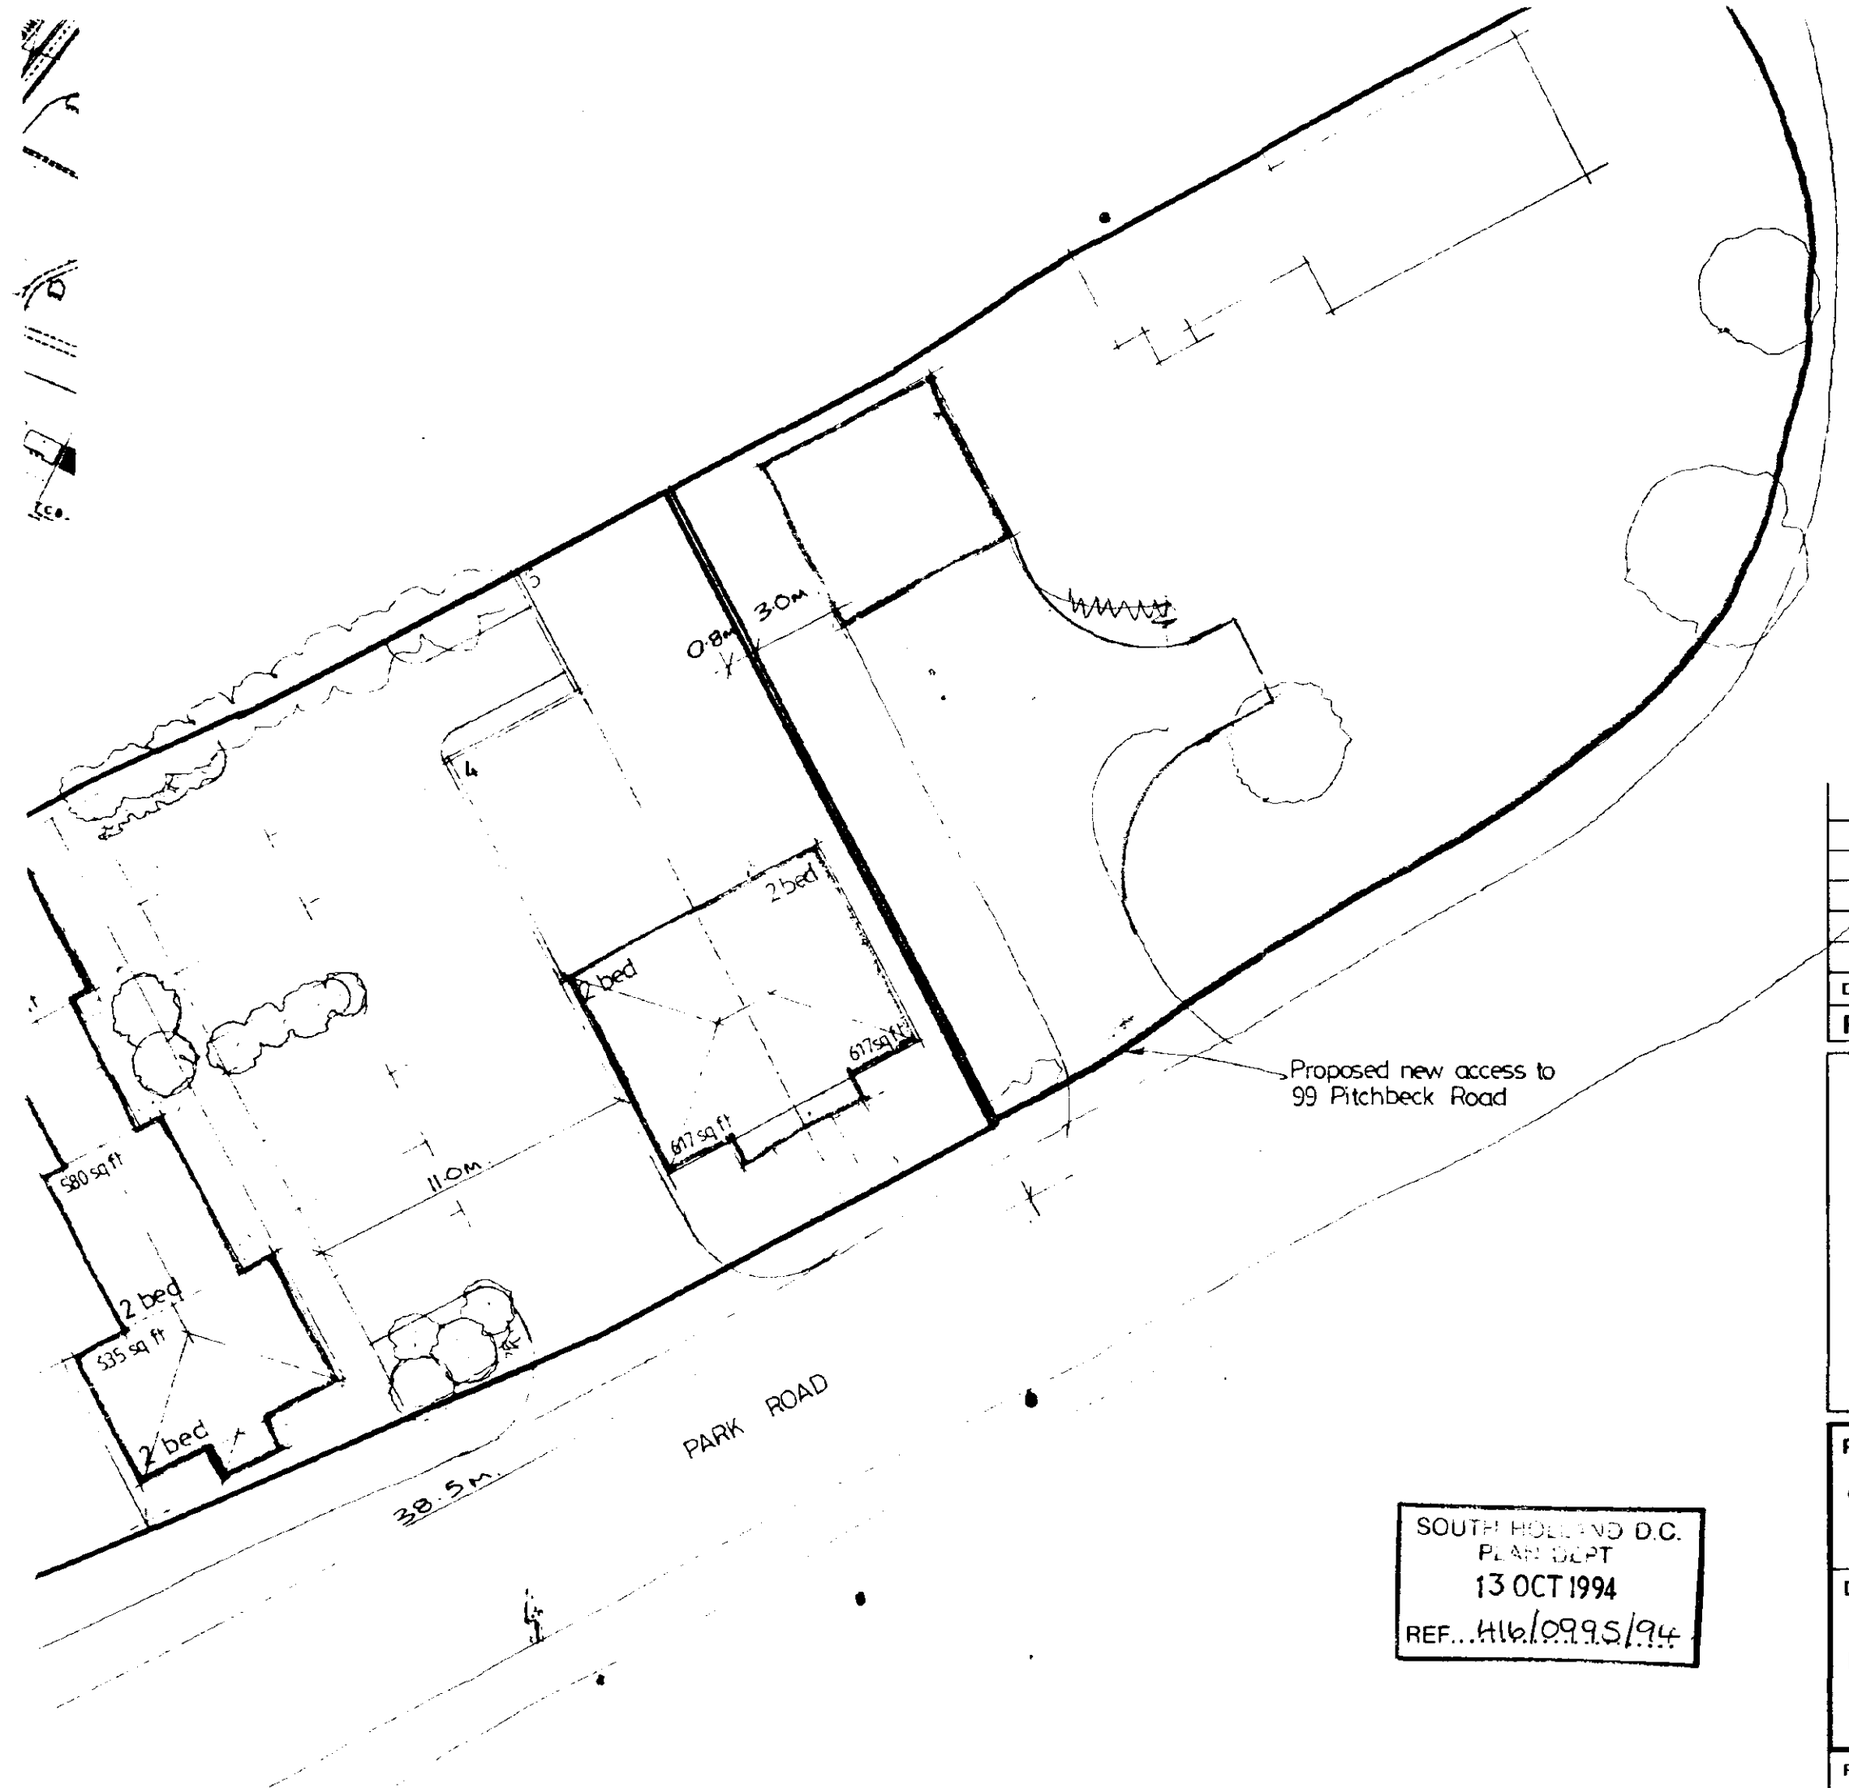


DETERMINED PLAN

Date:	Description:

R E V I S I O N S

ALLISON
HOMES
Swallow House, Banbury Close, West Elloe Avenue
Spalding, Lincs. PE11 2BS
Telephone (0775) 724701 Fax (0775) 762153
ALLISON HOMES is a trading name of SWALLOW HOMES LTD

SOUTH HOLLAND D.C.
PLANS DEPT
13 OCT 1994
REF...H16/0995/94

Project:
99 PINCHBECK RD

Drawing Title:
PROPOSED SITE LAYOUT

Reference No:

Scales: 1:200

PINCHBECK ROAD

3.92 BTMH 3.90 KO 3.91 MH CL3.99
3.97
3.94
KO 3.82 WSV 3.90
IC 3.86
G 0.30 S 2.00 H 4.00 HOLLY
3.75 3.54
3.94 3.92
G 0.50 S 3.00 H 5.00 HOLLY
3.83 3.93 G
3.95
3.85
MP 3.97
4.09
4.03
3.62 3.93
3.69 3.91
3.43 LP
3.47 3.46 3.78
3.95
G 3.90
3.92
3.90
3.88 C
DK
3.92
3.94
3.96 GAS
PARK ROAD
LP
4.04
3.95
GAS GAS GAS
DK
4.01

3.52
3.00 3.55 3.69 MH CL3.86
3.43 POSS/USED POND?
3.08 3.41
3.43
3.44 3.83
3.73 3.51
3.60 3.53
3.49
G 0.30 S 2.00 H 3.00 SB
3.39
3.37 3.29
3.72
3.66 3.41
3.52
3.68
3.57
3.53 3.53
3.55
FIR TREES
3.61
3.59
3.61 3.45
3.60
G 0.75 S 3.00 H 8.00 FRUIT
3.75

4.05 4.18
4.05
4.11
GAS WSV
4.12

SOUTH HOLLAND D.C.
PLAN DEPT
13 OCT 1994
REF... H16/0995/94

DETERMINED PLAN

LEVELS RELATED TO O.B.M. IN PARK ROAD
VALUE 4.52 METRES


Roy Roberts F.Inst.C.E.S.
Land Surveyor
28 Eastgate, Deeping St James
Peterborough. PE6 8HJ
Telephone: (0778) 342755

JOB TITLE
SITE SURVEY
99,PINCHBECK ROAD
SPALDING

SCALE	DATE
1/200	29/11/93

DRAWING NUMBER
1

CLIENT
SWALLOW HOMES LTD.

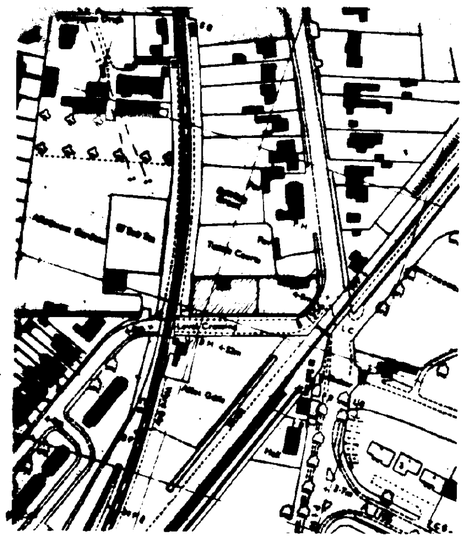

LOCATION PLAN scale 1:2500

Date:	Description:		
Nov 94	Turning space amended	A	

REVISIONS

ALLISON HOMES

Swallow House, Banbury Close, West Elloe Avenue
Spalding, Lincs. PE11 2BS
Telephone (0775) 724781 Fax (0775) 762153
ALLISON HOMES is a trading name of SWALLOW HOMES LTD

Project:
99 PINCHBECK RD

Drawing Title:
PROPOSED SITE LAYOUT

Reference No: PRS	Scales: 1:200
	Date: 08/94
Drawing No: PRS / SK / 07	Drawn: M. Shirley
Revision: A	

Do not scale directly from this drawing. All discrepancies to be brought to the attention of the above office.

AMENDED PLAN
REC.
SOUTH HOLLAND
PLAN DEPT.
16 NOV 1994
REF. 0995/94
APPROVED PLAN