


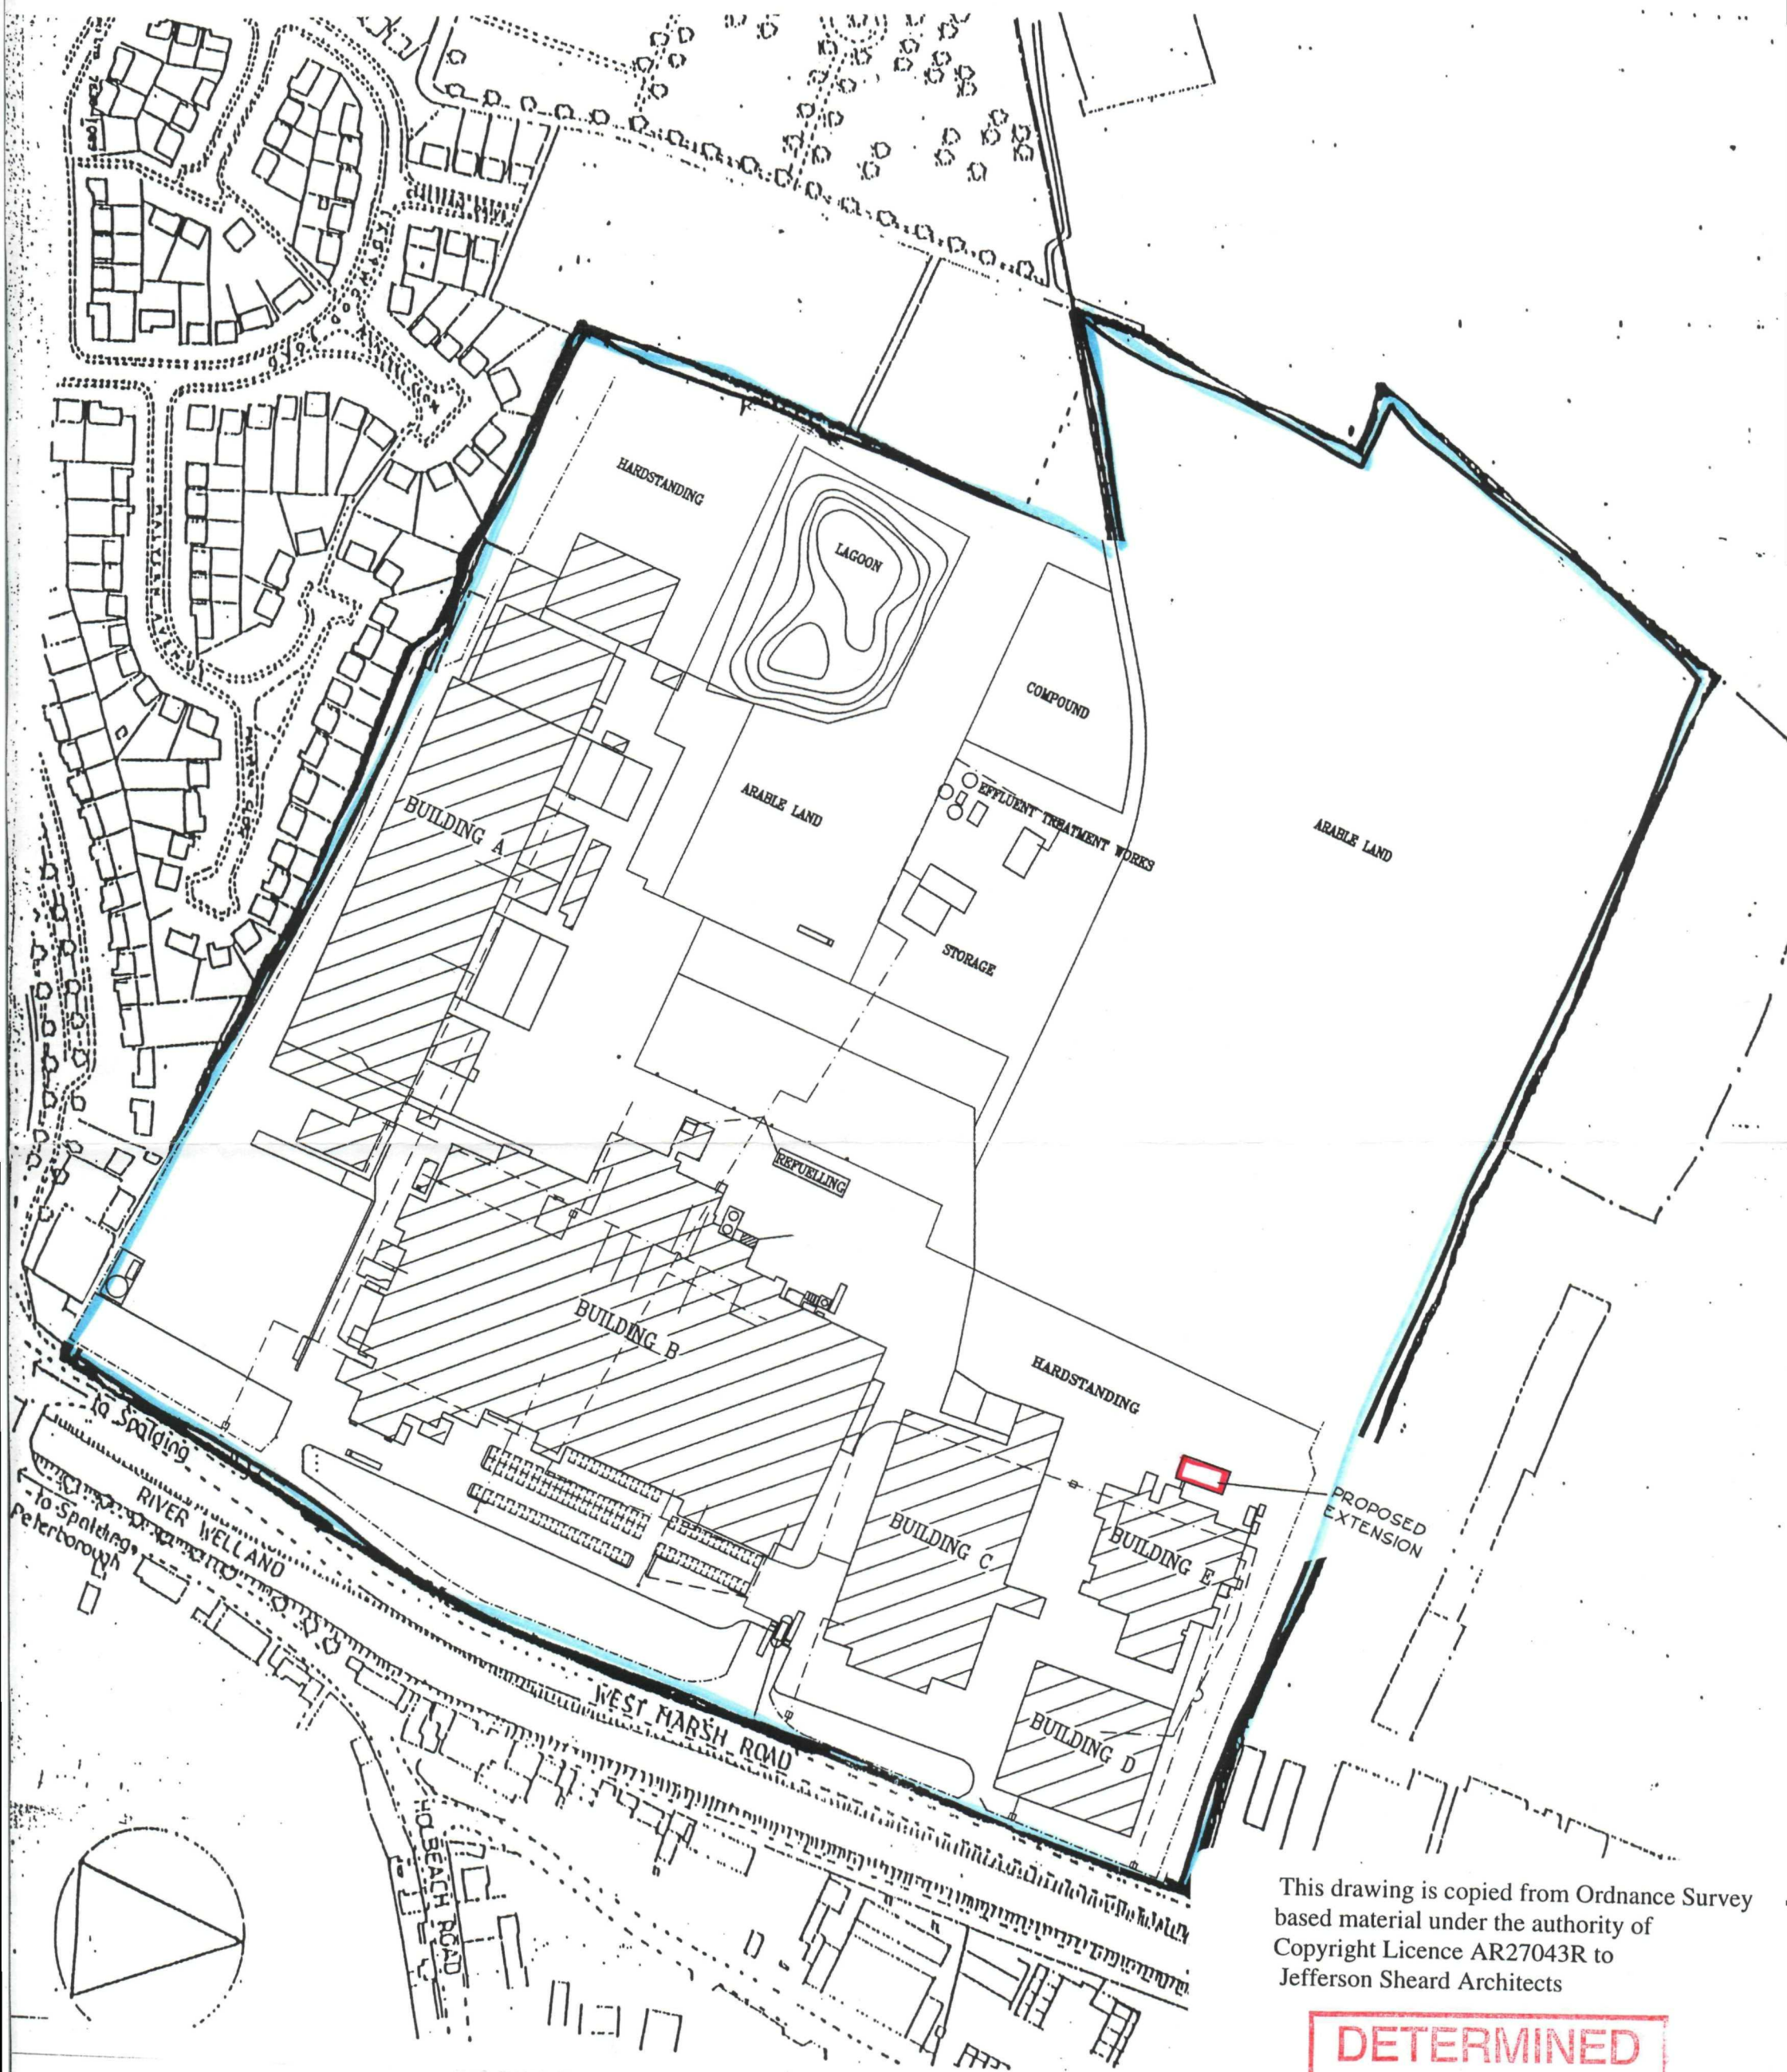

This drawing is copied from Ordnance Survey based material under the authority of Copyright Licence AR27043R to Jefferson Sheard Architects

**DETERMINED
PLAN**

REV A 6/10/99

SOUTH HOLLAND DC
HOUSING & PLANNING

-8 OCT 1999

Ref:

0995/99

JEFFERSON SHEARD
ARCHITECTS

1 Scotgate Mews, Scotgate Stamford Peterborough PE9 2FX
Telephone (01780) 757576 Fax (01780) 754980

PROJECT
Geest, Dips and Dressings
PROJECT JAMBA

DRAWING
Location Plan

scale
1:2500

date
09/99

ref - NUMBER - rev
99-59 LP 01 A