


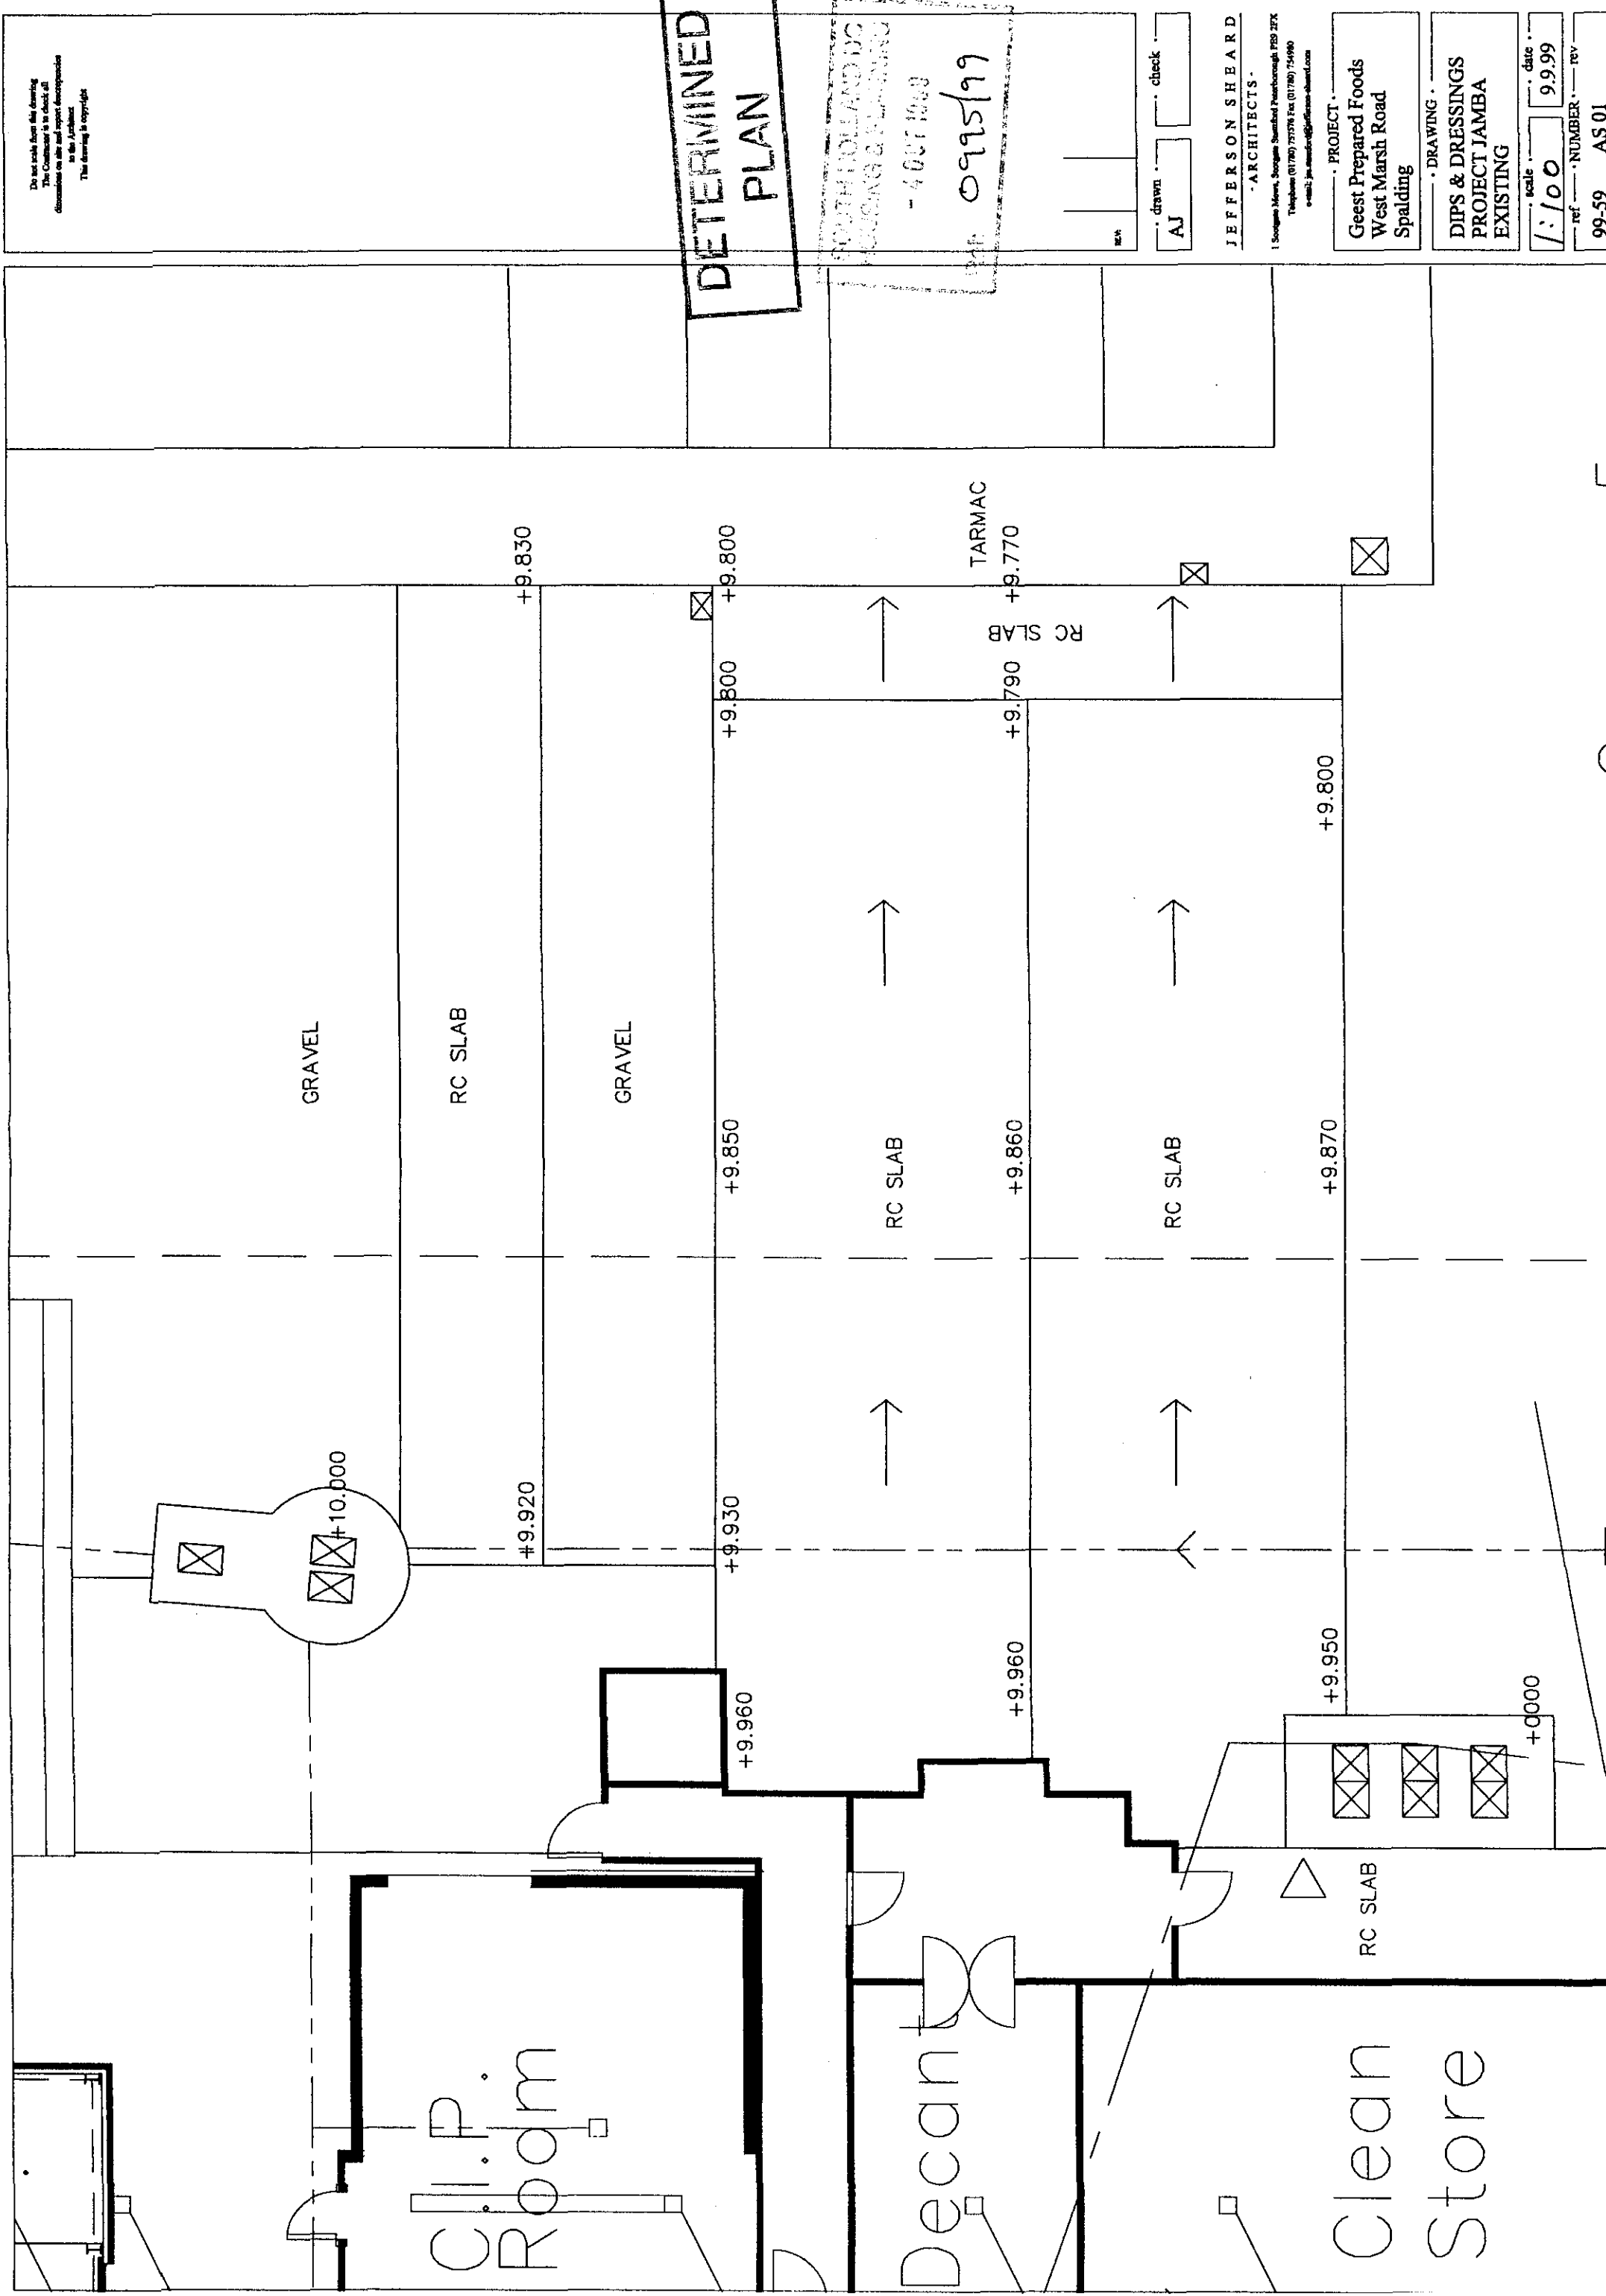

DETERMINED
PLAN

JOHN HOLLAND DC
PLANNING & DESIGN
- 4007 1000
09/15/99

drawn AJ check

JEFFERSON SHEARD
ARCHITECTS

1 Seagrove Mews, Seagrove, Scarborough PS9 2TX
Telephone (01749) 757576 Fax (01749) 754980
e-mail: jeff@jeffersonsheard.com

PROJECT:
Geest Prepared Foods
West Marsh Road
Spalding


DRAWING:
DIPS & DRESSINGS
PROJECT JAMBA
EXISTING

scale 1:100 date 9.9.99


ref NUMBER rev 99-59 AS 01

EXISTING FACTORY

WHITEWALL LINK THROUGH
TO EXISTING FACTORY

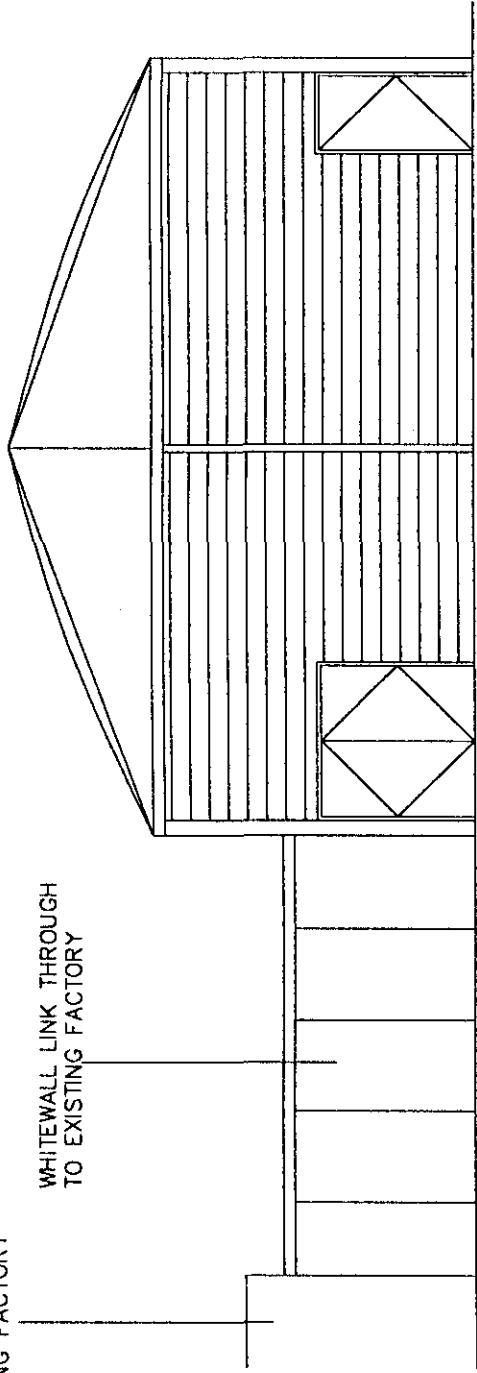


NORTH FACING ELEVATION

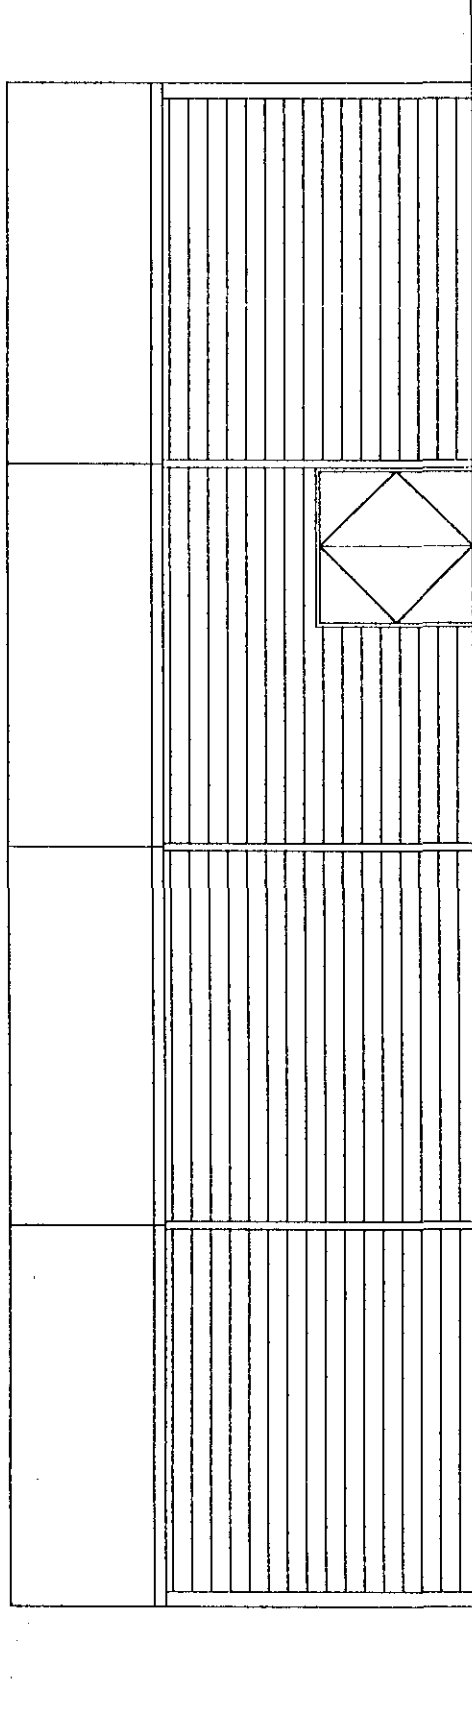

WEST FACING ELEVATION (EAST FACING
ELEVATION SIMILAR)

EXISTING FACTORY

WHITEWALL LINK THROUGH
TO EXISTING FACTORY

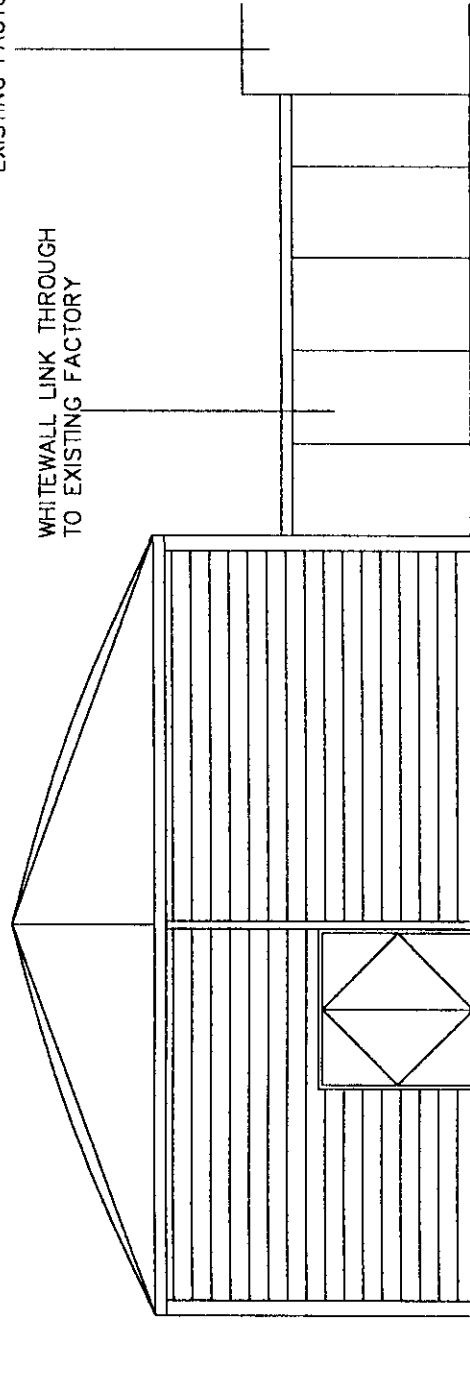

SOUTH FACING ELEVATION

Do not scale from this drawing.
The Contractor is to check all
dimensions on site and report discrepancies
to the Architect.
This drawing is copyright

DETERMINED
PLAN

SOUTH FACING ELEVATION
HOUSING & PLANNING

4607 1008

Ref: 0995/77

100%

drawn by AJ

check

JEFFERSON SHEARD

ARCHITECTS

1 Scroggie Street, Scroggie Street, Perthshire, P20 2PX

Telephone: (01793) 737373 Fax: (01793) 734990

e-mail: jeff@jeffersonsheard.com

PROJECT

Geest Prepared Foods
West Marsh Road
Spalding

DRAWING

DIPS & DRESSINGS
PROJECT JAMBA
PROP. ELEVATIONS

scale 1:100

date 21.9.99

ref NUMBER 99-59

rev 02