


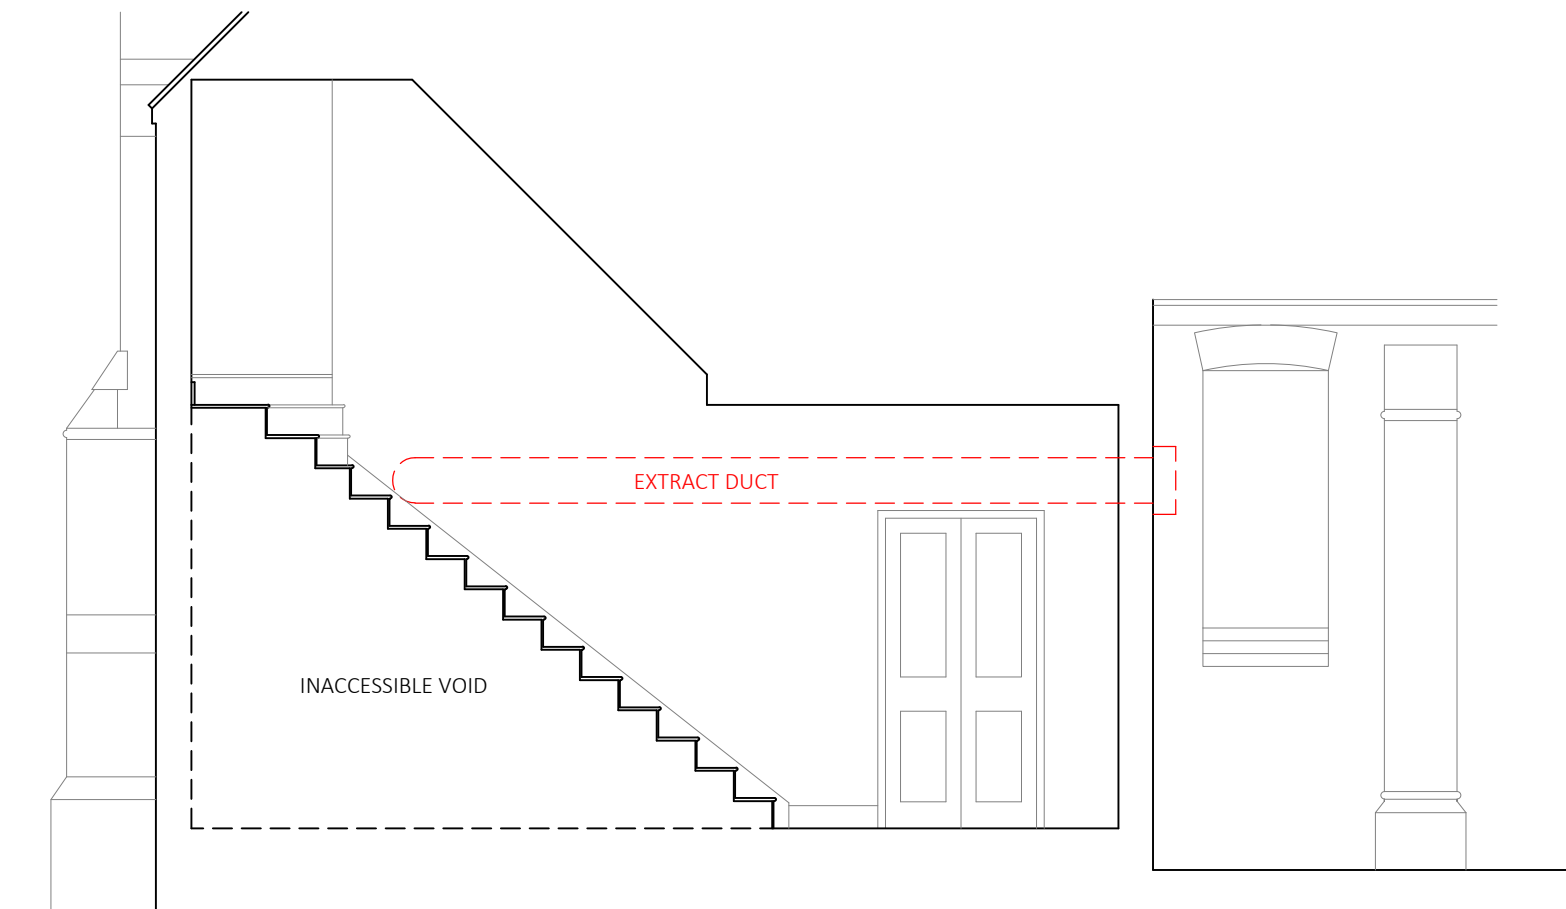
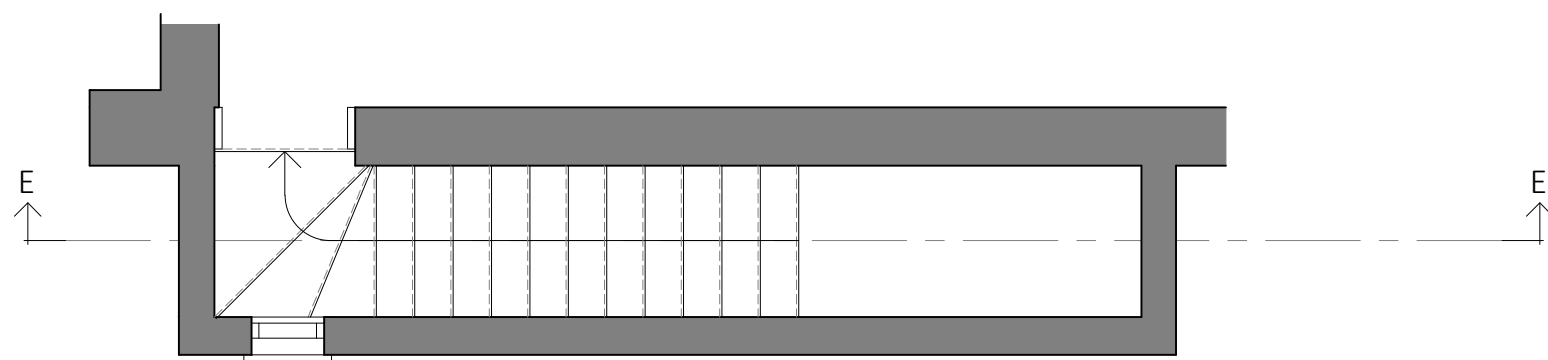


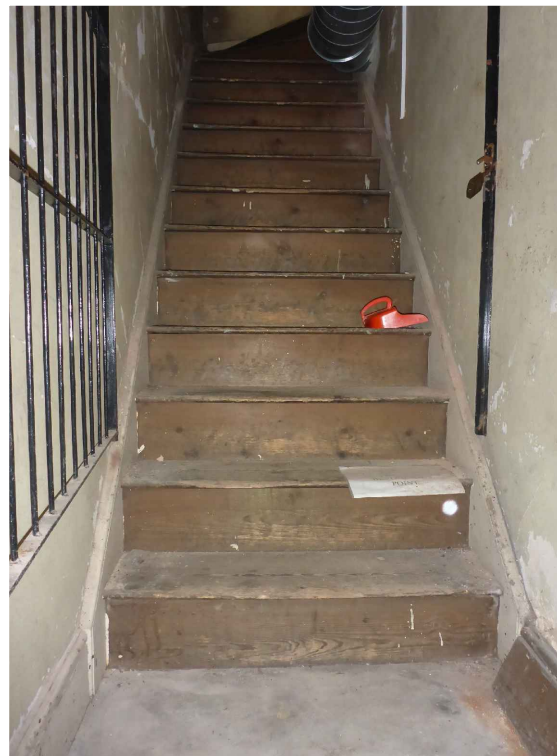

SECTION E-E

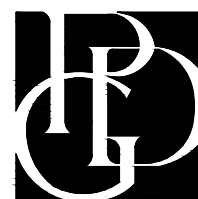

STAIR PLAN

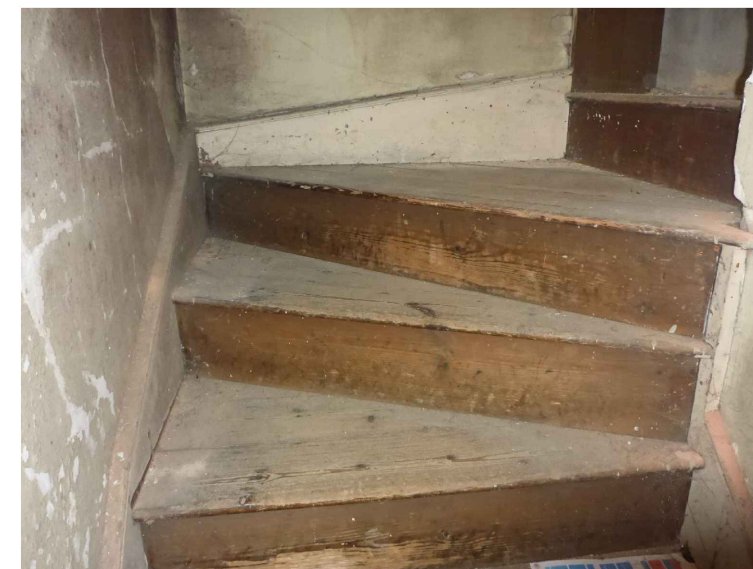

BROAD STREET METHODIST CHURCH
RECONFIGURATION of STORAGE and WCS
EXISTING STAIR

Scale: 1:50@A3
Drawn: PTDH

Date: March 2025
Dwg No: 24003/04

PDG ARCHITECTS LTD
1 Eaglethorpe Barns,
Eaglethorpe, Warmington,
Peterborough, PE8 6TJ
T: 01733 371000
E: design@pdgarchitects.co.uk
W: www.pdgarchitects.co.uk