



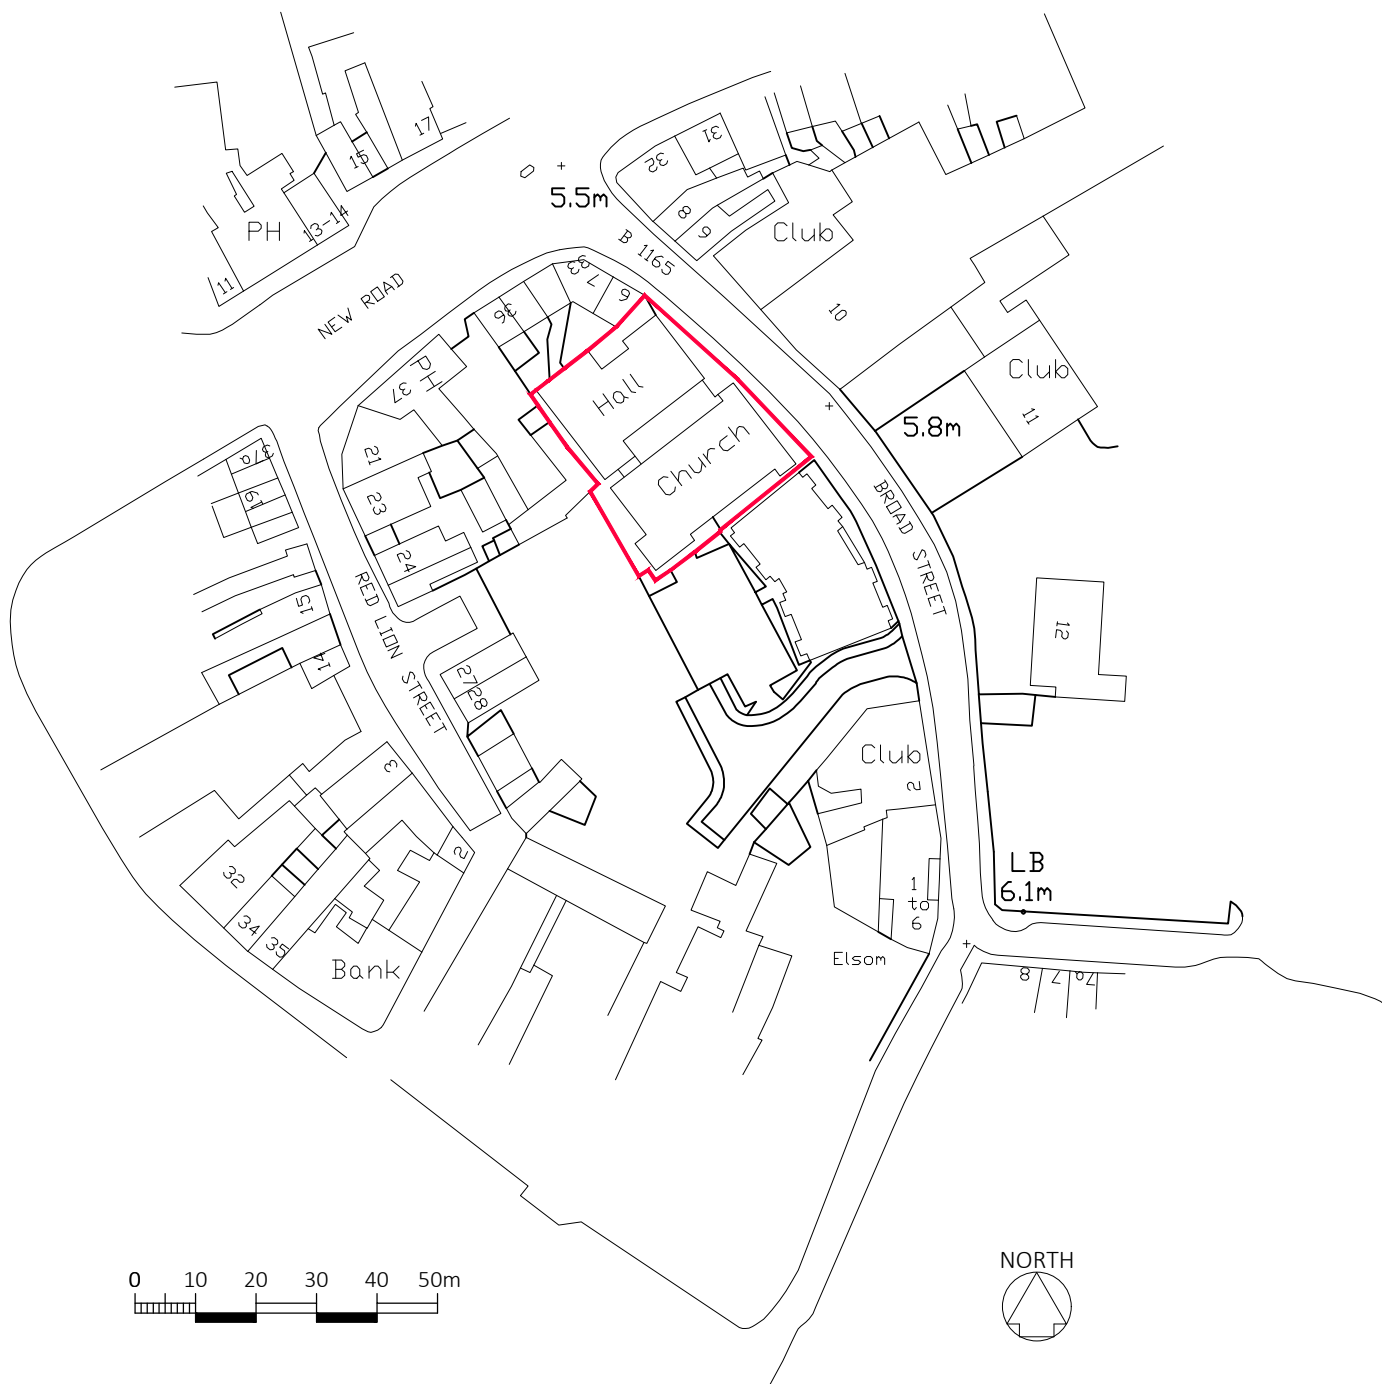

© Crown copyright. All rights reserved. Licence number AR 100005788

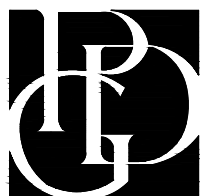

BROAD STREET METHODIST CHURCH RECONFIGURATION of STORAGE and WCS SITE LOCATION PLAN

Scale: 1:1250@A4

Date: March 2025

Drawn: PTDH

Dwg No: 24003/05

PDG ARCHITECTS LTD

1 Eaglethorpe Barns,
Eaglethorpe, Warmington,
Peterborough, PE8 6TJ

T: 01733 371000

E: design@pdgarchitects.co.uk

W: www.pdgarchitects.co.uk