



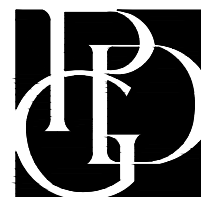

NORTH-EAST (BROAD STREET) ELEVATION

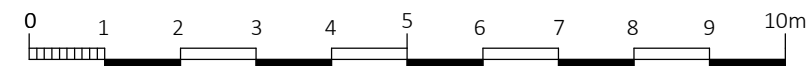

BROAD STREET METHODIST CHURCH
RECONFIGURATION of STORAGE and WCS
PROPOSED ELEVATION to BROAD STREET

Scale: 1:100@A3

Drawn: PTDH

Date: March 2025

Dwg No: 24003/07

PDG ARCHITECTS LTD

1 Eaglethorpe Barns,
Eaglethorpe, Warmington,
Peterborough, PE8 6TJ

T: 01733 371000

E: design@pdgarchitects.co.uk

W: www.pdgarchitects.co.uk