


PLANTING KEY

- 1 - Viburnum Plicatum 6 ft x 6 ft
- 2 - Escallonia 5 ft x 5 ft
- 3 - Potentilla Fruticosa, Primrose Beauty 2 ft x 3 ft
- 4 - Potentilla Fruticosa, Pritty Polly 2 ft x 3 ft
- 5 - Weigela Snowflake 3 ft x 5 ft
- 6 - Clematis, Texensis Duchess of Albany
- 7 - Clematis, Primrose Star
- 8 - 2 Buphthalmum 2 ft x 2 ft
- 9 - Phytolius, Pink Trumpet 4 ft x 4 ft
- 10 - 2 Achillea 2 ft x 2 ft
- 11 - Ferouskia Artriplicifolia, Blue Spire 3 ft x 3 ft
- 12 - Rosmalinus 2 ft x 2 ft
- 13 - 2 Physostegia 3 ft x 2 ft
- 14 - Daphne x Burkwoodii, Somerset 4 ft x 4 ft

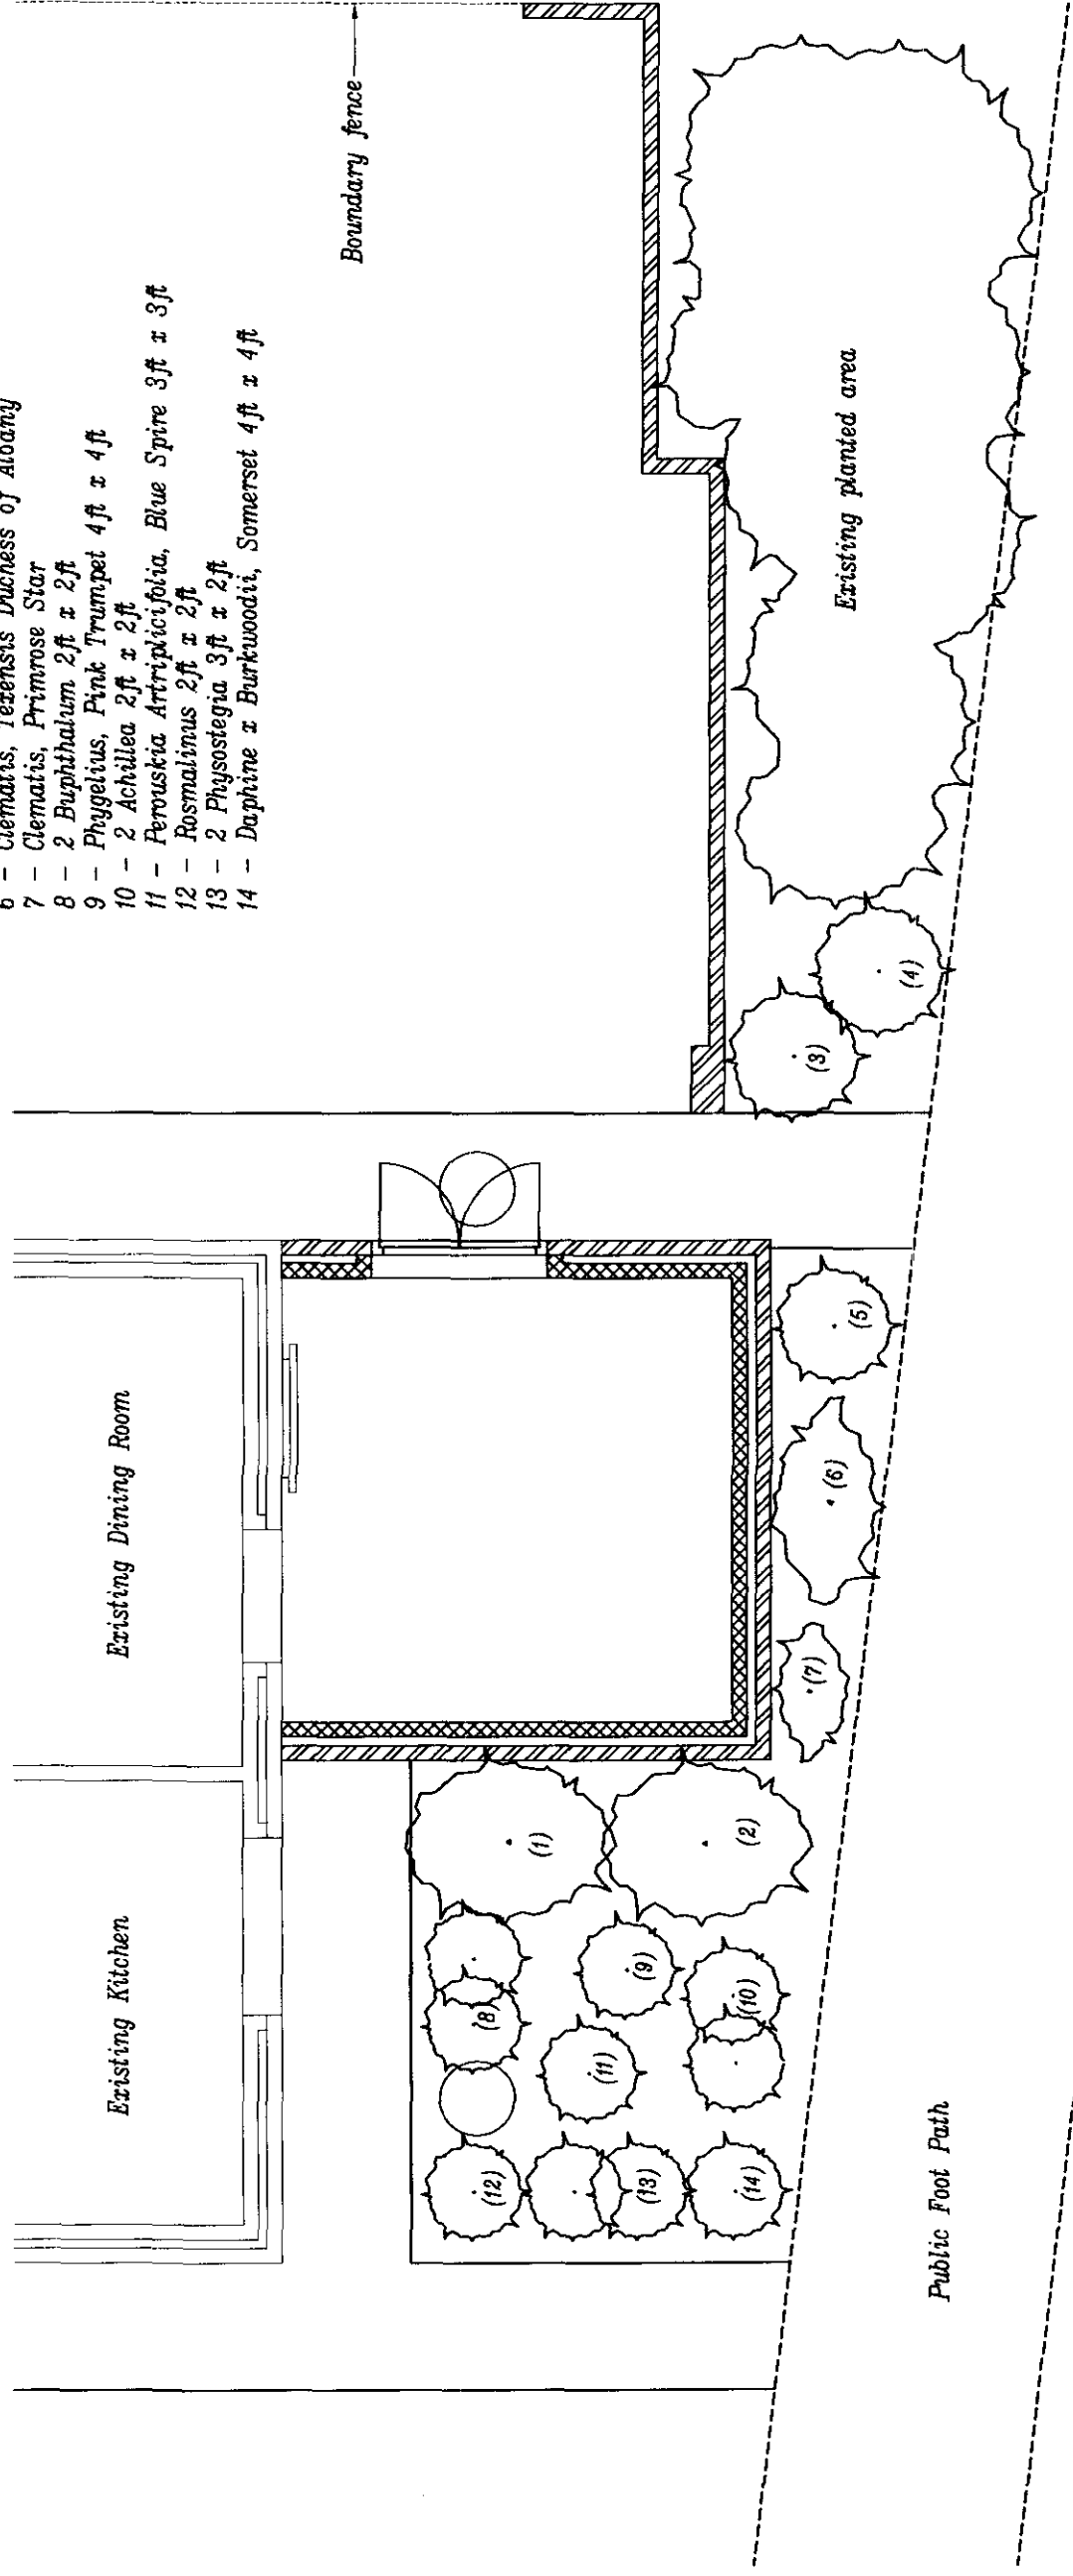

SCOTT & SONS
HOUSEHOLD PLANTING
20 AUG 2001
Ref: 0997/01

DETERMINED
PLAN

PROPOSED PLANTING SCHEME

PROPOSED PLANTING SCHEME
3 St. JOHNS ROAD, SPALDING, Lincs.

PROPOSED SINGLE STOREY EXT.

1:50

R					
E					
V					

DWG/03

ZETEC SERVICES

18/08/01

N.C.