


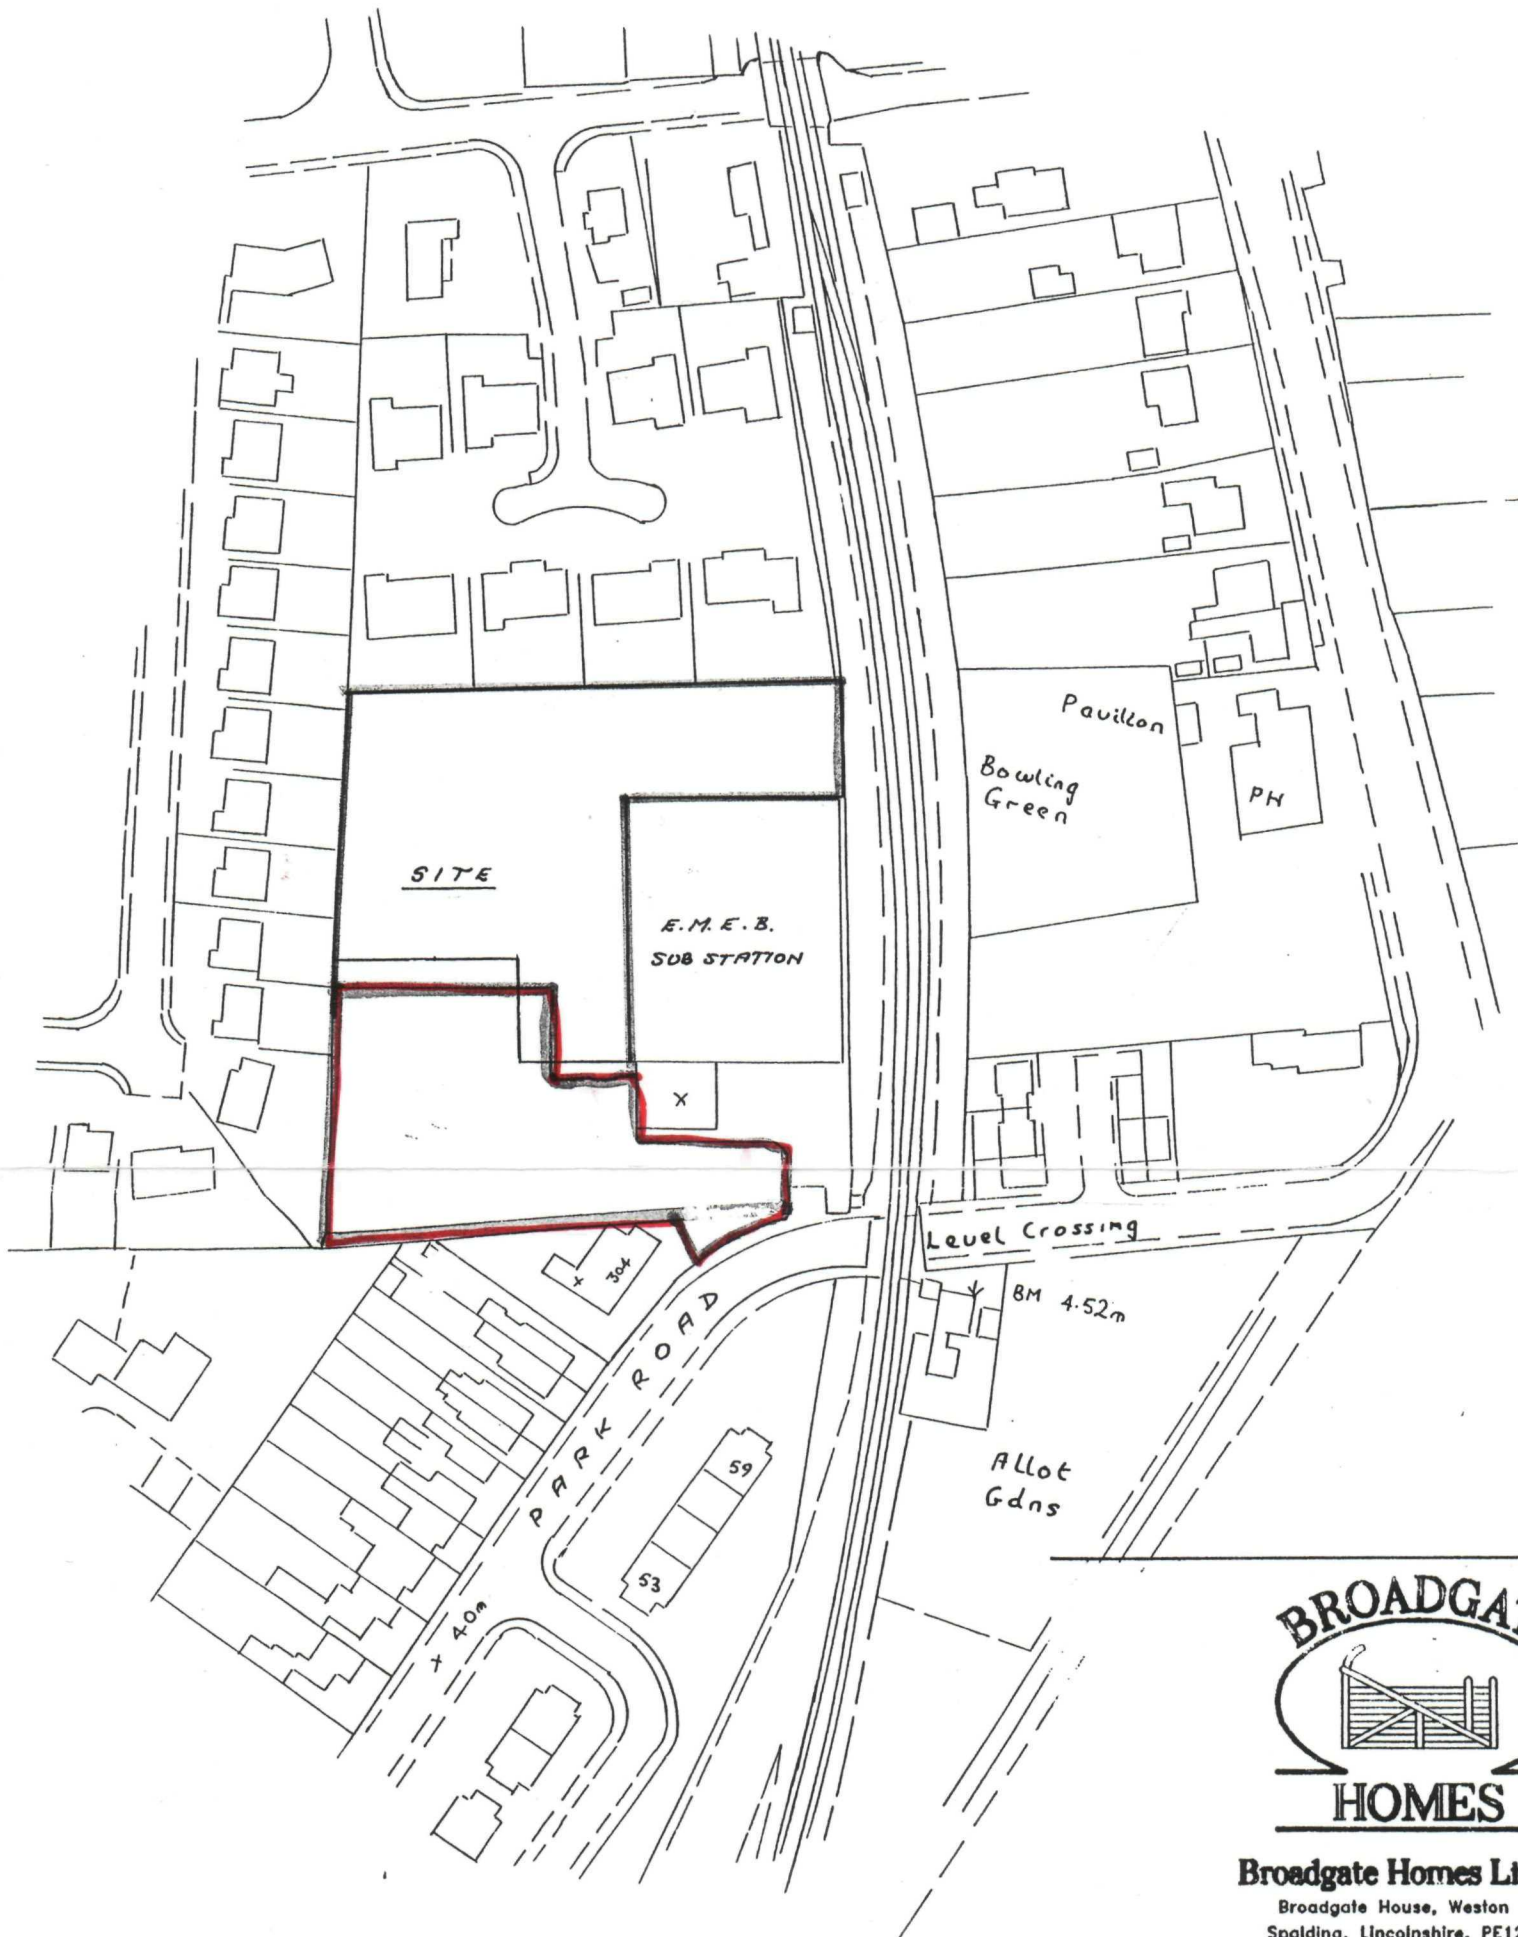

LOCATION PLAN
SCALE 1:1250

**DETERMINED
PLAN**

SOUTH HOLLAND DC
HOUSING & PLANNING
18 FEB 2000
Ref: 997/99
1079/99



Broadgate Homes Limited
Broadgate House, Weston Hills,
Spalding, Lincolnshire. PE12 6DB.
Telephone: 01406 380532 Fax: 01406 38001.

ST. MATTHEW SOCIETY
OFF PARK ROAD,
SPALDING, LINC'S

PROPOSED DEVELOPMENT OF
6 BED HOSTEL MANAGERS FLAT
AND 4 No BED-SIT BUNGALOWS

REV	DESCRIPTION	DATE	BY
A	HOSTEL MOVED. BED-SIT BUNGALOWS ADDED IN LEIU OF FLATS	2/12/99	MR
B	MANAGERS FLAT & 6 BED HOSTEL MOVED. EARTH BOUND & FOOTPATH ADDED WITH NOTES & LANDSCAPE ALTERATIONS CAR PARKING AREAS TO ACE CONCERN PLOT ALTERED	JAN 2000	MR
C	TURNING AREA ADDED TO HOSTEL CAR PARK	FEB 2000	MR

SCALE
1:500 & 1:1250

DRAWN
Mark Rogers

DATE
OCT '99

DRAWING No
99012/1/BD/PR2

Grid
24/1