
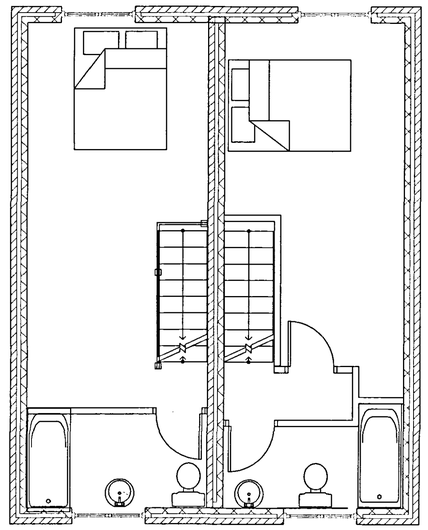


2 N° SUGGESTED FIRSTFLOOR LAYOUTS

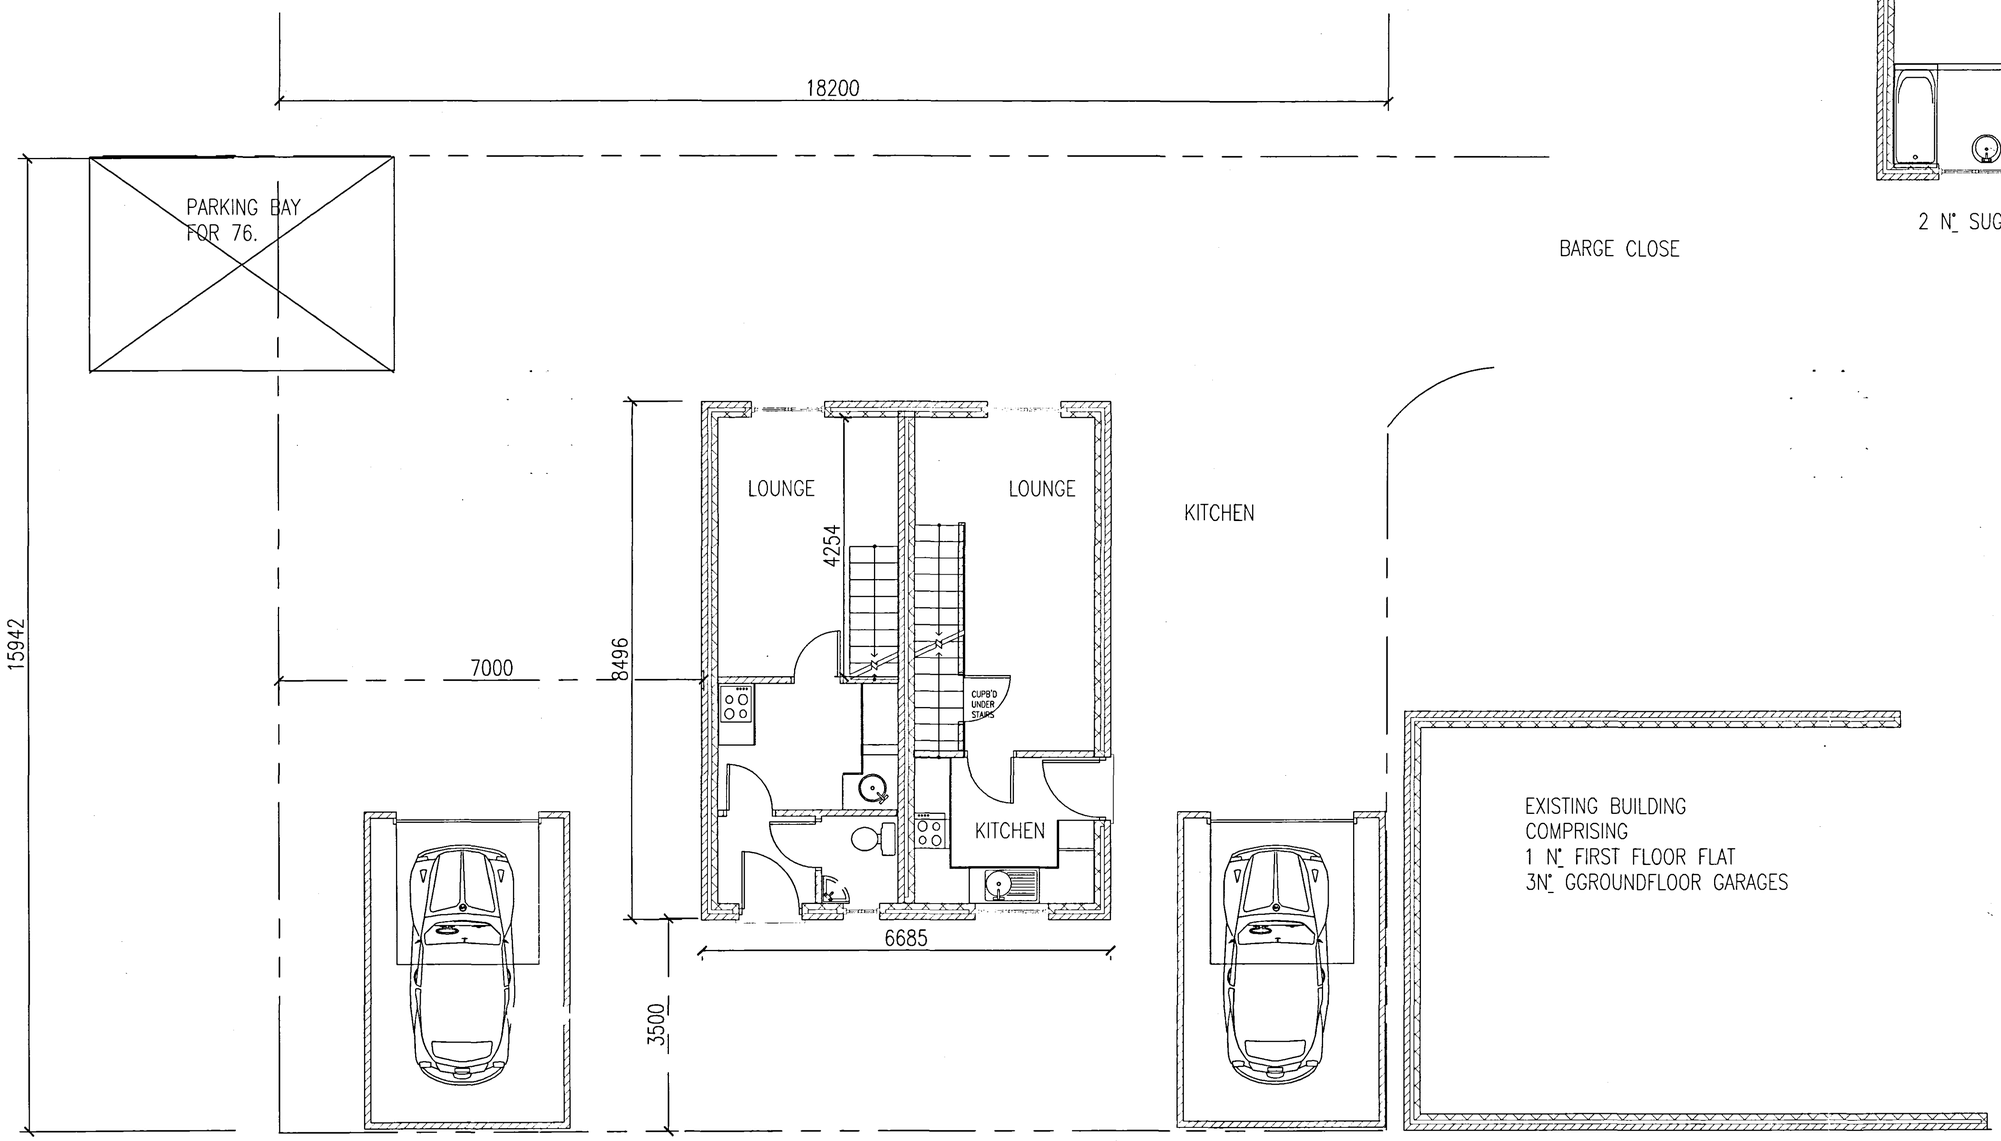

2 N° SUGGESTED GROUNDFLOOR LAYOUTS

WENMAN BUILDING DESIGN
10 Broadgate
Whaplode Drove
Spalding
Lincs. PE12 0TN
Tel/Fax 01406 331072
Mobile 0784 1718457

Client:
SPALDING ACCOMCODATION SERVICES

Project Address:

BARGE CLOSE
SPALDING

PROJECT DETAILS:

ONE PAIR OF
ONE BEDROOM SEMI-DETACHED

NOTES:
PRE- APPLICATION LAYOUTS

SCALE 1:50	RW