



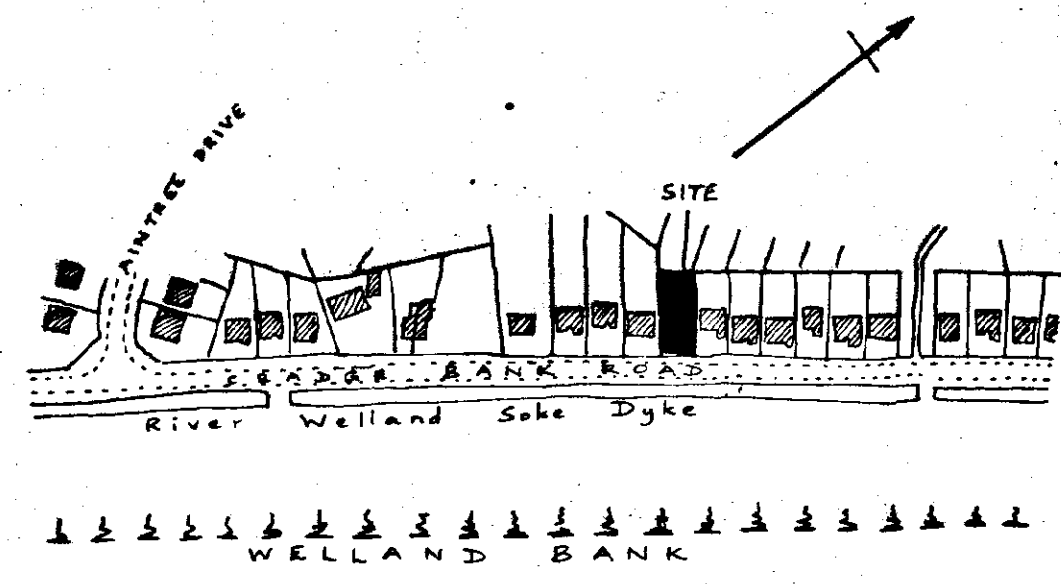


Location Plan Scale 1:2500
O.S. Map ref TF 1320

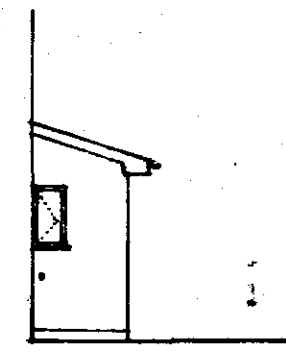


South East


Marley Modern tiles
to match.
P.V.C. fascia and soffit
to match.
P.V.C. windows.
Facing bricks to
match.

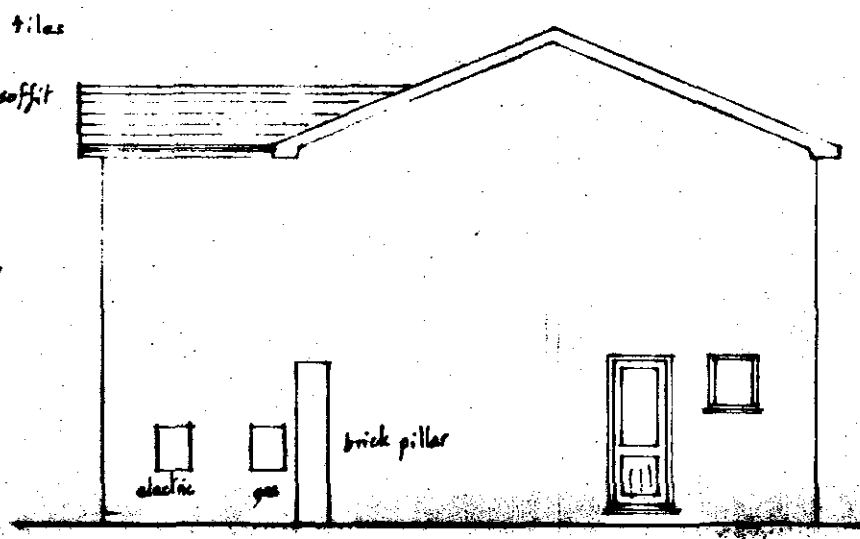


North East

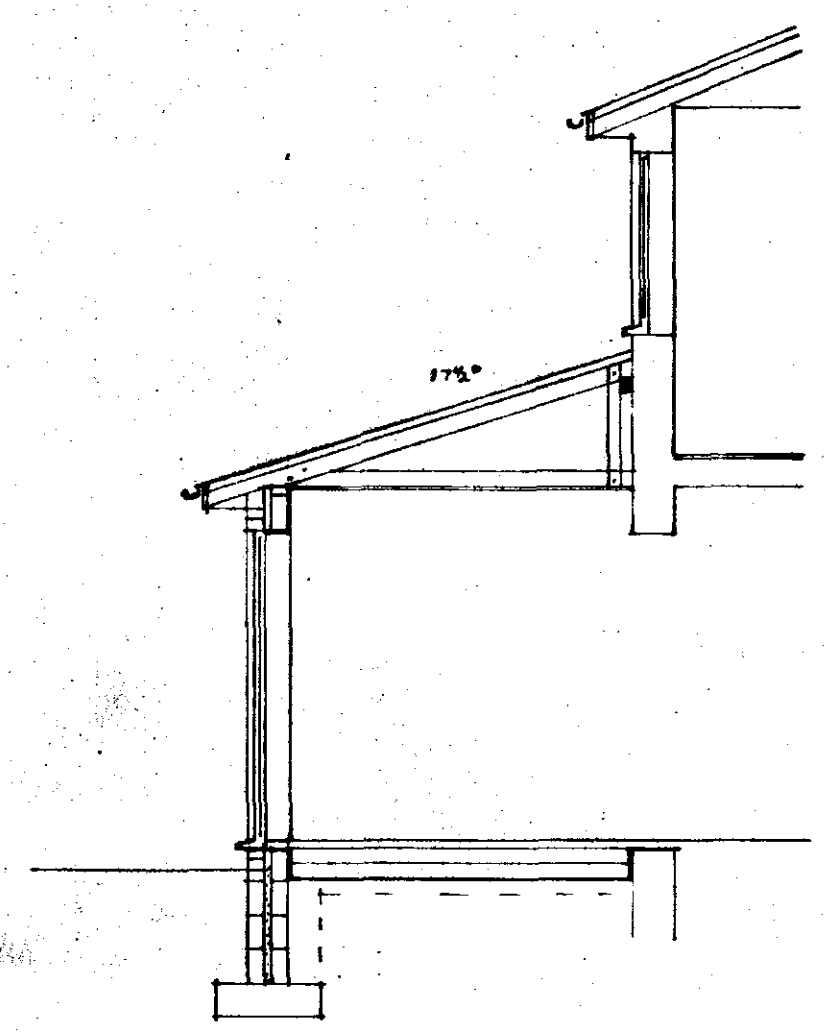


Section A-A

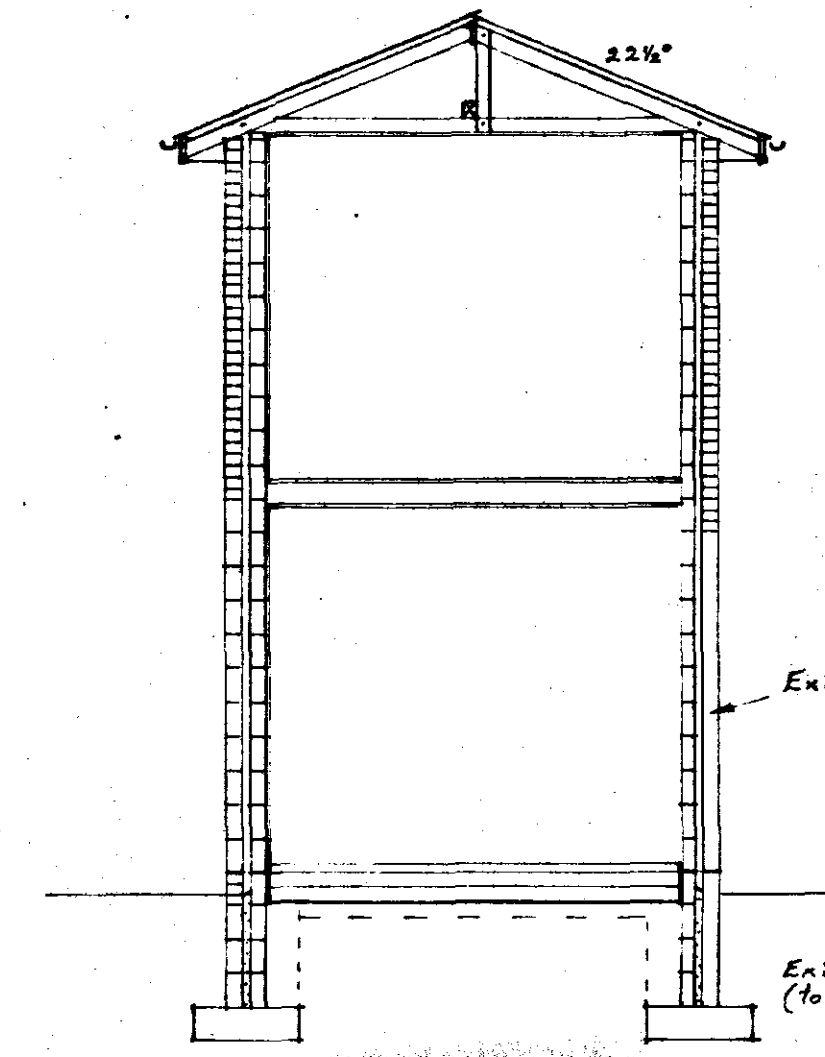


Section B-B

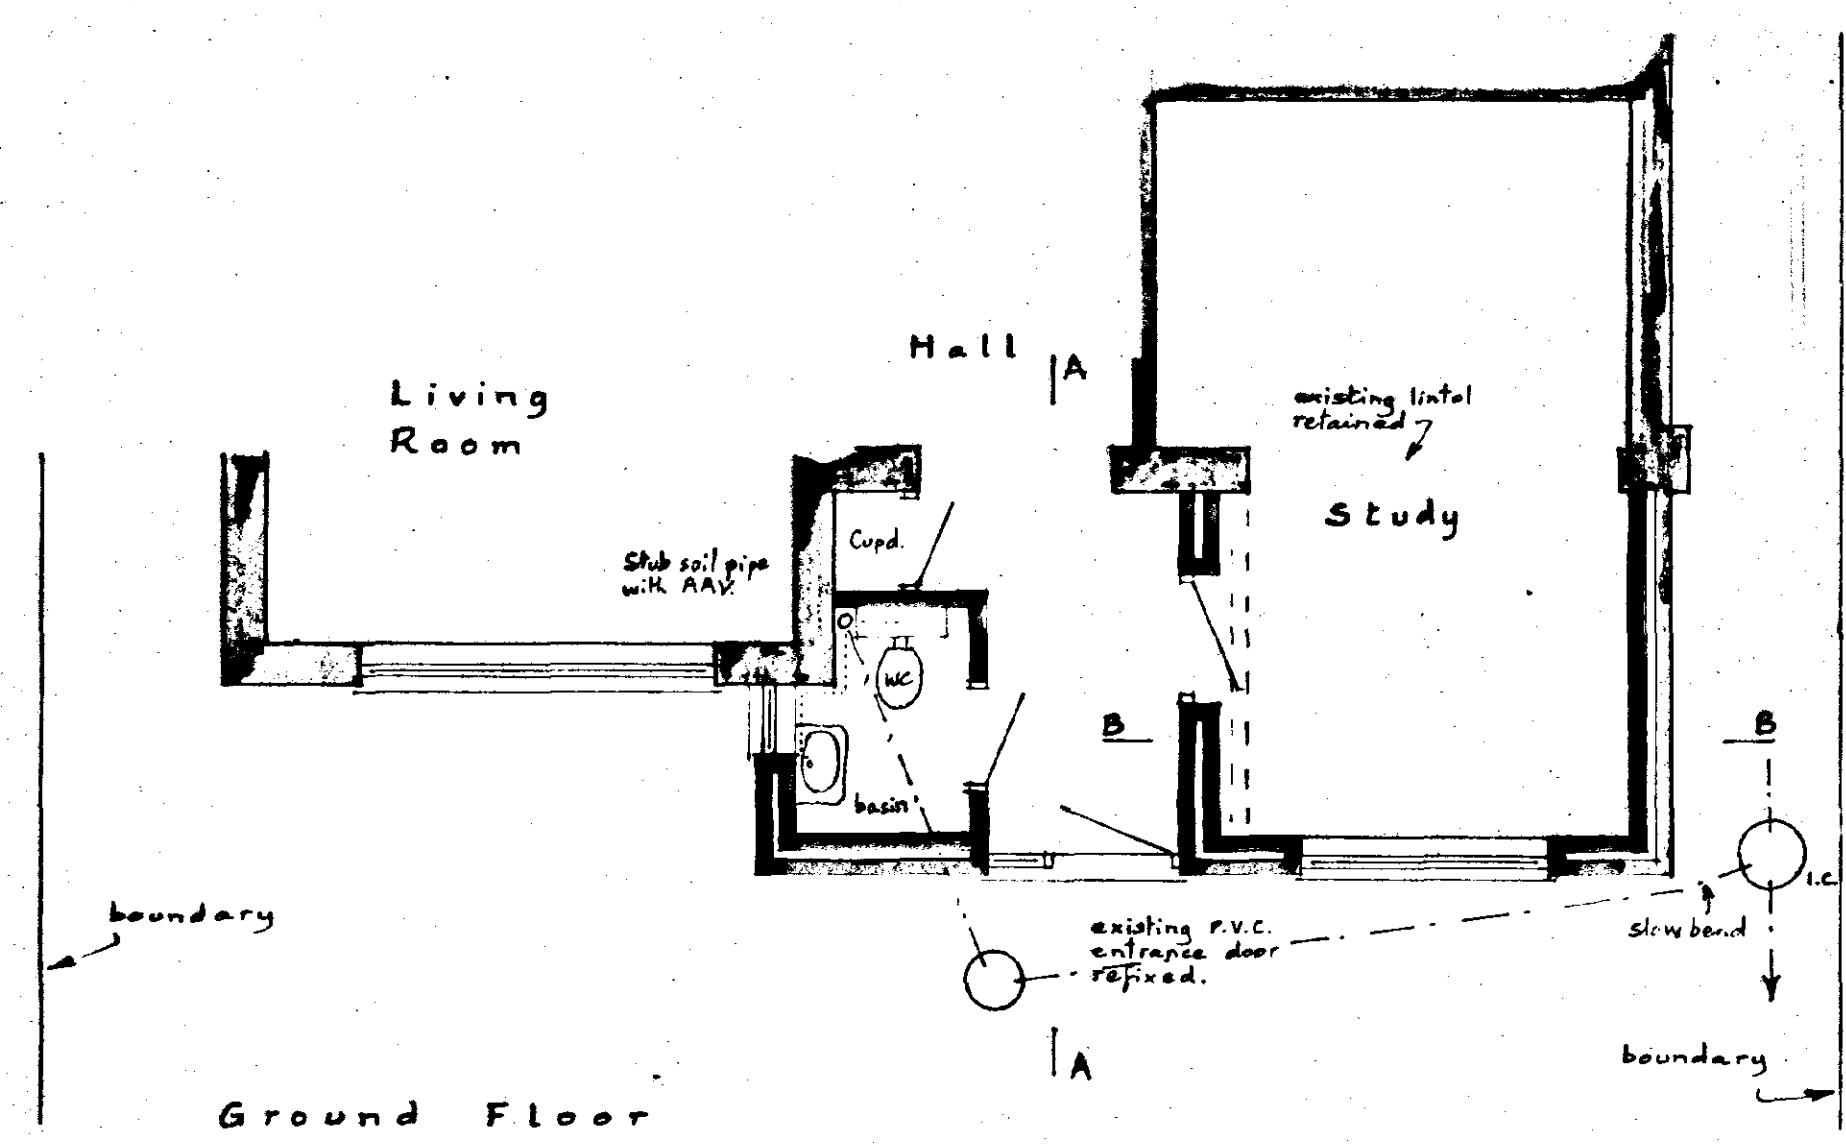

Ground Floor

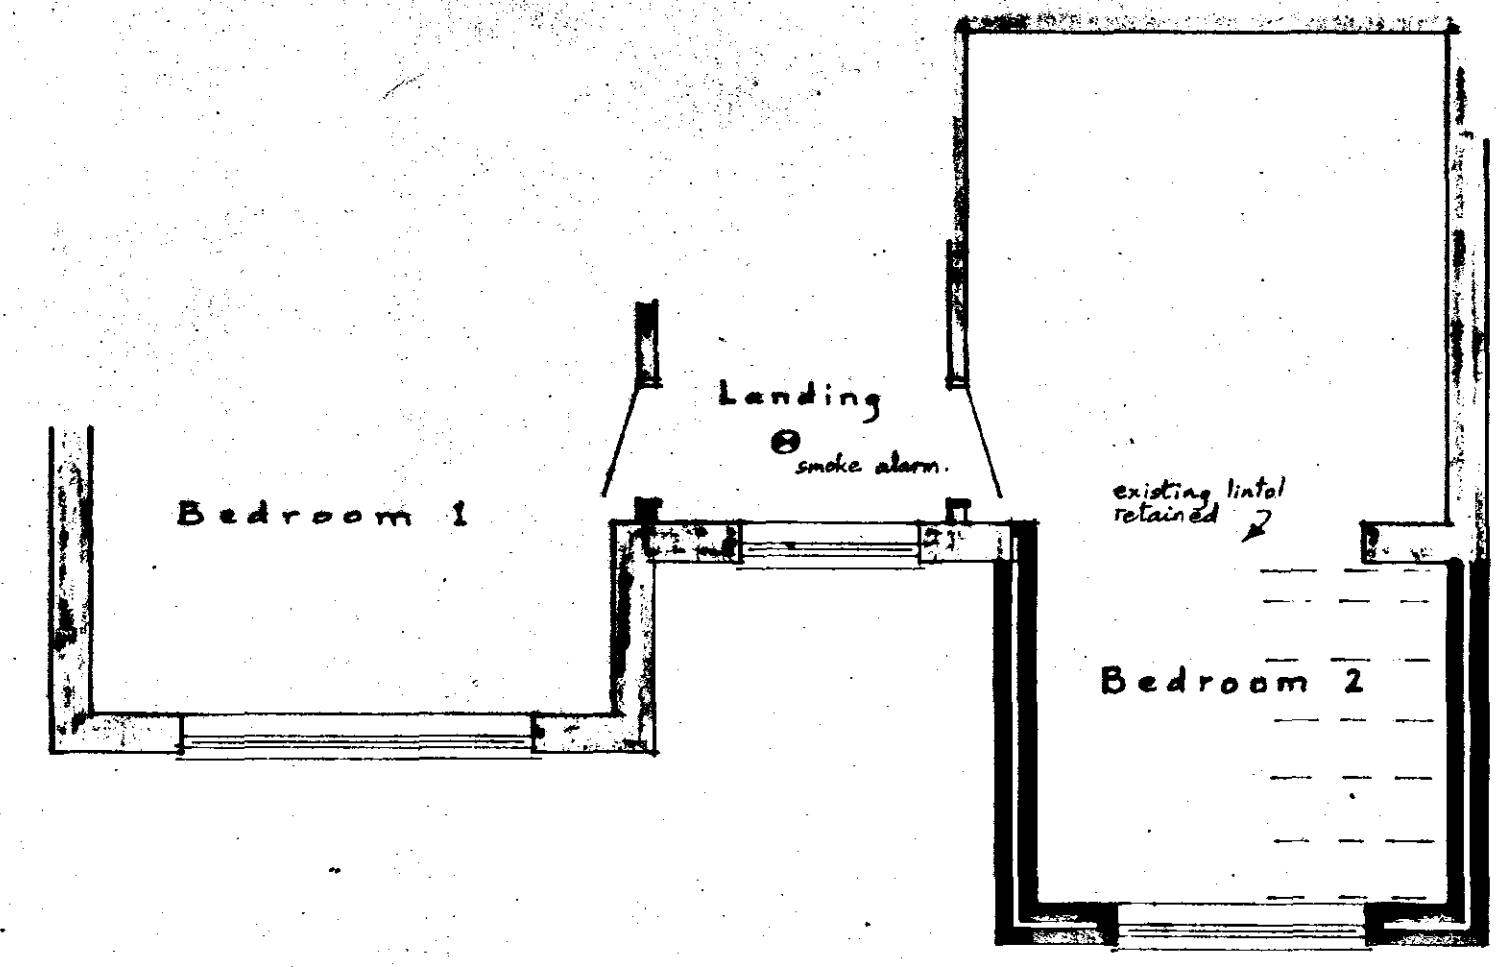

First Floor

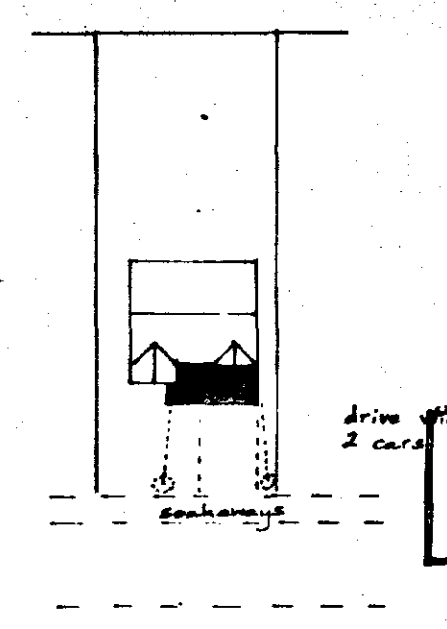

SHDC
Planning & Development
- 6 SEP 2002
Ref 1000/02

DETERMINED
PLAN

Mr. and Mrs. N. Watson,
117, Cradge Bank, SPALDING.
Extension.

Written dimensions to be used in preference to scaled, and all measurements to be verified by checking on site.	Scale 1:50 1:100
Local Authority Ref. Planning	Drawing No. 220805
Building Regulations	Date August 2002

A. ROFFE
BUILDING DESIGN & PLANS
1, Green Lane,
SPALDING, Lincs. PE11 2YB
Tel: 01775-723 680