



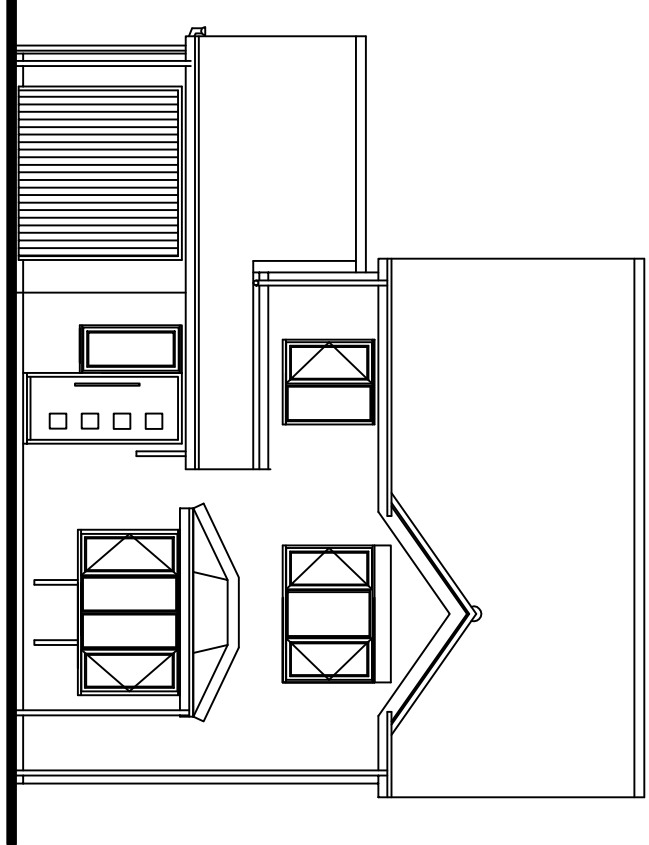


Front Elevation (Existing)

Scale Bar 1/100

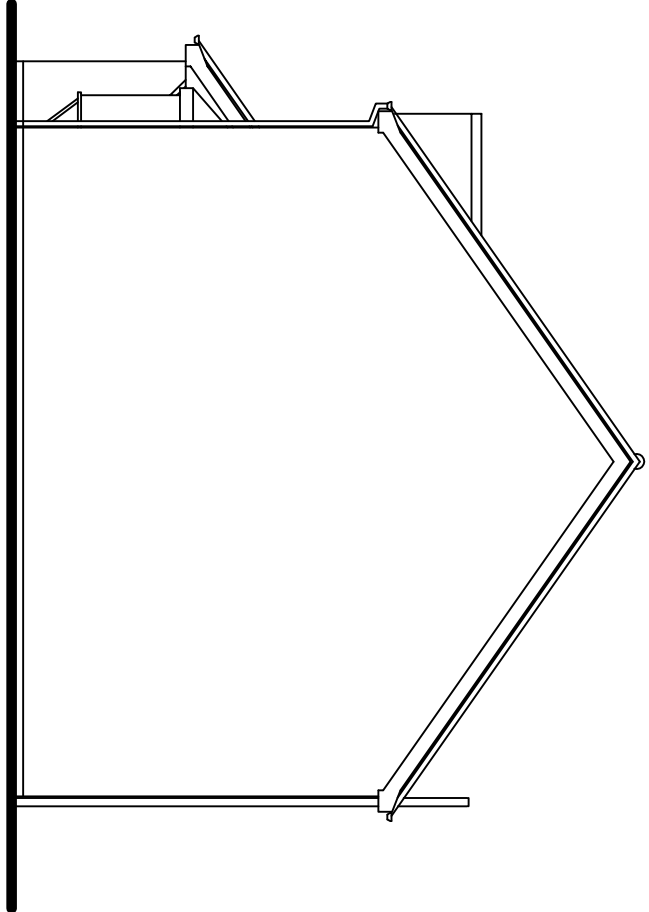


Side Elevation (Existing)


No 4 stepped lead flashing pointed into mortar, joints min. 150mm up bmk.

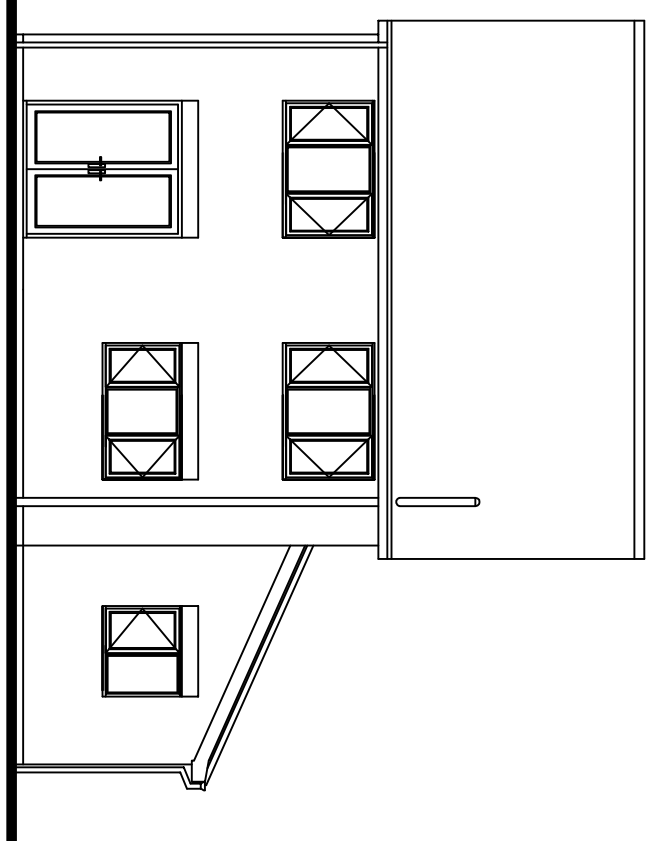

Rear Elevation (Existing)

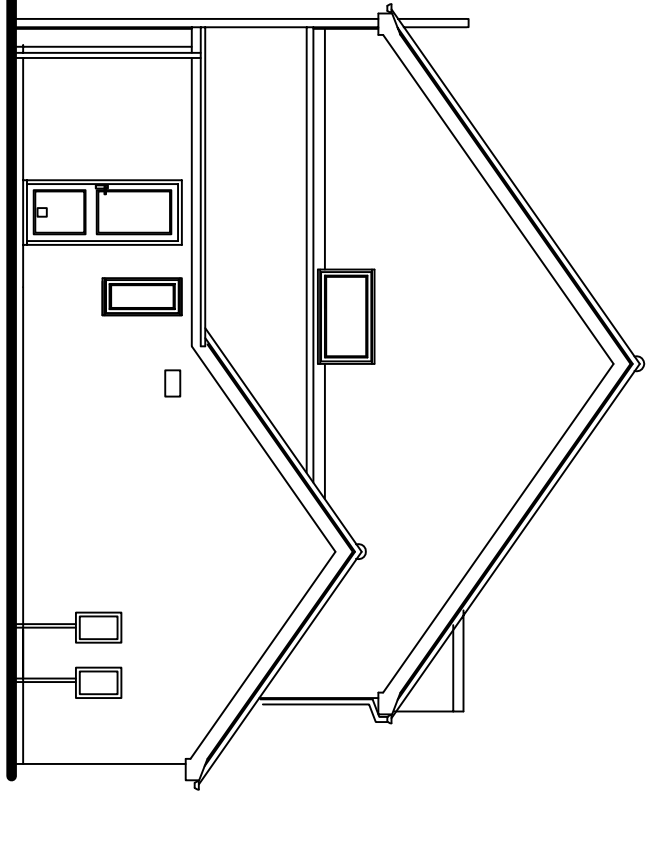


Side Elevation (Existing)

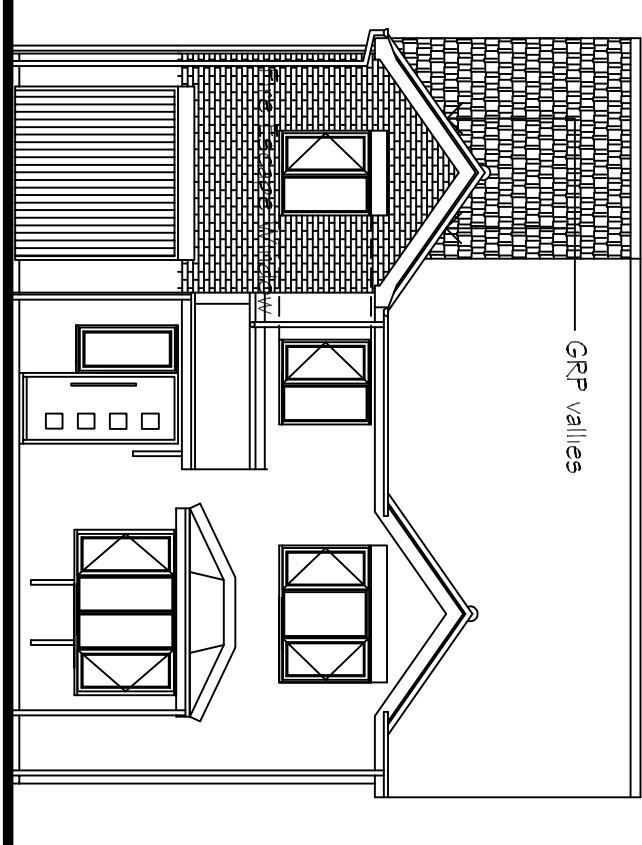


Front Elevation (Proposed)


Scale 1/100

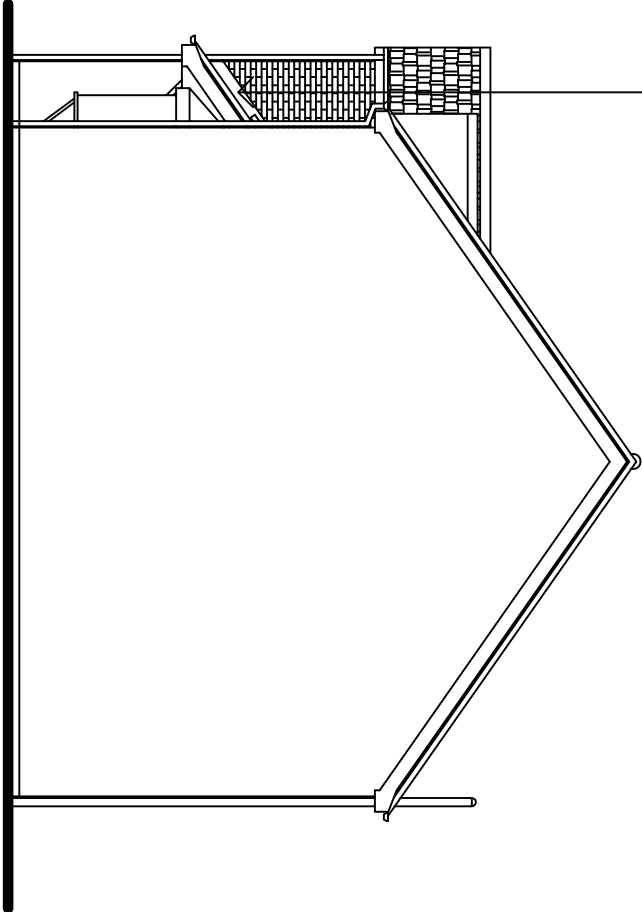

Side Elevation (Proposed)

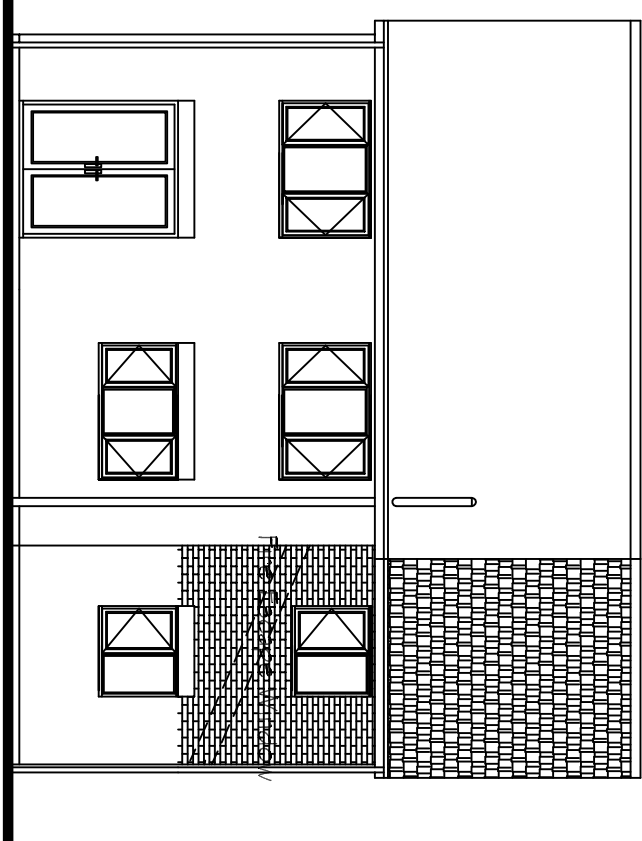

Rear Elevation (Proposed)

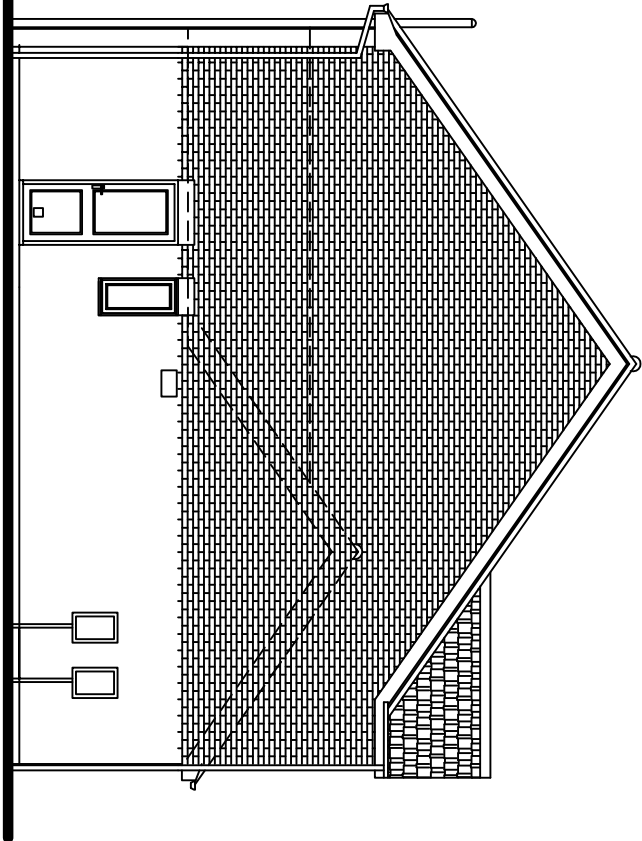

Side Elevation (Proposed)

HEALTH & SAFETY.
The client is to ensure that the appointed contractor is familiar with & complies with Health & Safety for Building Sites & Work Places.

TILES:
Concrete interlocking roof tiles Sandtoft or similar approved 'Urdum' or 'Siga Pattern' (size confirm profile / size prior to ordering) to match existing dwelling type & colour

FACING BRICKWORK:
Facing brickwork type / colour / bond to match existing dwelling brickwork


WINDOWS / DOORS:
PVCu windows to match existing dwelling window style / design / colour glw double glazed 'R' glass sealed units / safety glass / fire escape provisions as read.

GLAZING / GLASS:
PVCu frames / gliders to match existing dwelling style / design / colour

GLAZING / GLASS:
PVCu frames / gliders to match existing dwelling colour all to discharge into existing system


Critical locations in internal & external walls n.t.s.

shaded areas show critical locations to which Approved Document K applies (i.e. glazing in areas numbered 2,4,5,6,7,8,11)

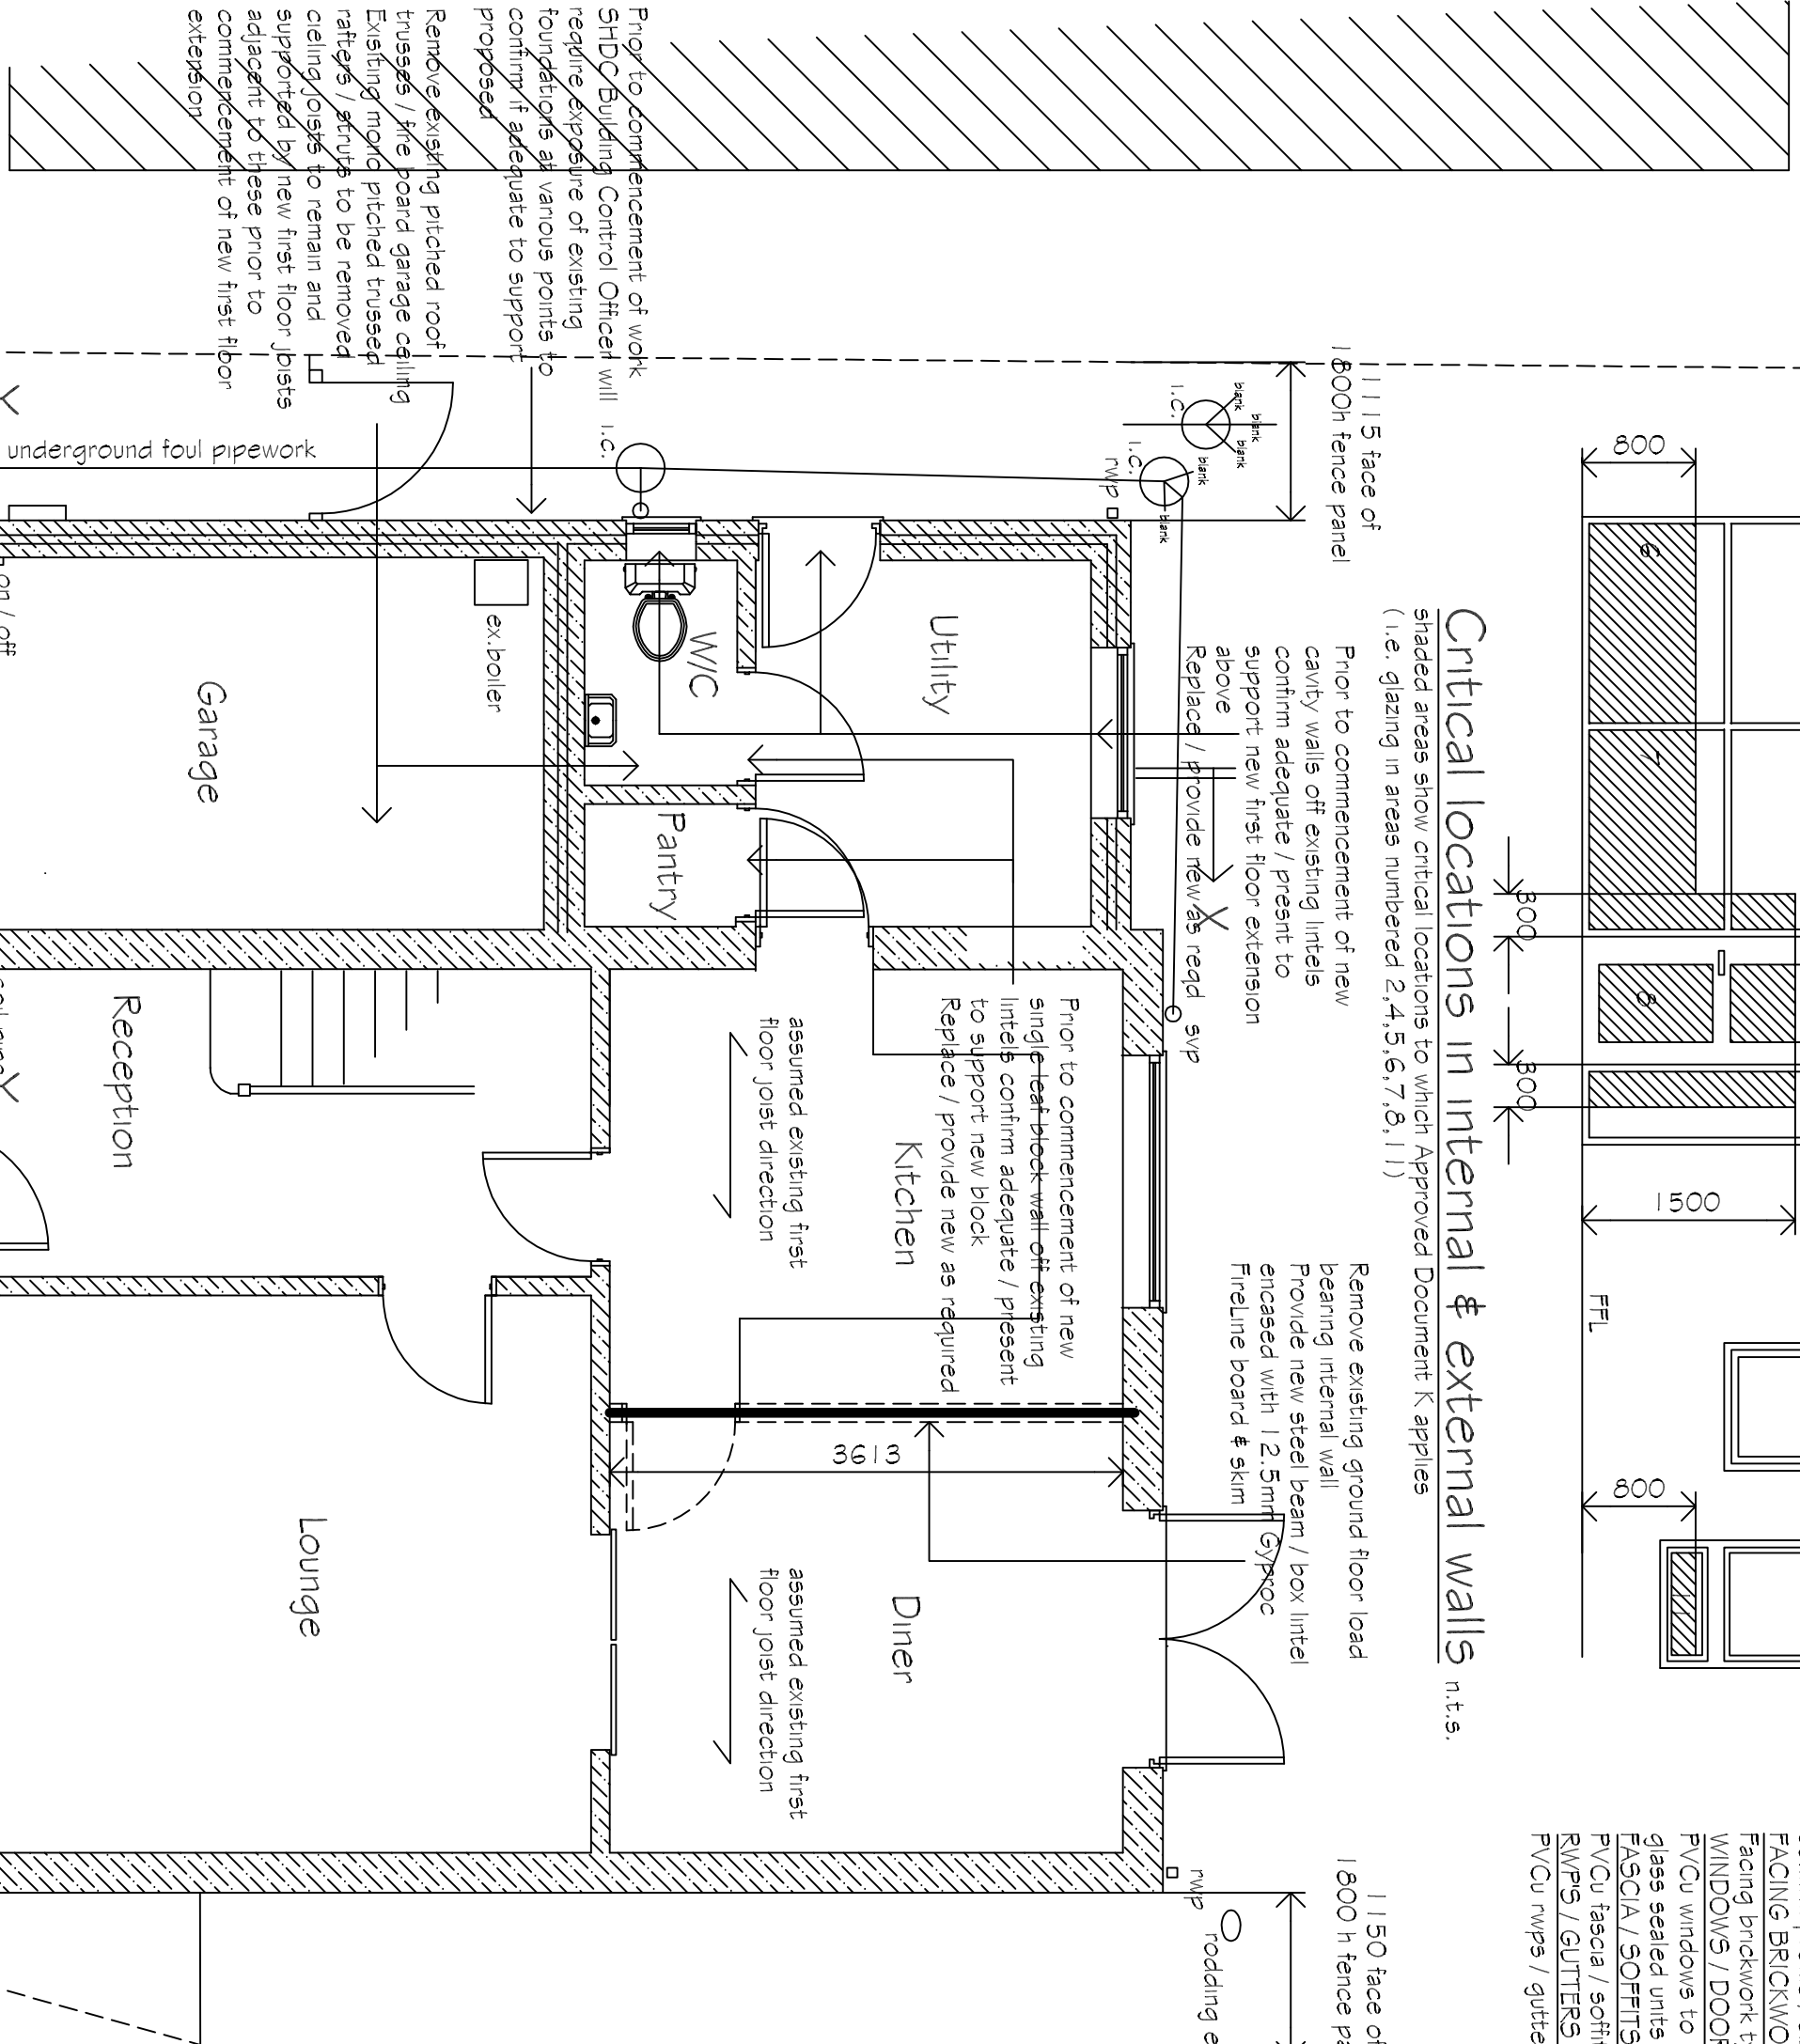


Existing / Proposed Ground Floor Plan

Scale Bar 1/50

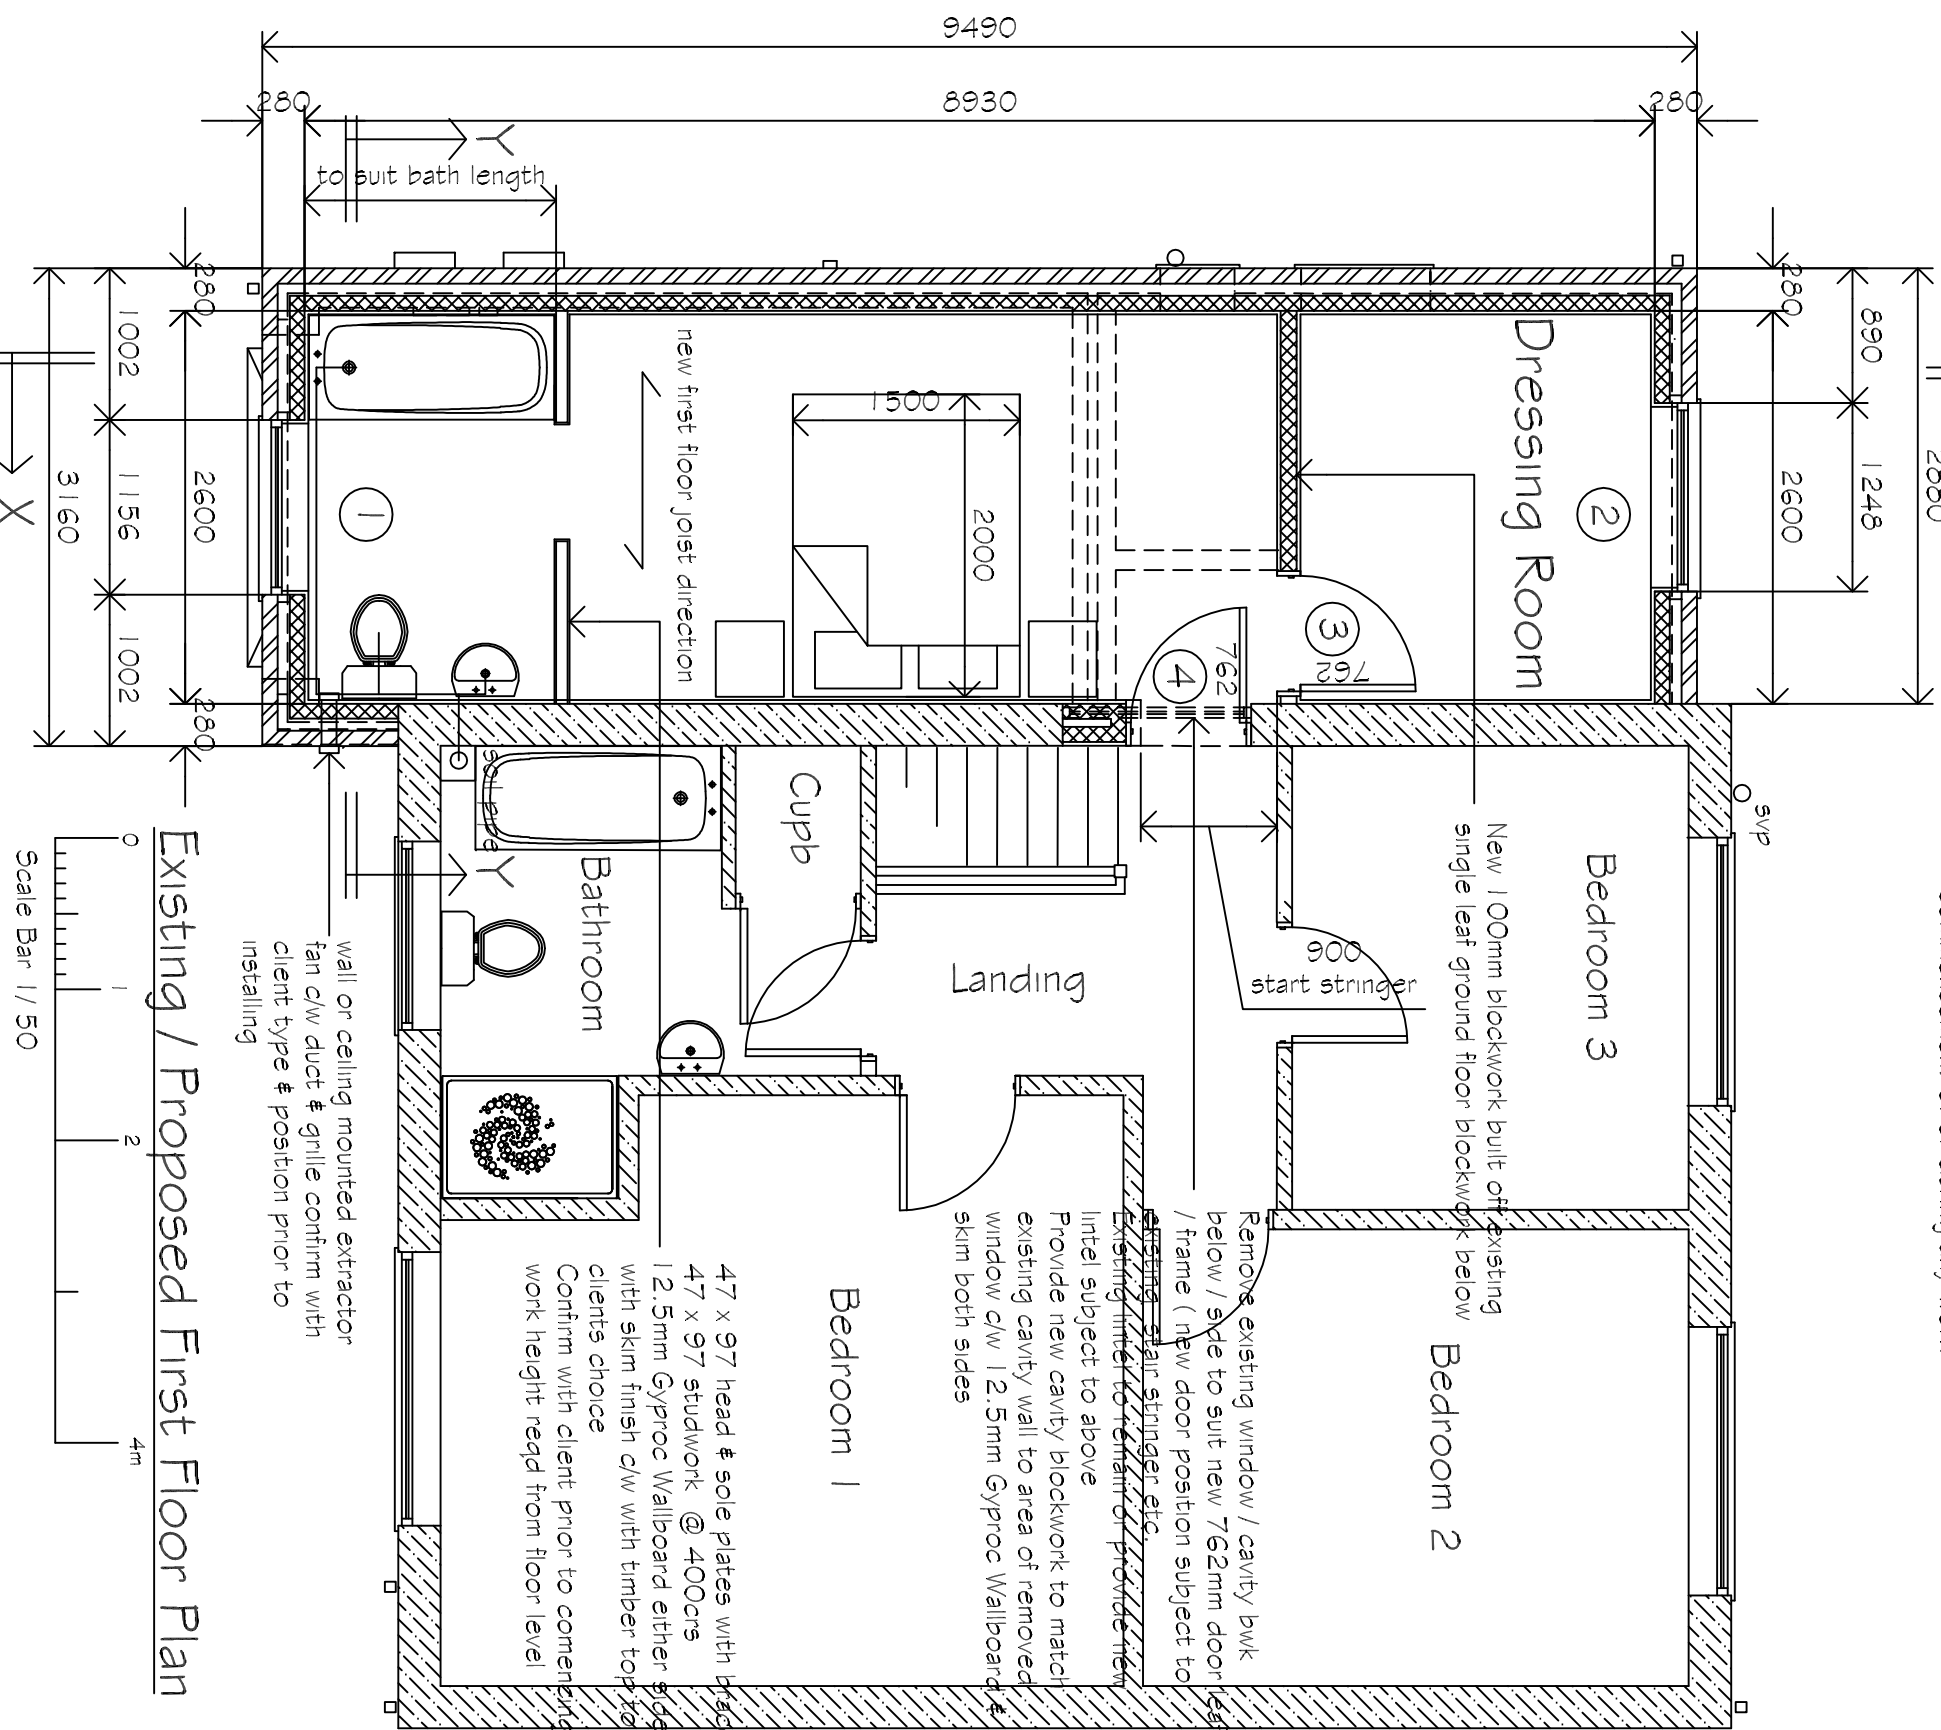


Existing / Proposed First Floor Plan

Scale Bar 1/50

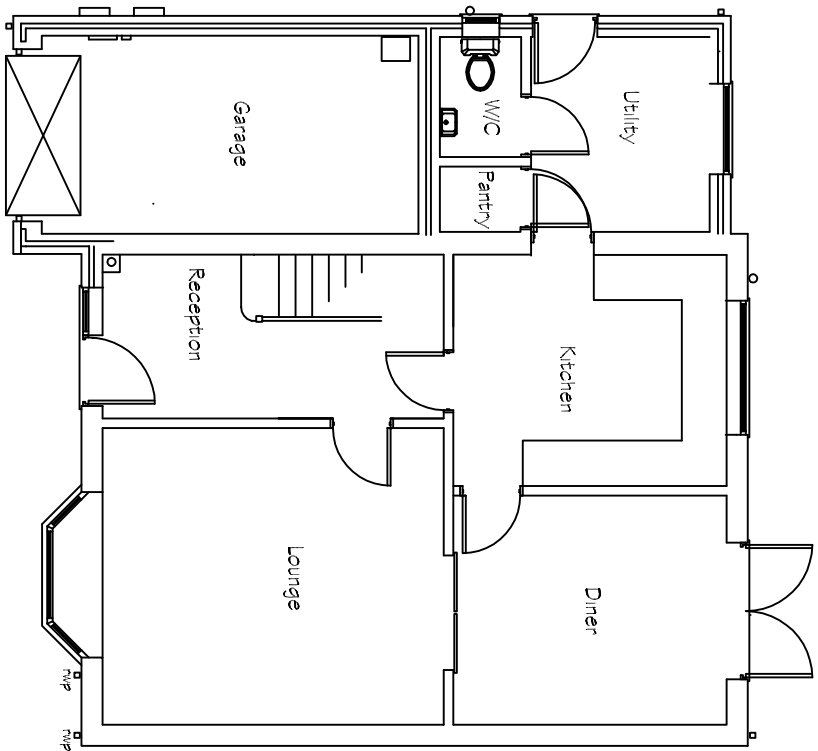


Existing Ground Floor Plan

Scale Bar 1/100

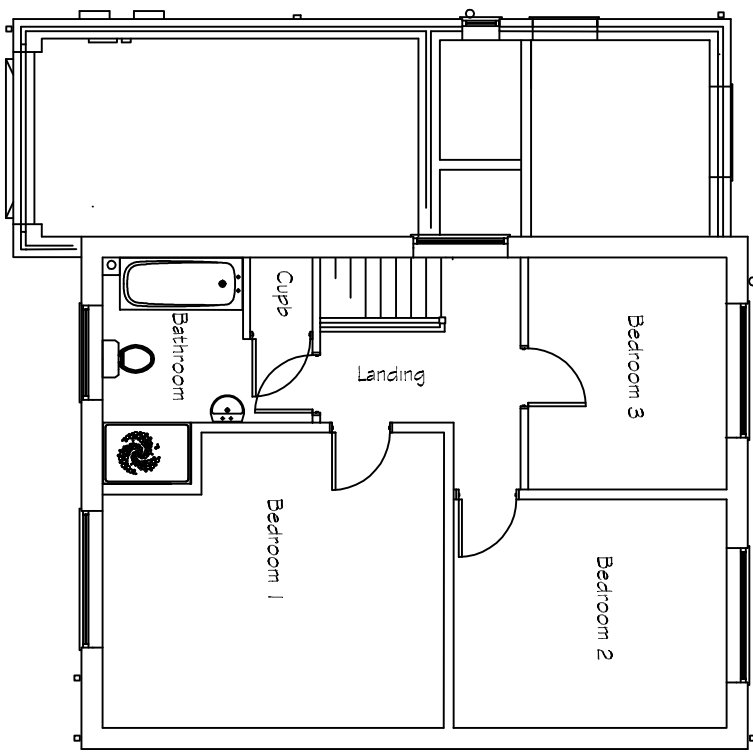


Existing First Floor Plan

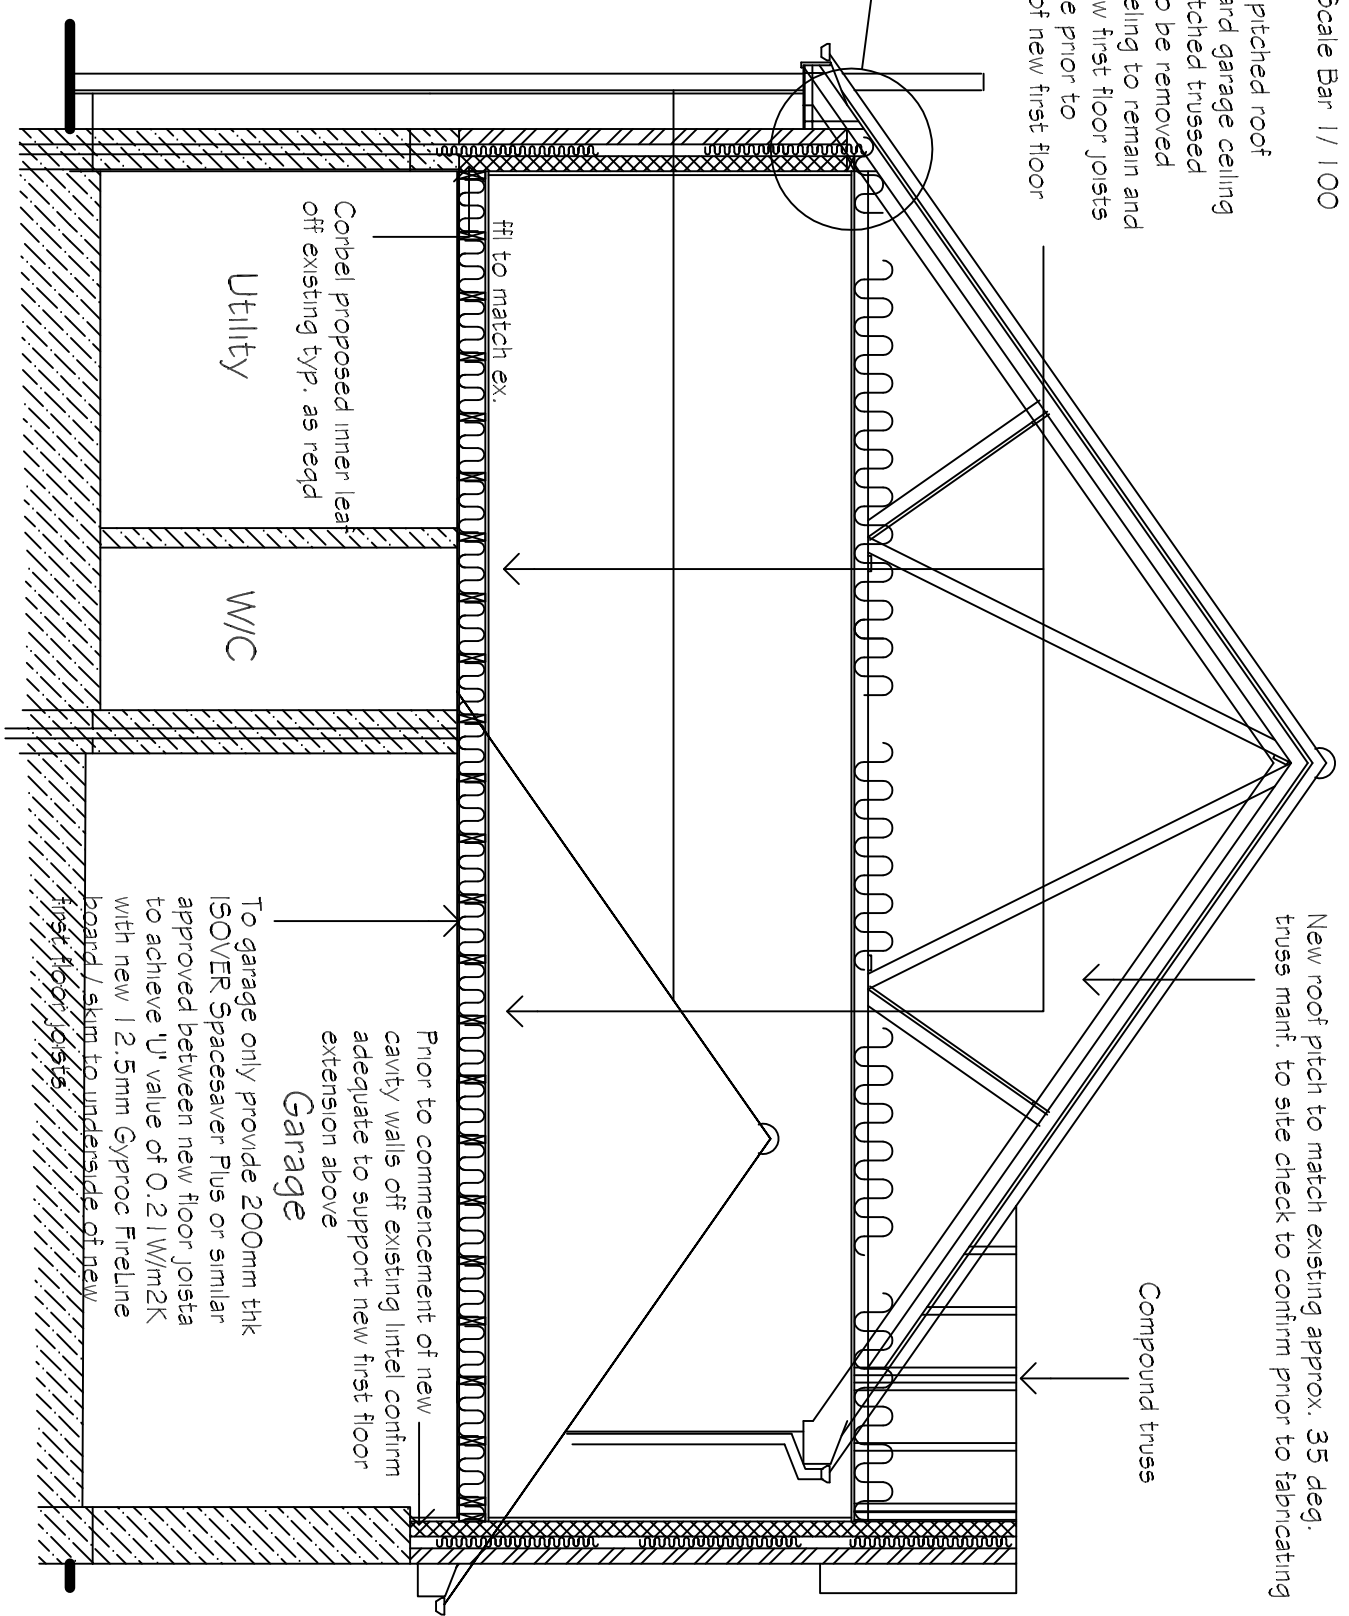

Section X - X

Scale 1/50

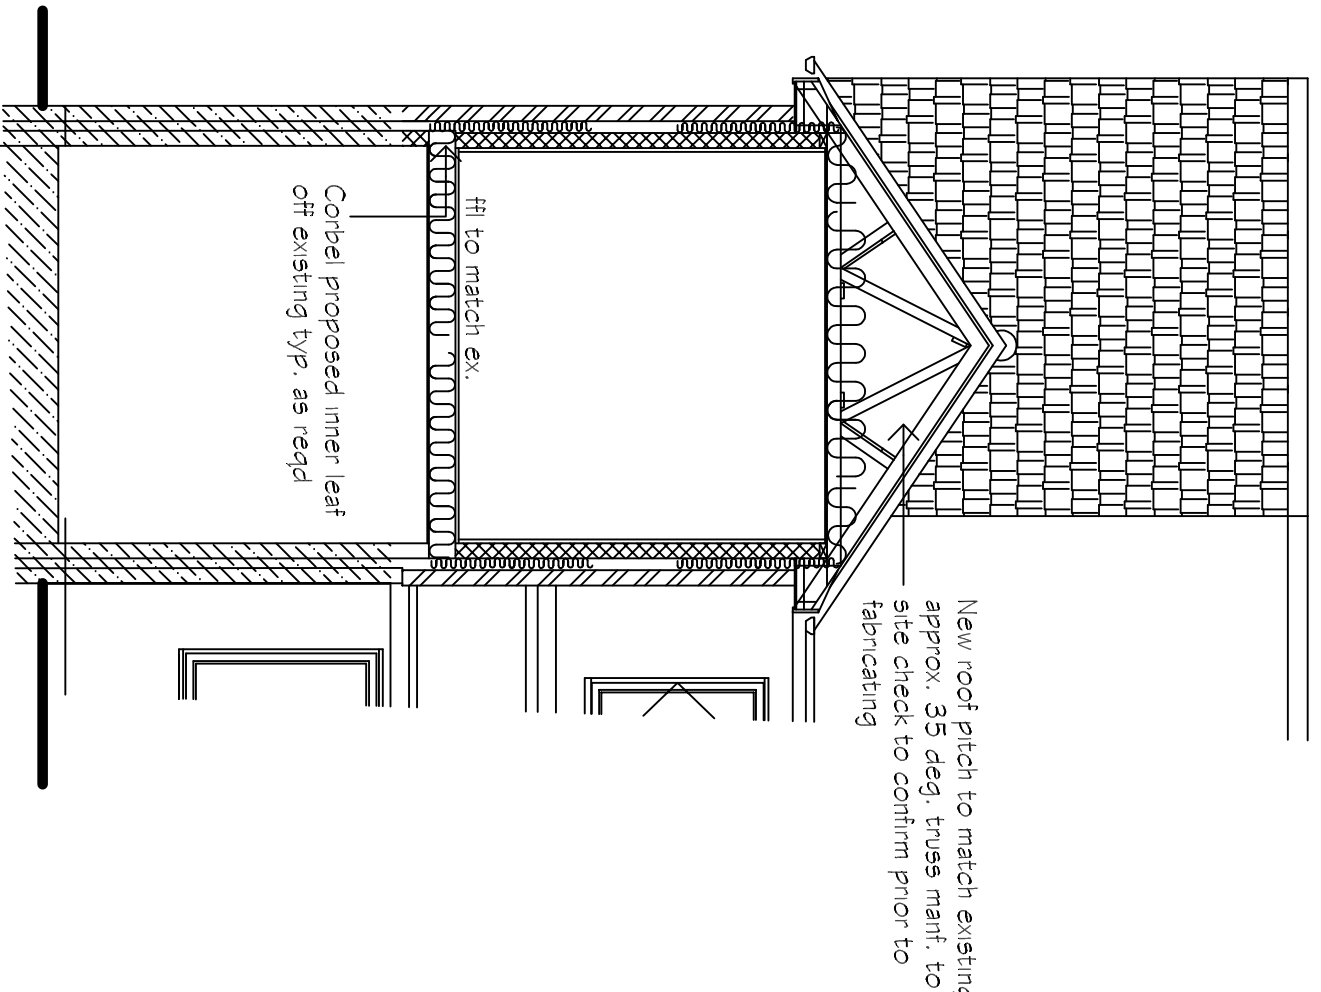

Section Y - Y

Scale 1/50

A. Revised to suit clients comments m.w. 15/9/21			
REVISIONS		BY	DATE
DRAWN	MW		14/8/21
SCALE	1/50 1/100	CHECKED	
CLIENT			
Mr. & Mrs. A. Mudd			
5 Lucerne Close			
Spalding			
Lincs			
PE11 3GE			
PROJECT			
Proposed first floor extension to existing dwelling			
DETAILS			
Existing / Proposed Elevations and Floor Plans			