
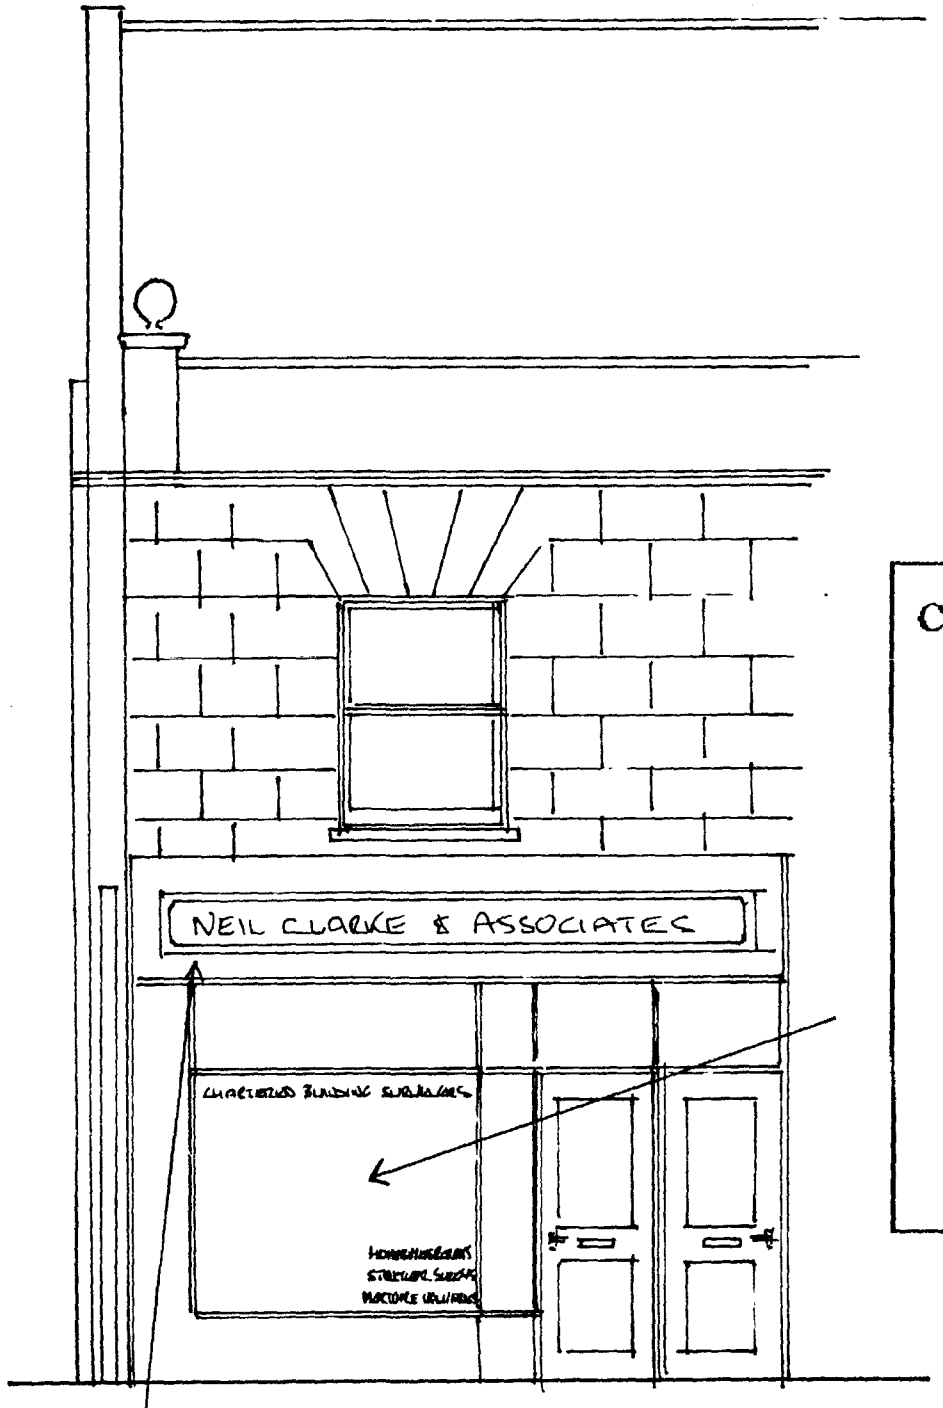


FRONT ELEVATION 1:50

CHARTERED BUILDING SURVEYORS

HOME BUYERS REPORTS
STRUCTURAL SURVEYS
MORTGAGE VALUATIONS

GOLD LETTERS ON GLASS SCALE 1:20

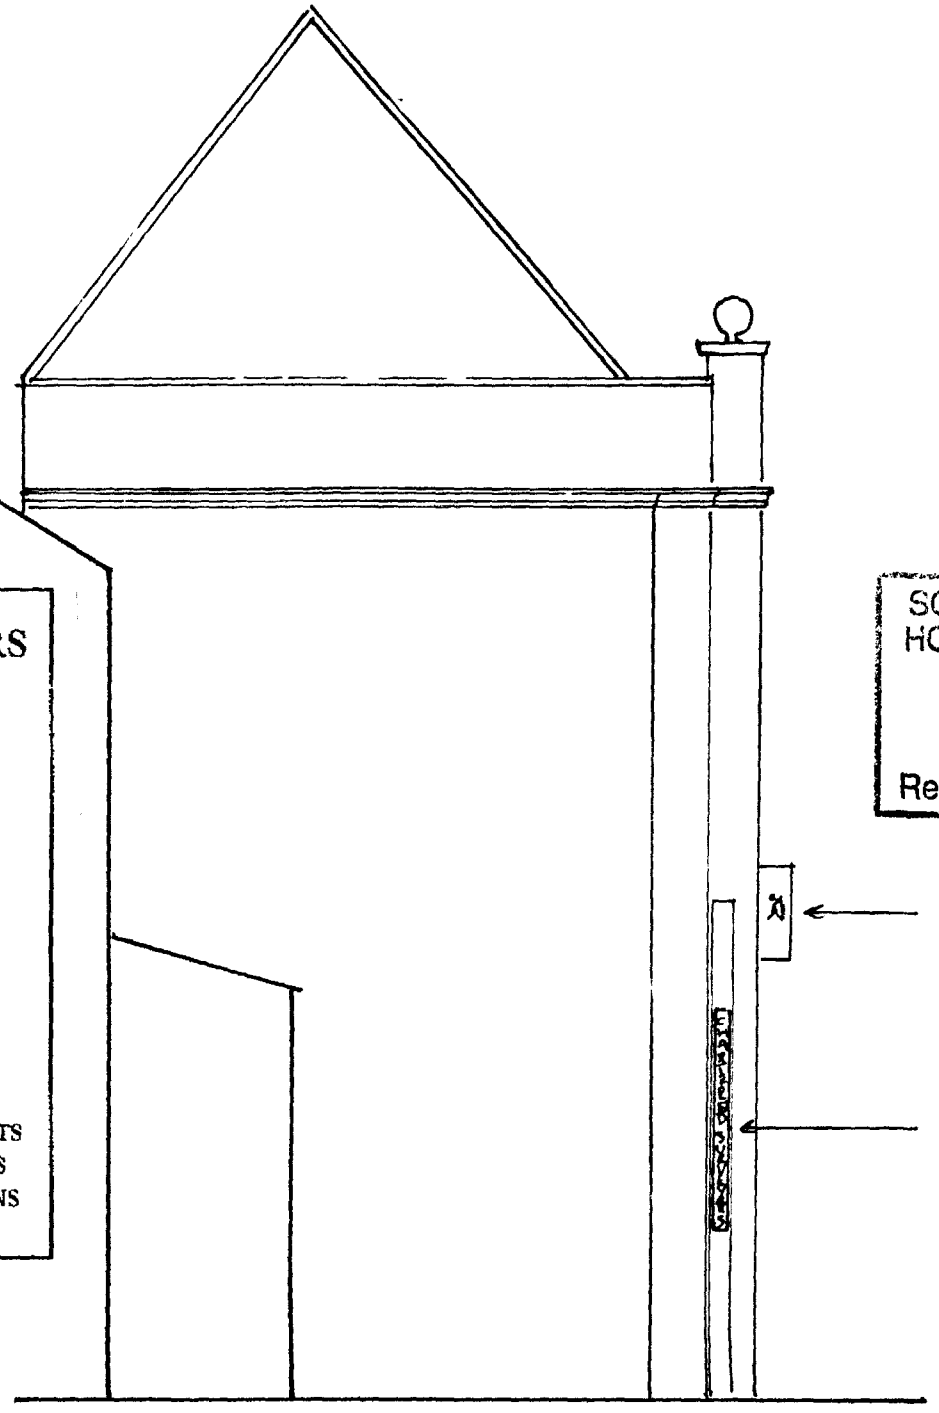

RICS LION LOGO IN GOLD 300MM HIGH ON SIDE OF SHOP FASCIA

WOODEN BOARD TO SIDE FORMERLY ADVERTISING "HAIRDRESSER" TO BE "CHARTERED SURVEYORS" LETTERS 75MM HIGH GOLD ON GREEN BACKGROUND

LEFTHAND FLANK ELEVATION 1:50

SOUTH HOLLAND DC
HOUSING & PLANNING
17 SEP 1997
Ref: 1000/97.

NEIL CLARKE & ASSOCIATES

GOLD LETTERS ON GREEN PAINTED FASCIA 1:20

PROPOSED WINDOW & FASCIA SIGNS : 11 NEW ROAD SP.

DRWG NO 797/2 SCALE 1:50 & 1:20

DATE 17TH SEPTEMBER 1997

DETERMINED
PLAN