
String

} 100mm

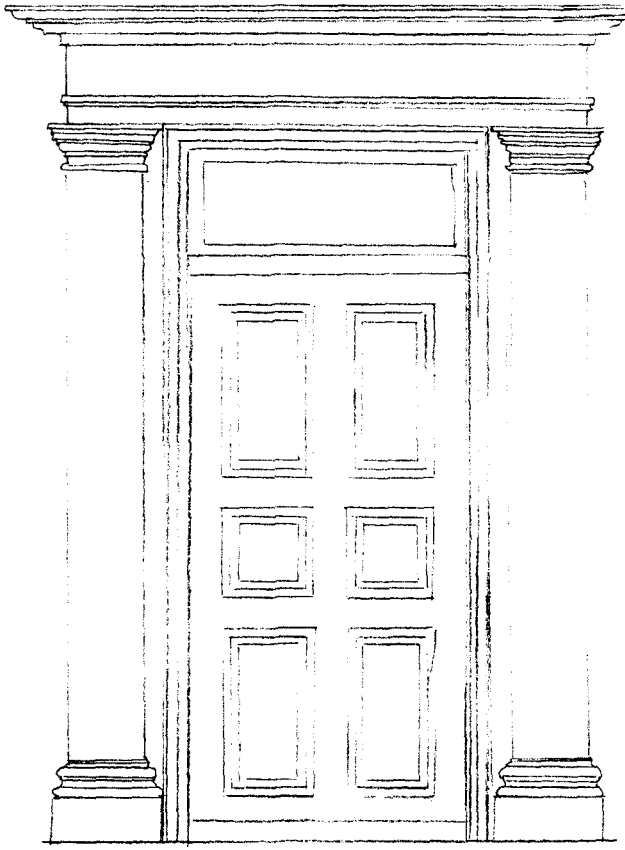


Option 2

Holland House

HIG/1001/90

Review of Portico Size

1 : 20

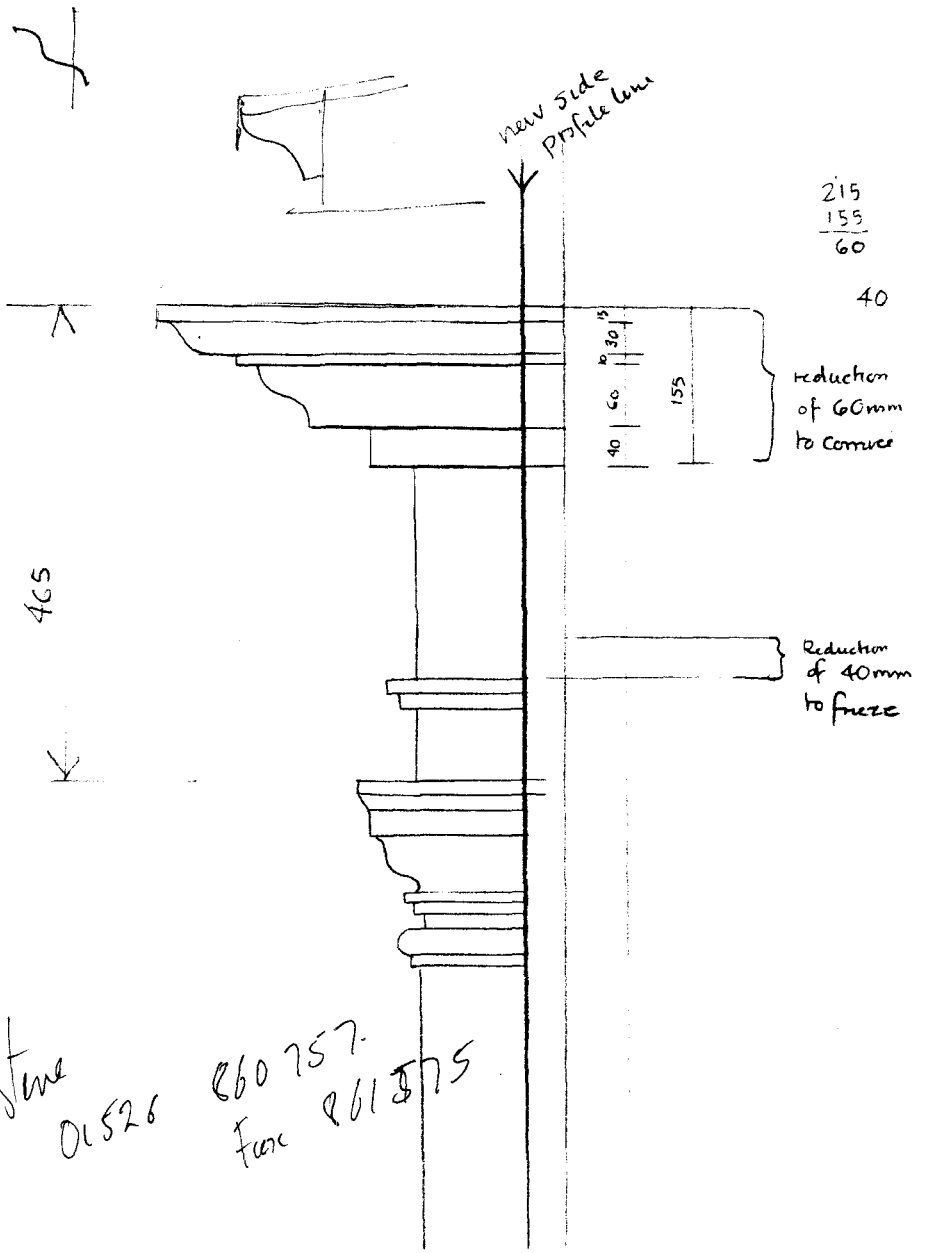


Steve
01526 860757.
Fax 861875

Holland House
H16/1001/96

Review of Portico sizes

String

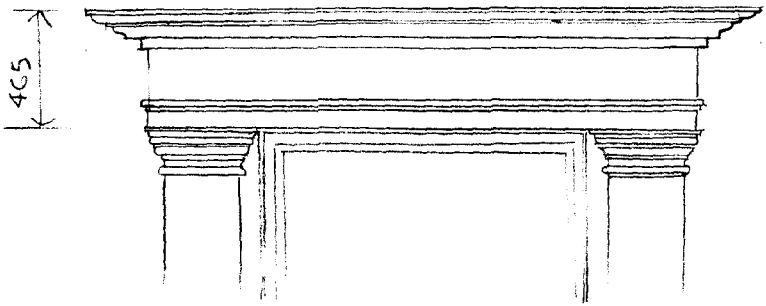


1.20


Holland House

H16/1001/96


Review of Portico size


1:20

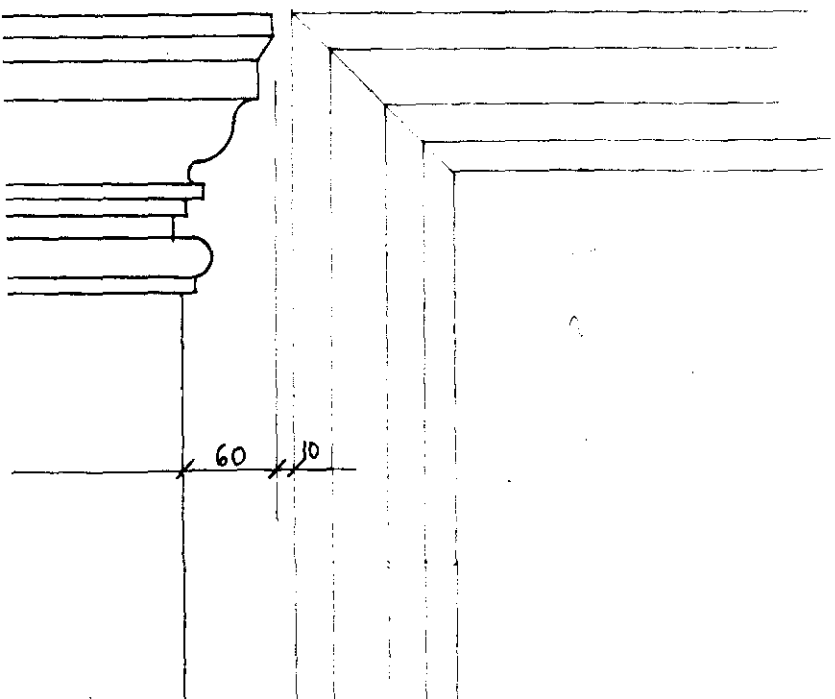

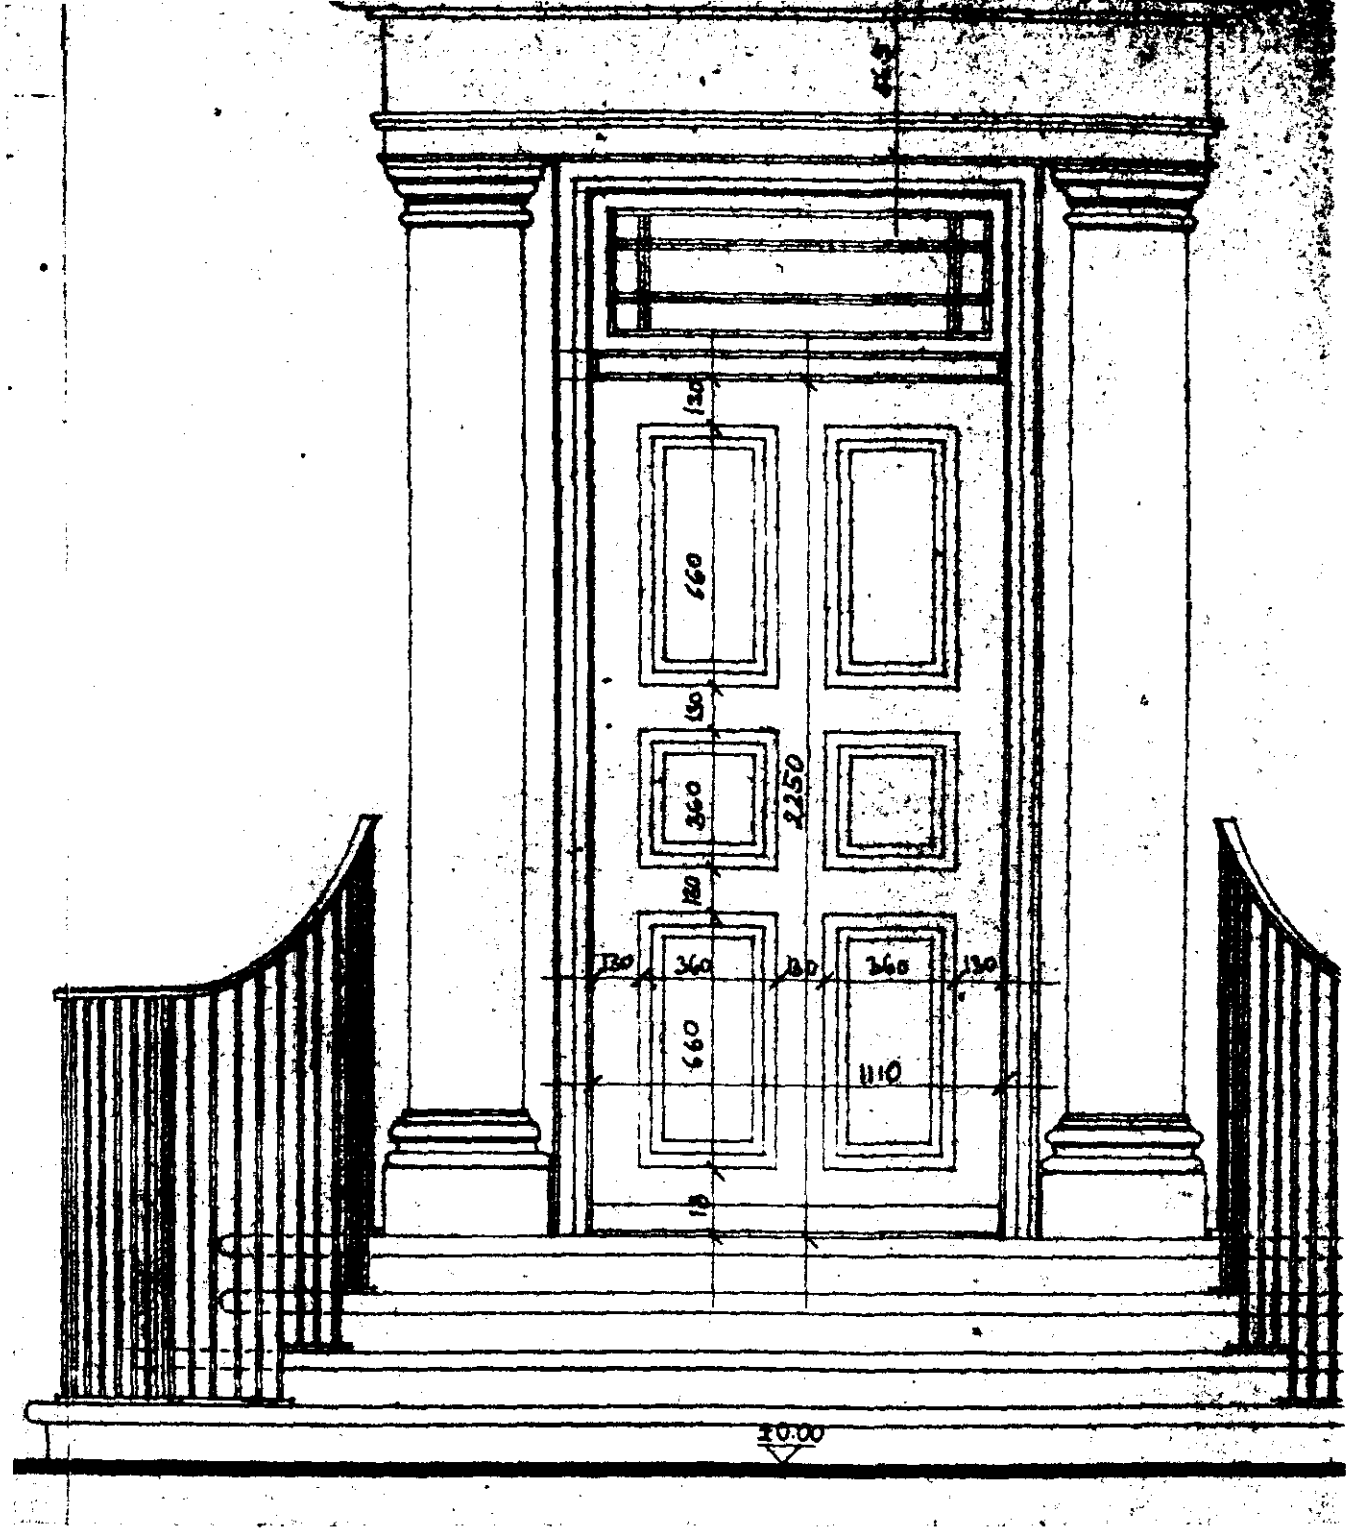


ELEVATION 1:20

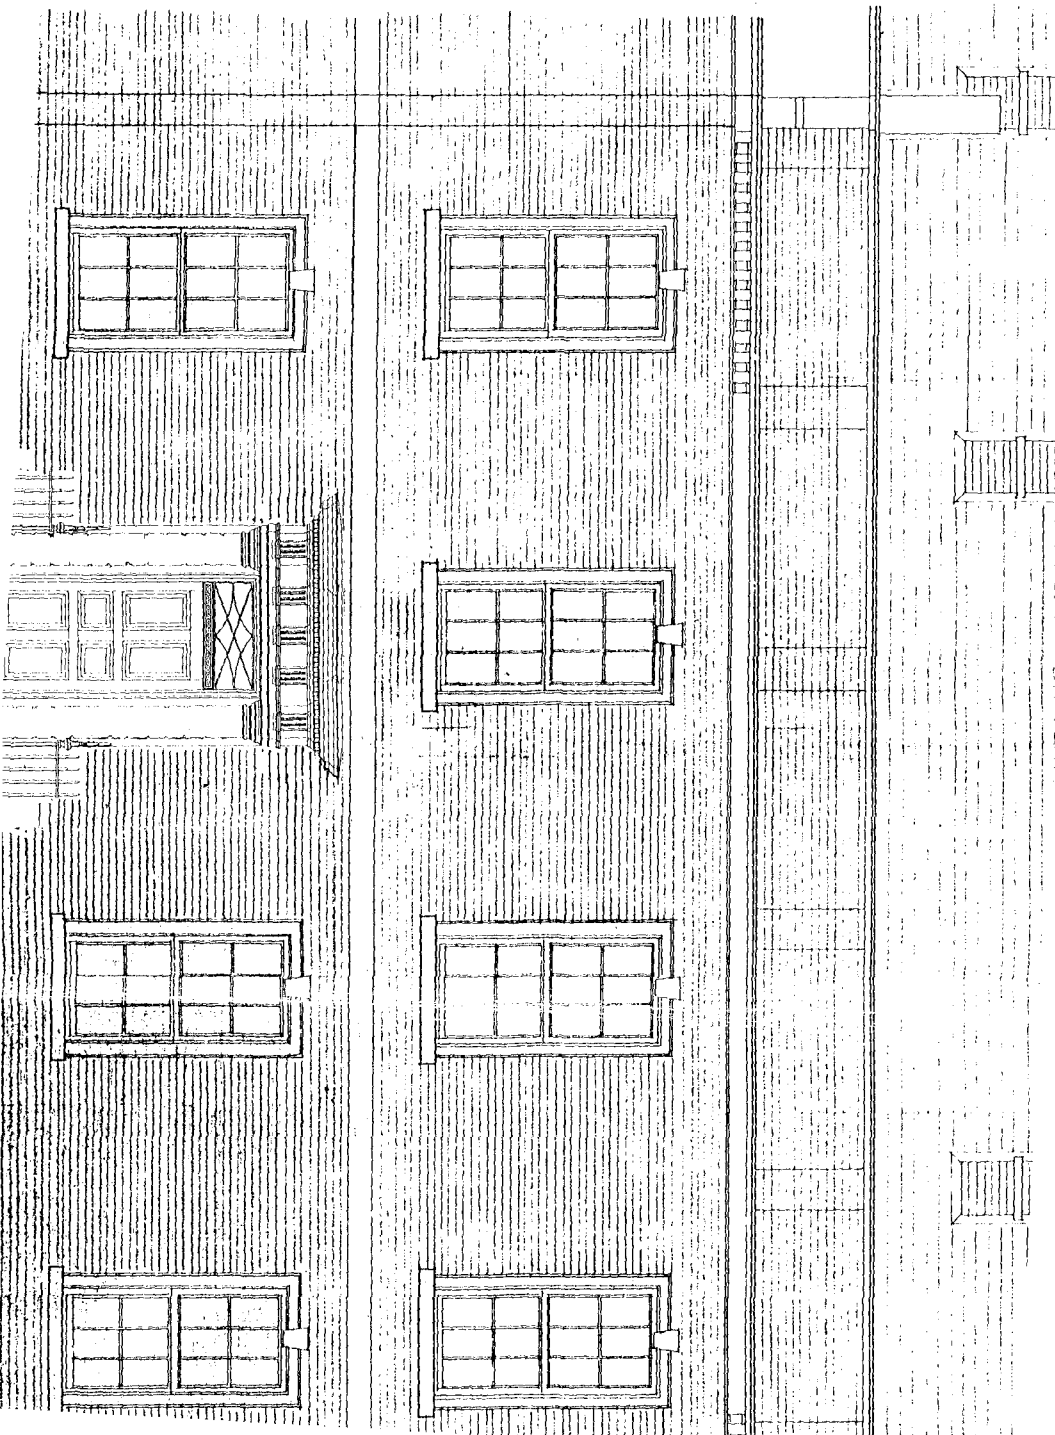


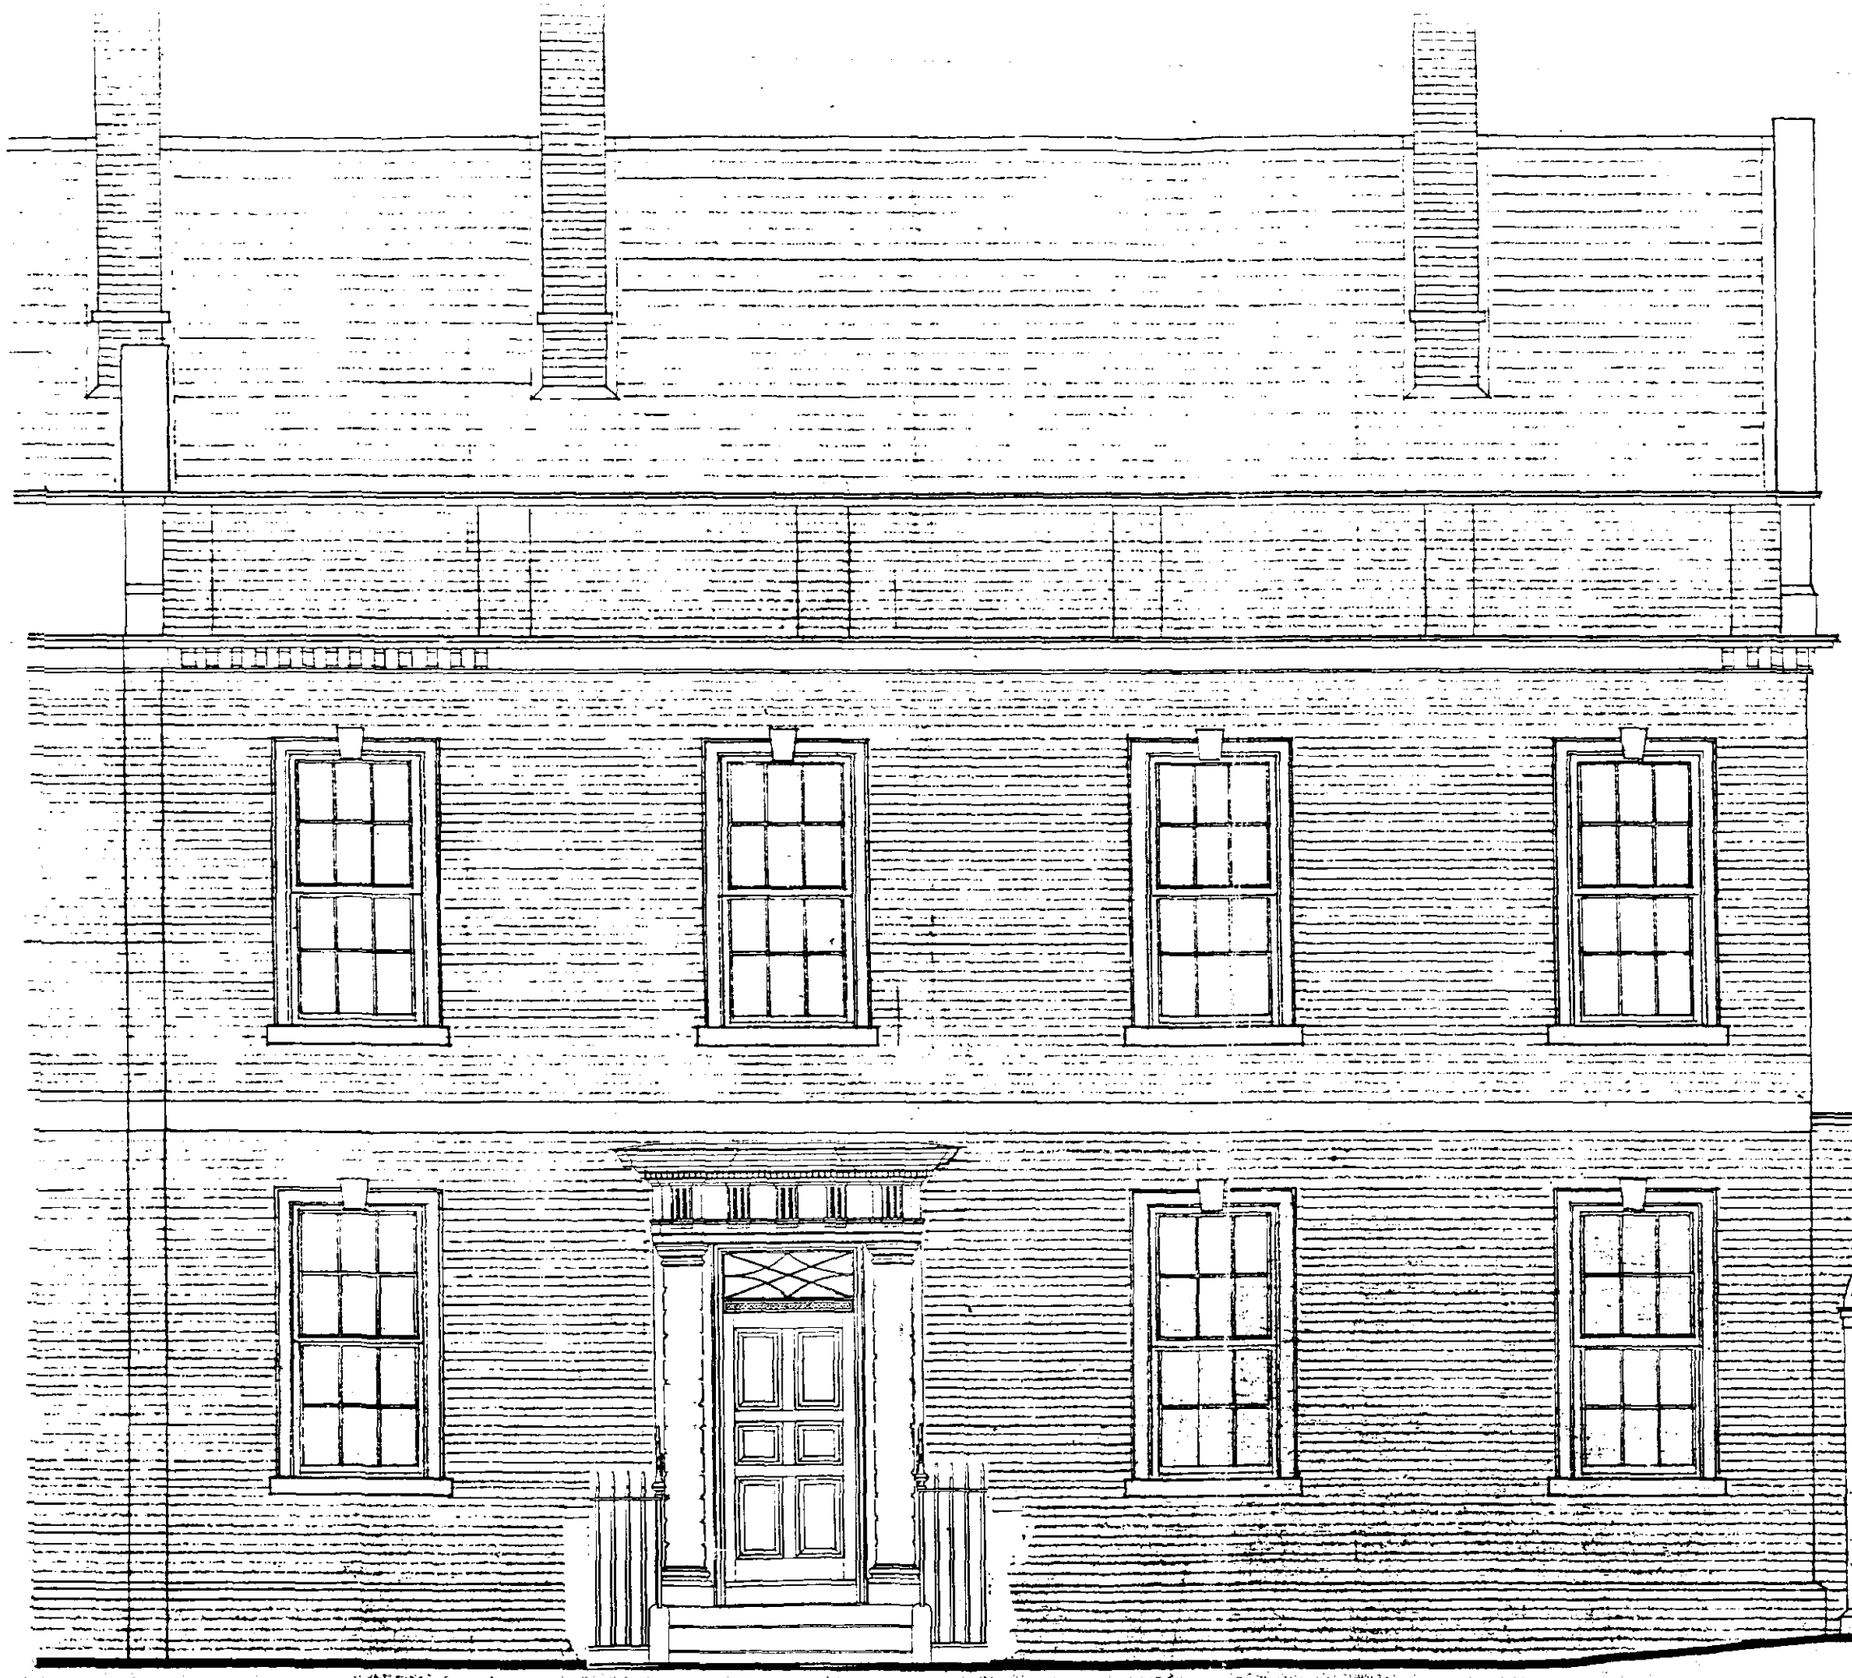


DETERMINED
PLAN

AMENDED PLAN

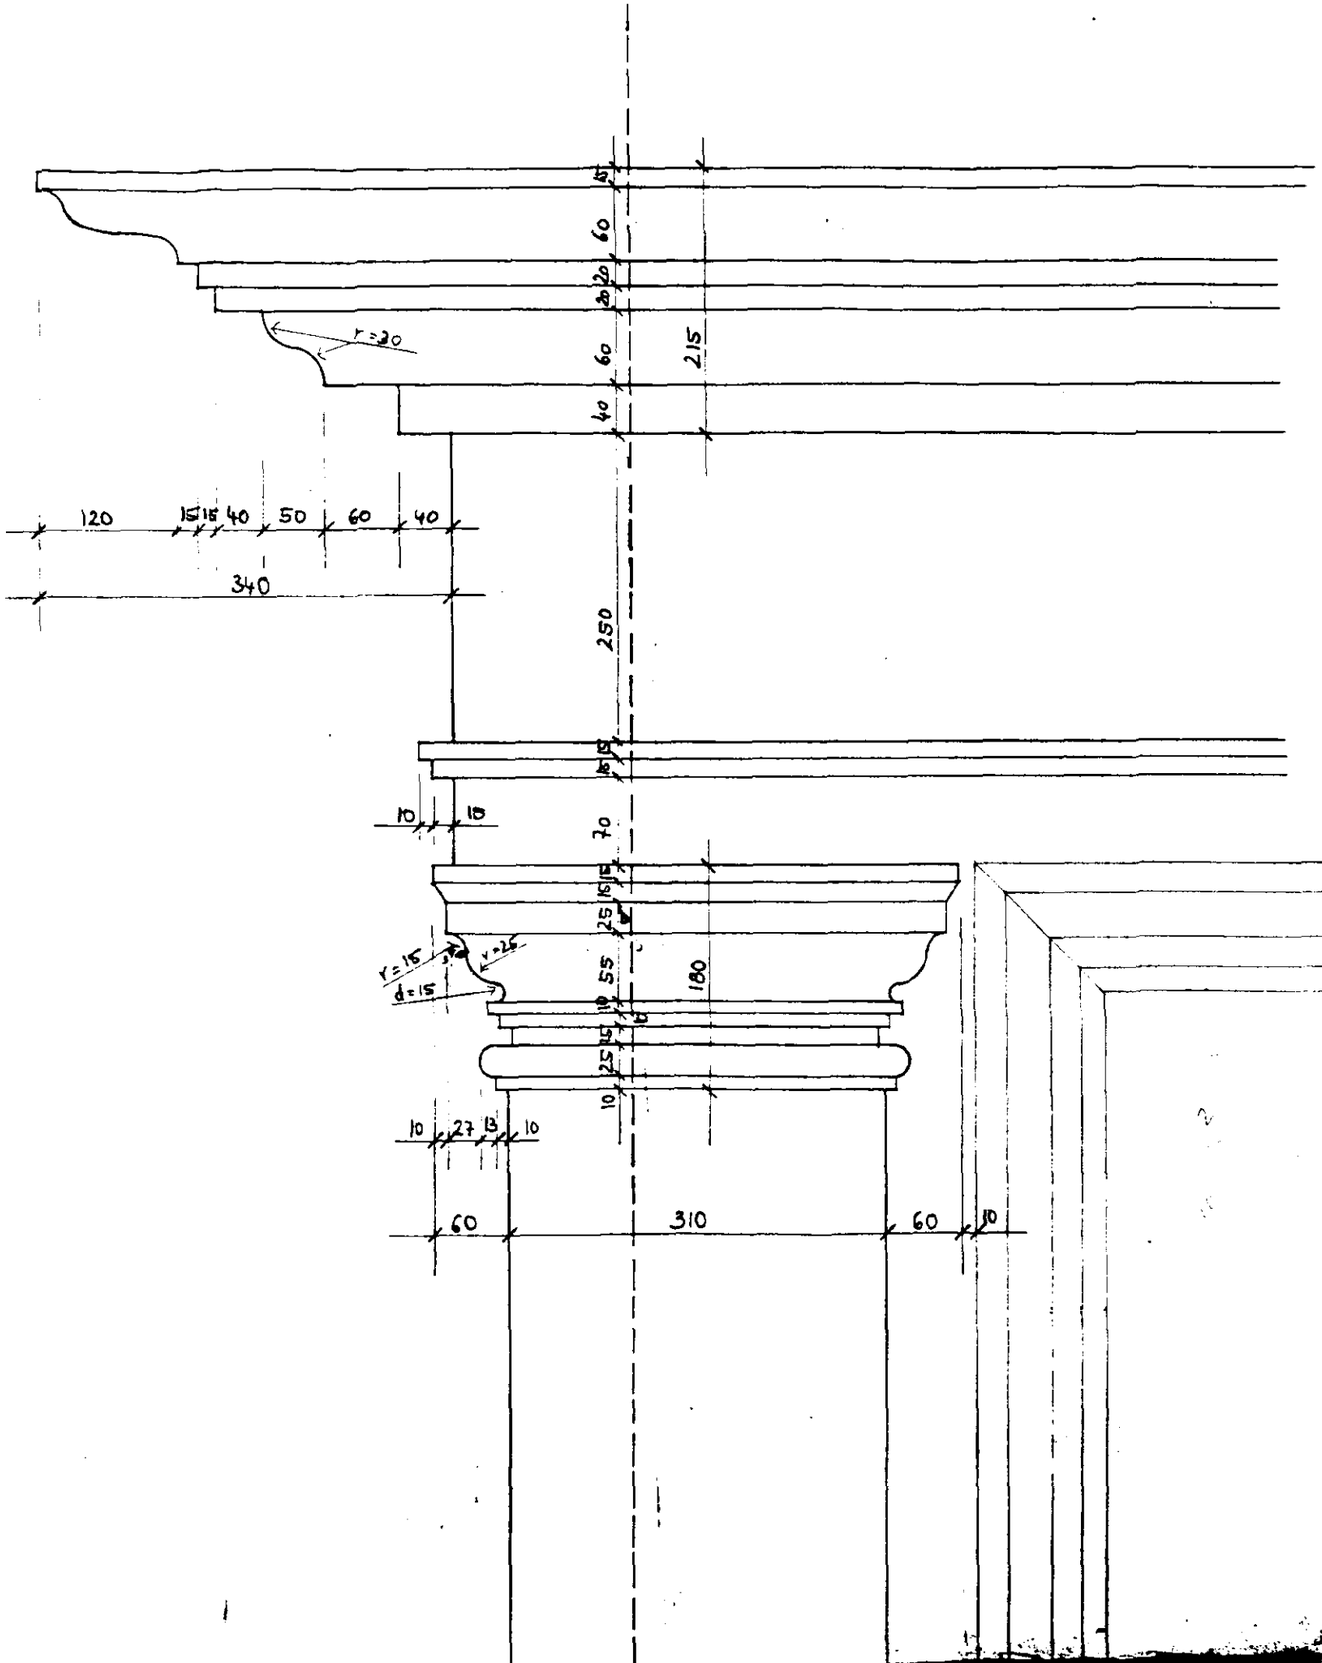


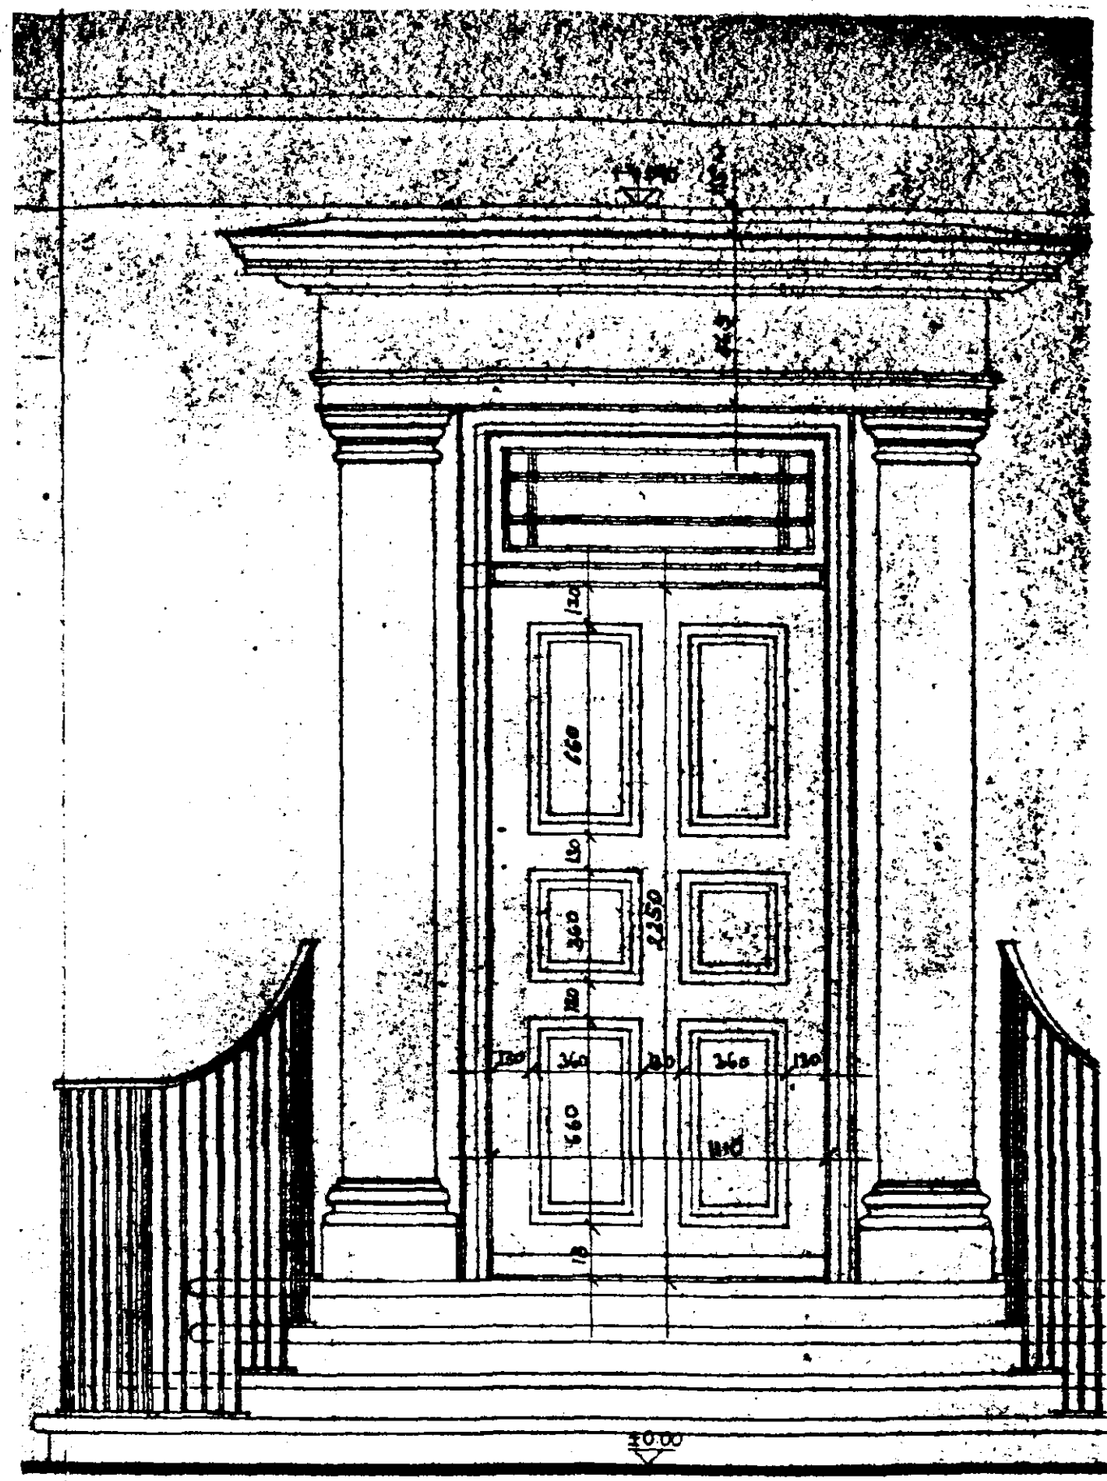


ELEVATION 1:20

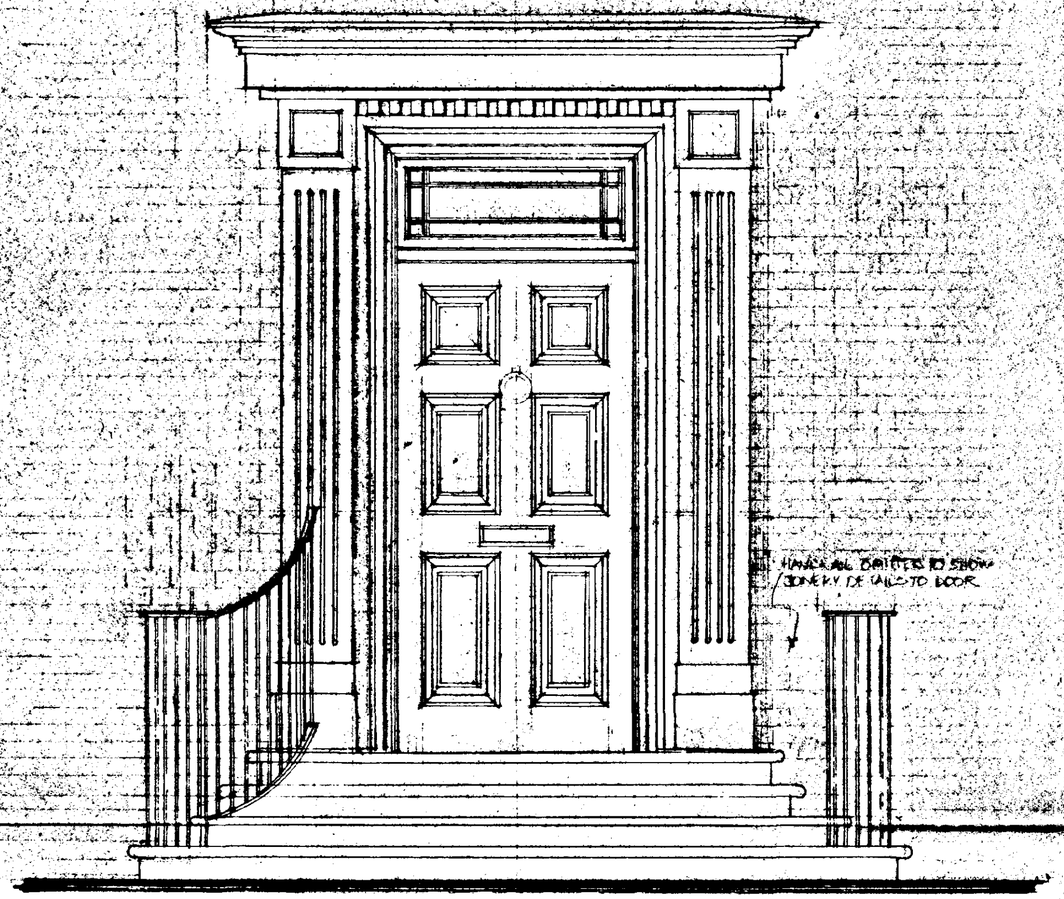

FRONT ELEVATION

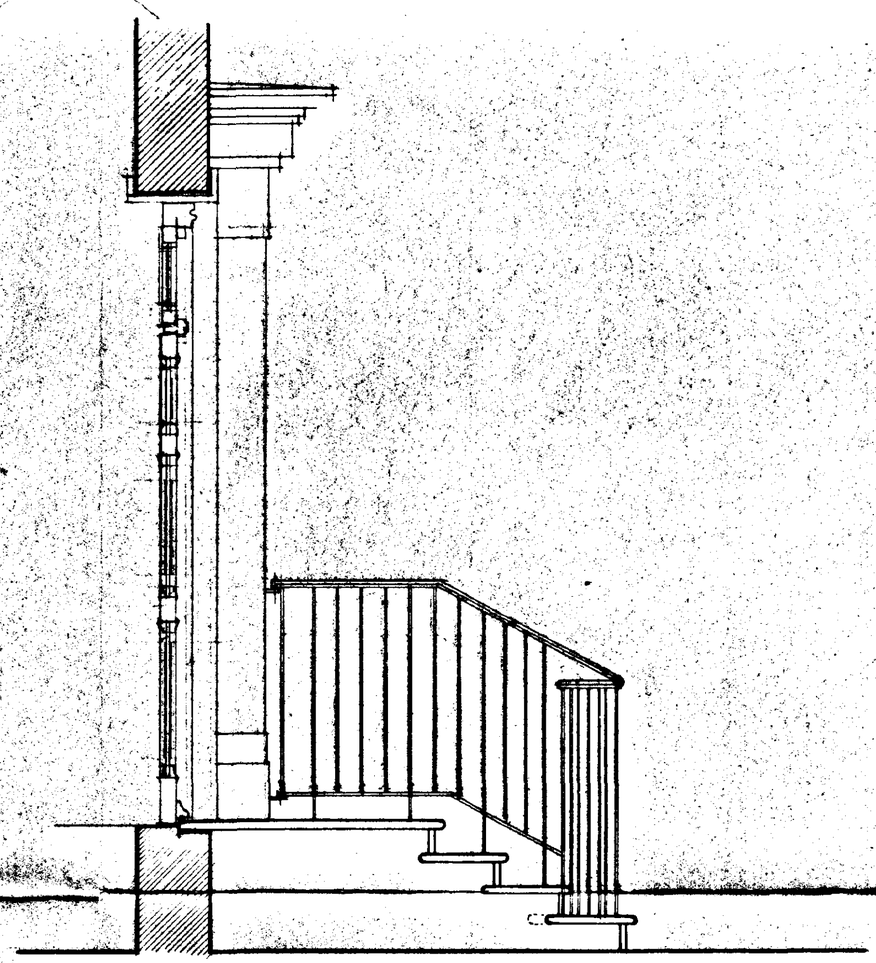

SECTION

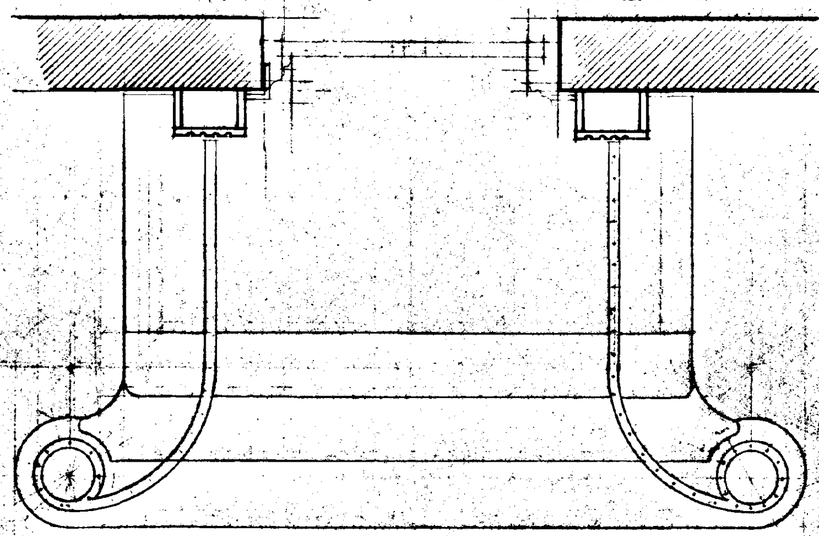

SECTIONED PLAN

SOUTH HOLLAND DC
HOUSING & PLANNING
02 DEC 1996
Ref. 100/96

DETERMINED PLAN

APPROVED PLAN
1991

Project Details
Proposed alterations to
Holland House
High Street Spalding

Date Nov 1996 Drawn swd

Drawing
Details of proposed Portico

Client Brown & Co. Scale 1:20

Drawing Number 96269/A2/16a

STEVEN DUNN
CHARTERED
ARCHITECTS


27 West End
Walcott
Lincoln
LN4 3ST

Tel. 01526 860 757
Fax. 01526 861 575


THIS DRAWING IS COPYRIGHT AND NO PORTION SHOULD BE USED WITHOUT CONSENT. NO DIMENSIONS ARE TO BE SCALED FROM THIS DRAWING. ONLY FIGURED DIMENSIONS SHALL BE USED, AND THE CONTRACTOR IS TO CHECK ALL DIMENSIONS ON SITE PRIOR TO COMMENCING WORKS.

Ros Coose


0585 445 346

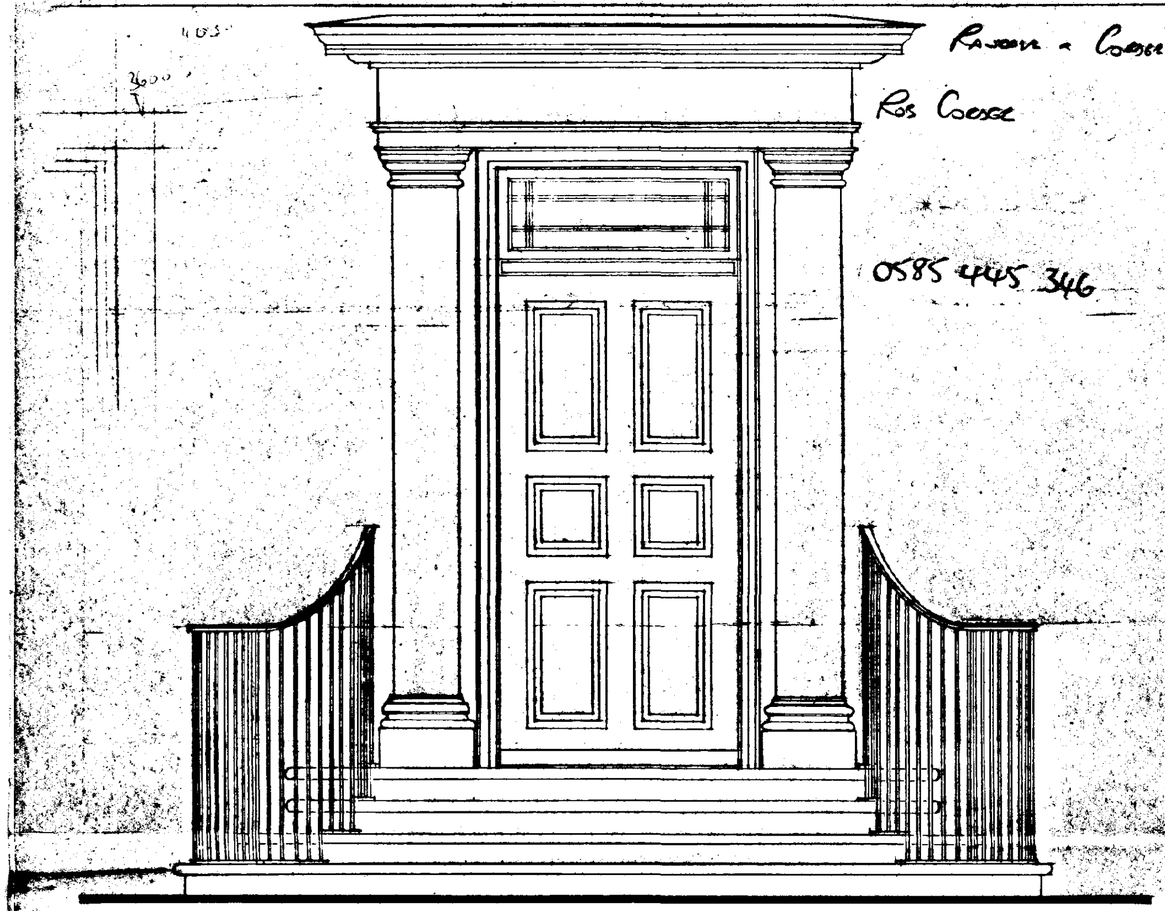

FRONT ELEVATION

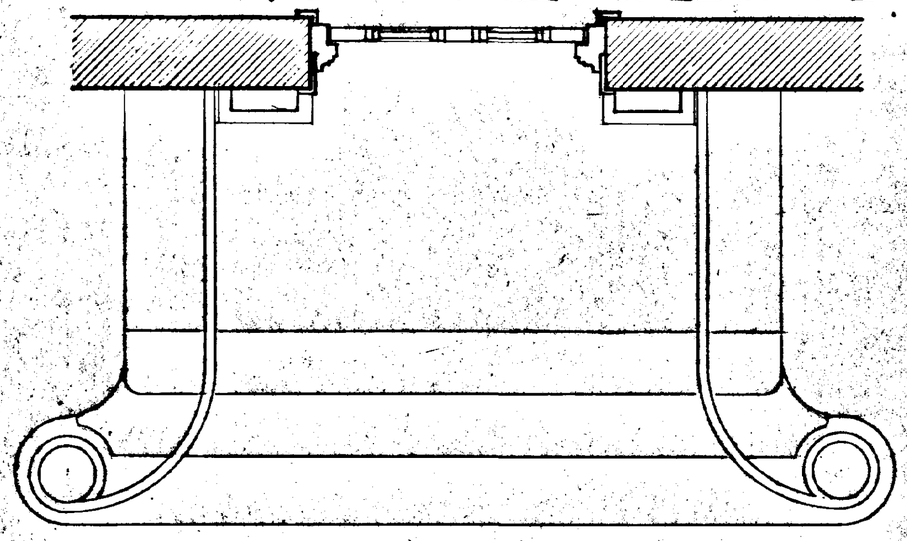


SECTIONED PLAN

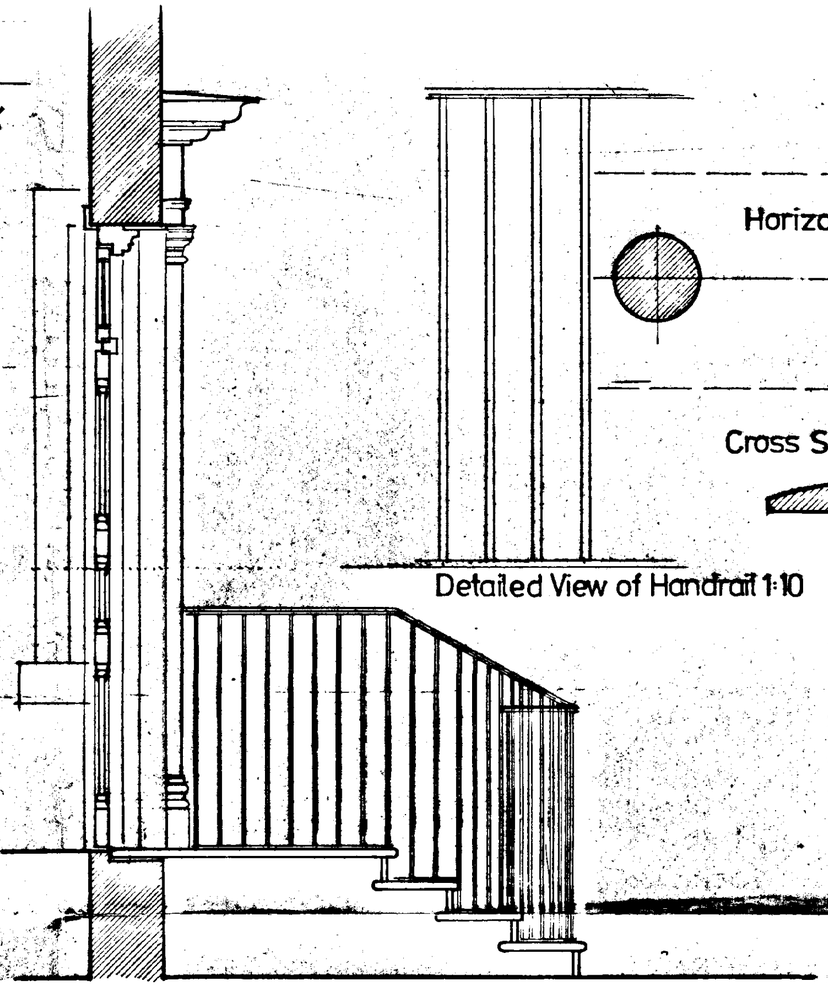


SECTION

Horizontal Section 1:1

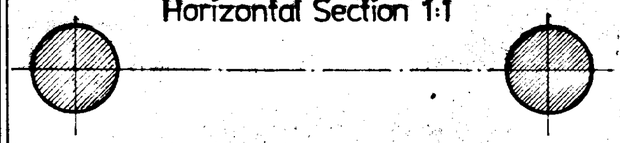

Cross Section Handgrip 1:1

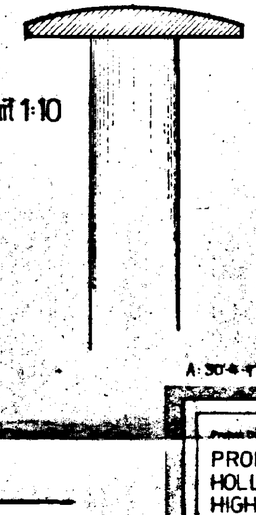

Detailed View of Handrail 1:10

DETERMINED PLAN

SOUTH HOLLAND DC HOUSING & PLANNING -1 MAY 1997 Ref. 1001/96

AMENDED PLAN

Ref.

PROPOSED ALTERATIONS TO HOLLAND HOUSE HIGH STREET SPALDING

Date APRIL 1997 Drawn UG

Drawing REVISED PATIO DETAILS

Client BROWN & CO Scale 1:20


Drawing Number 96269/A2/13 A

STEVEN DUNN
CHARTERED ARCHITECTS


27 West End
Walcott
Lincoln
LN4 3ST

Tel. 01526 860 757
Fax. 01526 861 575

THIS DRAWING IS COPYRIGHT AND NO PORTION SHOULD BE USED WITHOUT CONSENT. NO DIMENSIONS ARE TO BE SCALED FROM THIS DRAWING. ONLY FIGURED DIMENSIONS SHALL BE USED AND THE CONTRACTOR IS TO CHECK ALL DIMENSIONS ON SITE PRIOR TO COMMENCING WORKS.

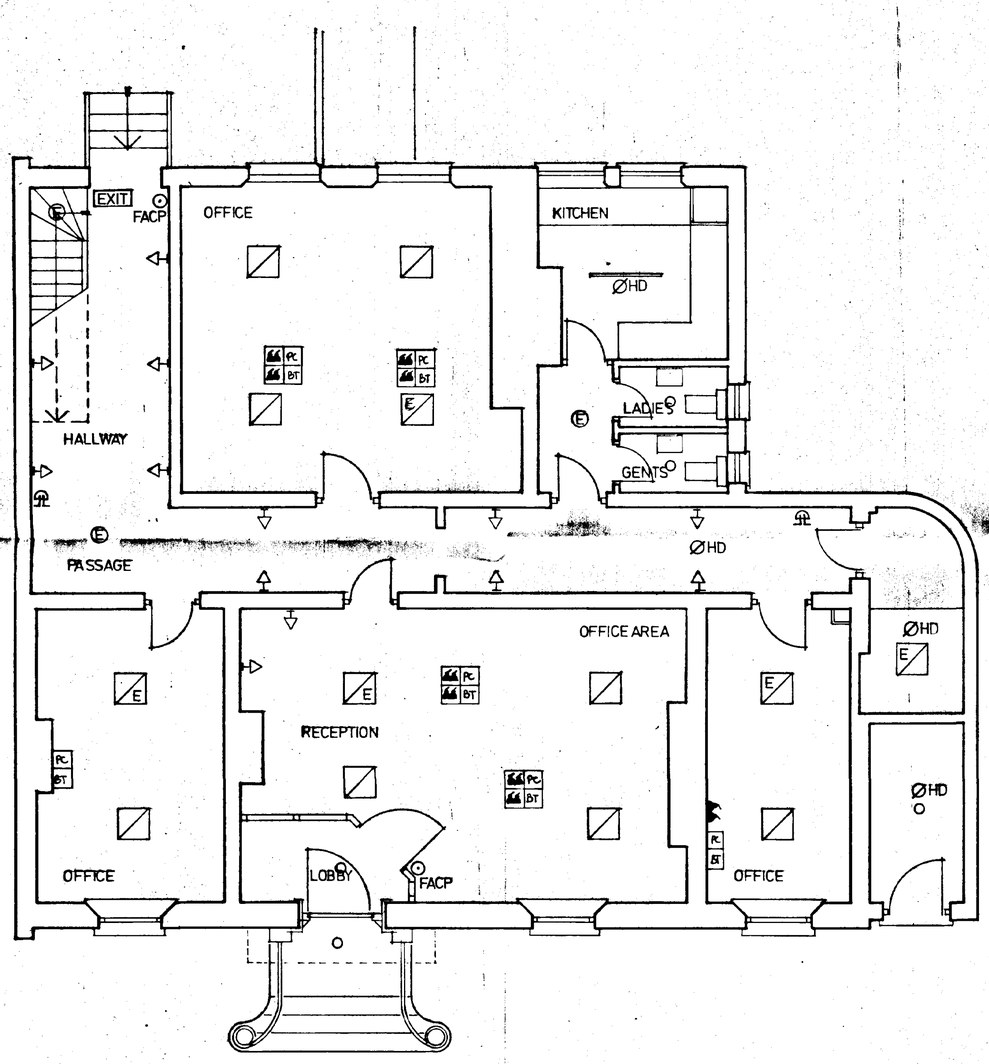

GROUND FLOOR PLAN

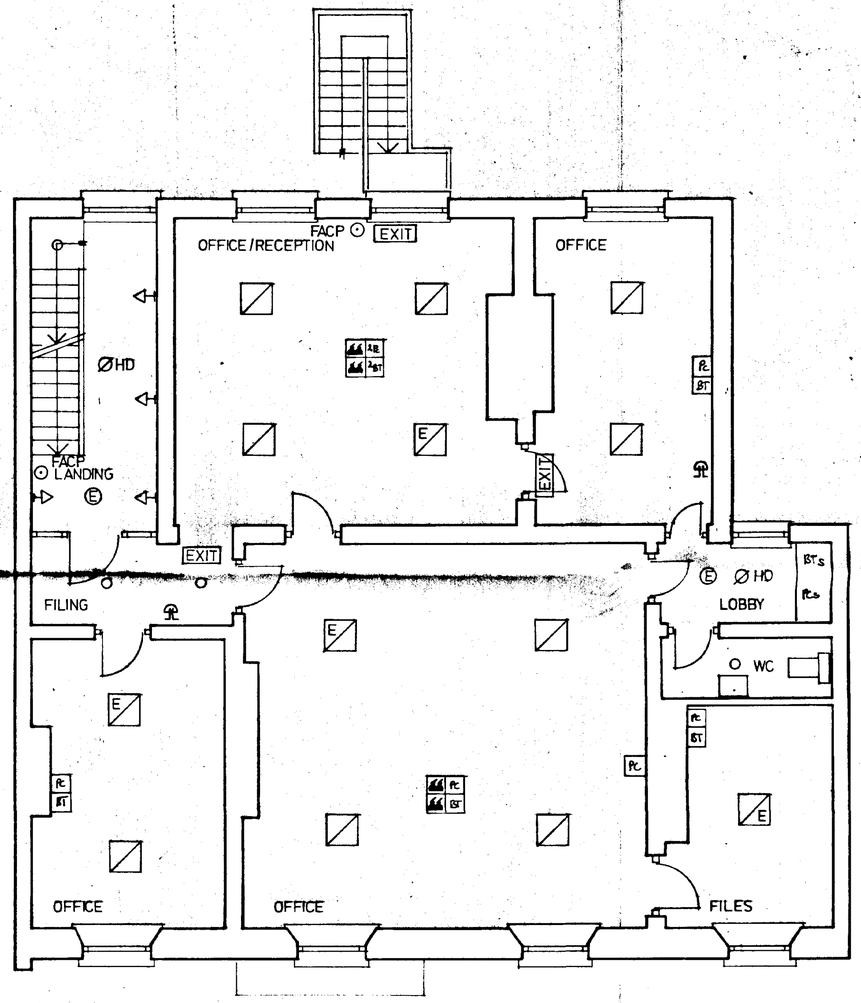

FIRST FLOOR PLAN

SOUTH ... HOUSING ... PLANNING
01 NOV 1996
Ref: 1001/96

DETERMINED PLAN

Project Details
Proposed Alterations to Holland House, High Street, Spalding, Lincs.


Date: October 1996 Drawn: UG

Drawing: Electrical/Emergency Lighting/ Fire Alarm


Client: Brown & Co Scale: 1:50

Drawing Number: 96269/A1/05.

STEVEN DUNN
CHARTERED ARCHITECT
[illegible]
Tel 01529 [illegible]
Fax 01529 [illegible]

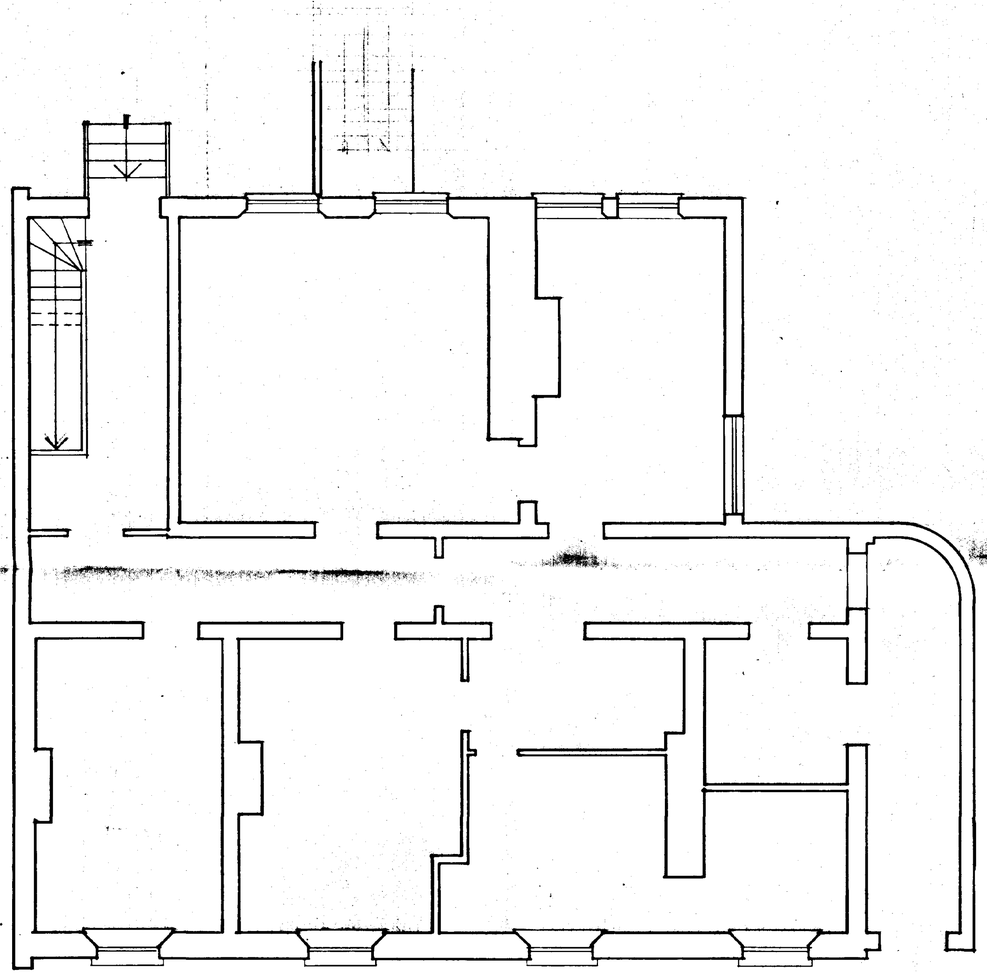

GROUND FLOOR PLAN AS EXISTING 1:50

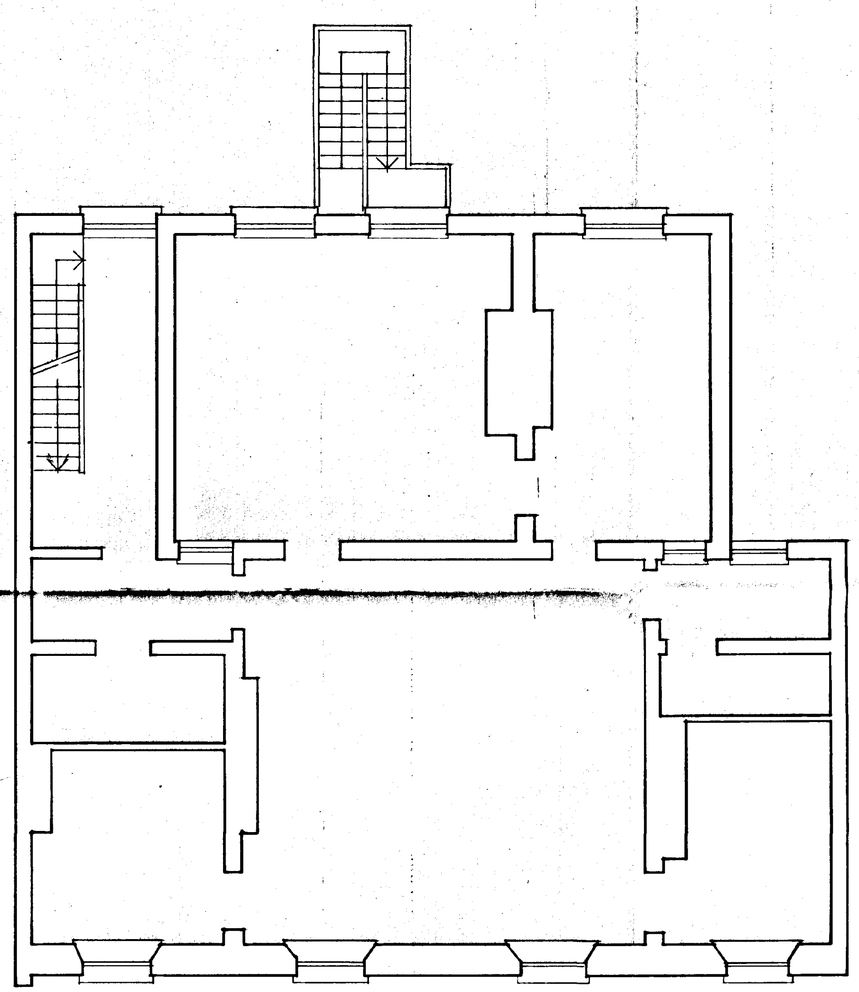

FIRST FLOOR PLAN AS EXISTING 1:50

SOUTH K... HOUSING ...
01 NOV 1996
Ref: 1001/96

Project Details
Proposed Alterations to Rolland House, High Street, Spalding, Lincs.

Date: August 1996 Drawn: UG

Drawing: Plans of premises as existing

Client: Brown & Co. Scale: 1:50

Drawing Number: 96269A1/01

DETERMINED PLAN

STEVEN DUNN
CHARTERED ARCHITECT
2 Westgate
Wragby
Lincoln
LN3 5LL
Tel 01526 [illegible]
Fax 01526 [illegible]