

PRELIMINARY

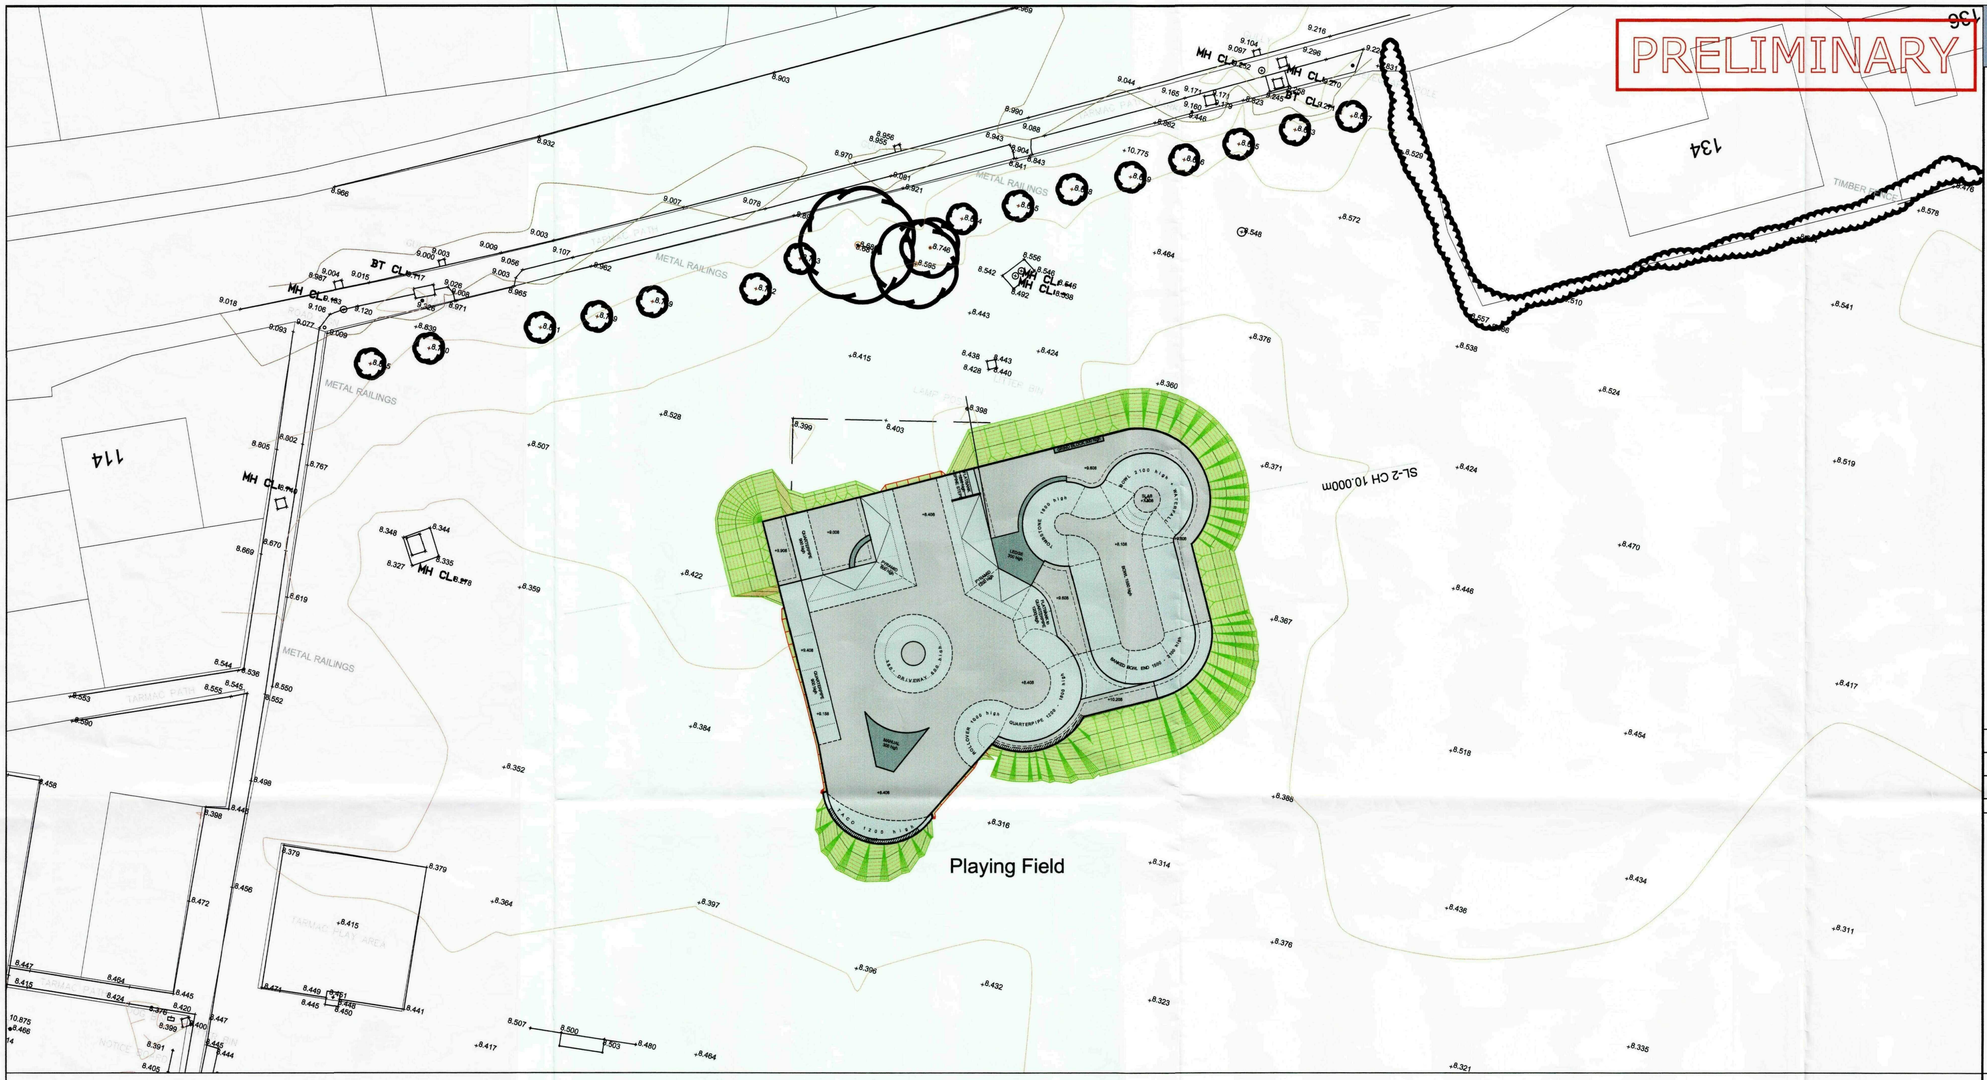

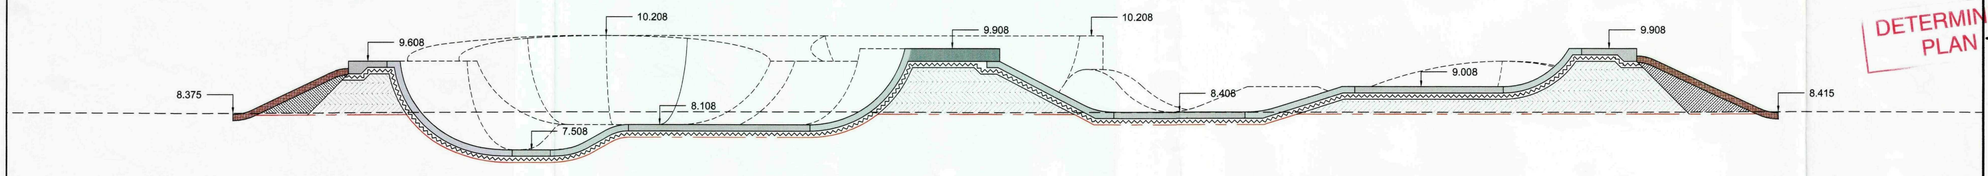

Chainage 10 Looking SSE

© Maverick DBM Ltd

Based upon the Ordnance Survey Digital Data with the permission of the Controller of Her Majesty's Stationery Office. Crown copyright reserved. Licence No. AL100004963

KEY

- Reinforced concrete slab
- Anti crack joint
- Reinforced concrete block retaining wall. (Refer to Maverick detail B.02)
- Transition ramp
- Flat bank with transition
- Block feature / Steps
- Planting area
- AstroTurf area. Colour to be green with a natural appearance
- Grassed berm/cutting
- Contours (at 0.25 m intervals)
- Cross section line (Refer to drawings 121##/####.###)
- Drainage gully

Rev.	Date	Description	By	Checked	Appro.
Pr3	06/01/2010	issued for planning	RSLJ	BWL	IGR
Pr2	17/12/2009	issued for planning	RSLJ	BWL	IGR
Pr	16/12/2009	issued for planning	RSLJ	BWL	IGR

Client

SOUTH HOLLAND DISTRICT COUNCIL

Project name

FULNEY FIELDS SKATEPARK
Spalding

Drawing title

General Arrangement

AMENDED PLAN
Ref. 12132/09 4/11/10

DETERMINED PLAN

MAVERICK DESIGN BUILD MANAGEMENT

02, Arena Business Centre, Holyrood Close, Poole, Dorset, BH17 7FP. Tel: +44(0)1456 529999 Fax: +44(0)1456 529991

55 Well Street, Ruthin, Denbighshire, LL15 1AF. Tel: +44(0)1824 704360 Fax: +44(0)1824 705450

Kenilig Industrial Estate, Margam, Port Talbot, SA13 2PE. Tel: +44(0)1656 745525 Fax: +44(0)1656 746270

info@maverickindustries.co.uk www.maverick industries.co.uk

Scale (A1)	Date	Drawn by
1:200	Dec 2009	RSLJ
Drawing number		Checked by
12132 / 102		BWL
		Revision
		Pr3