

PRELIMINARY

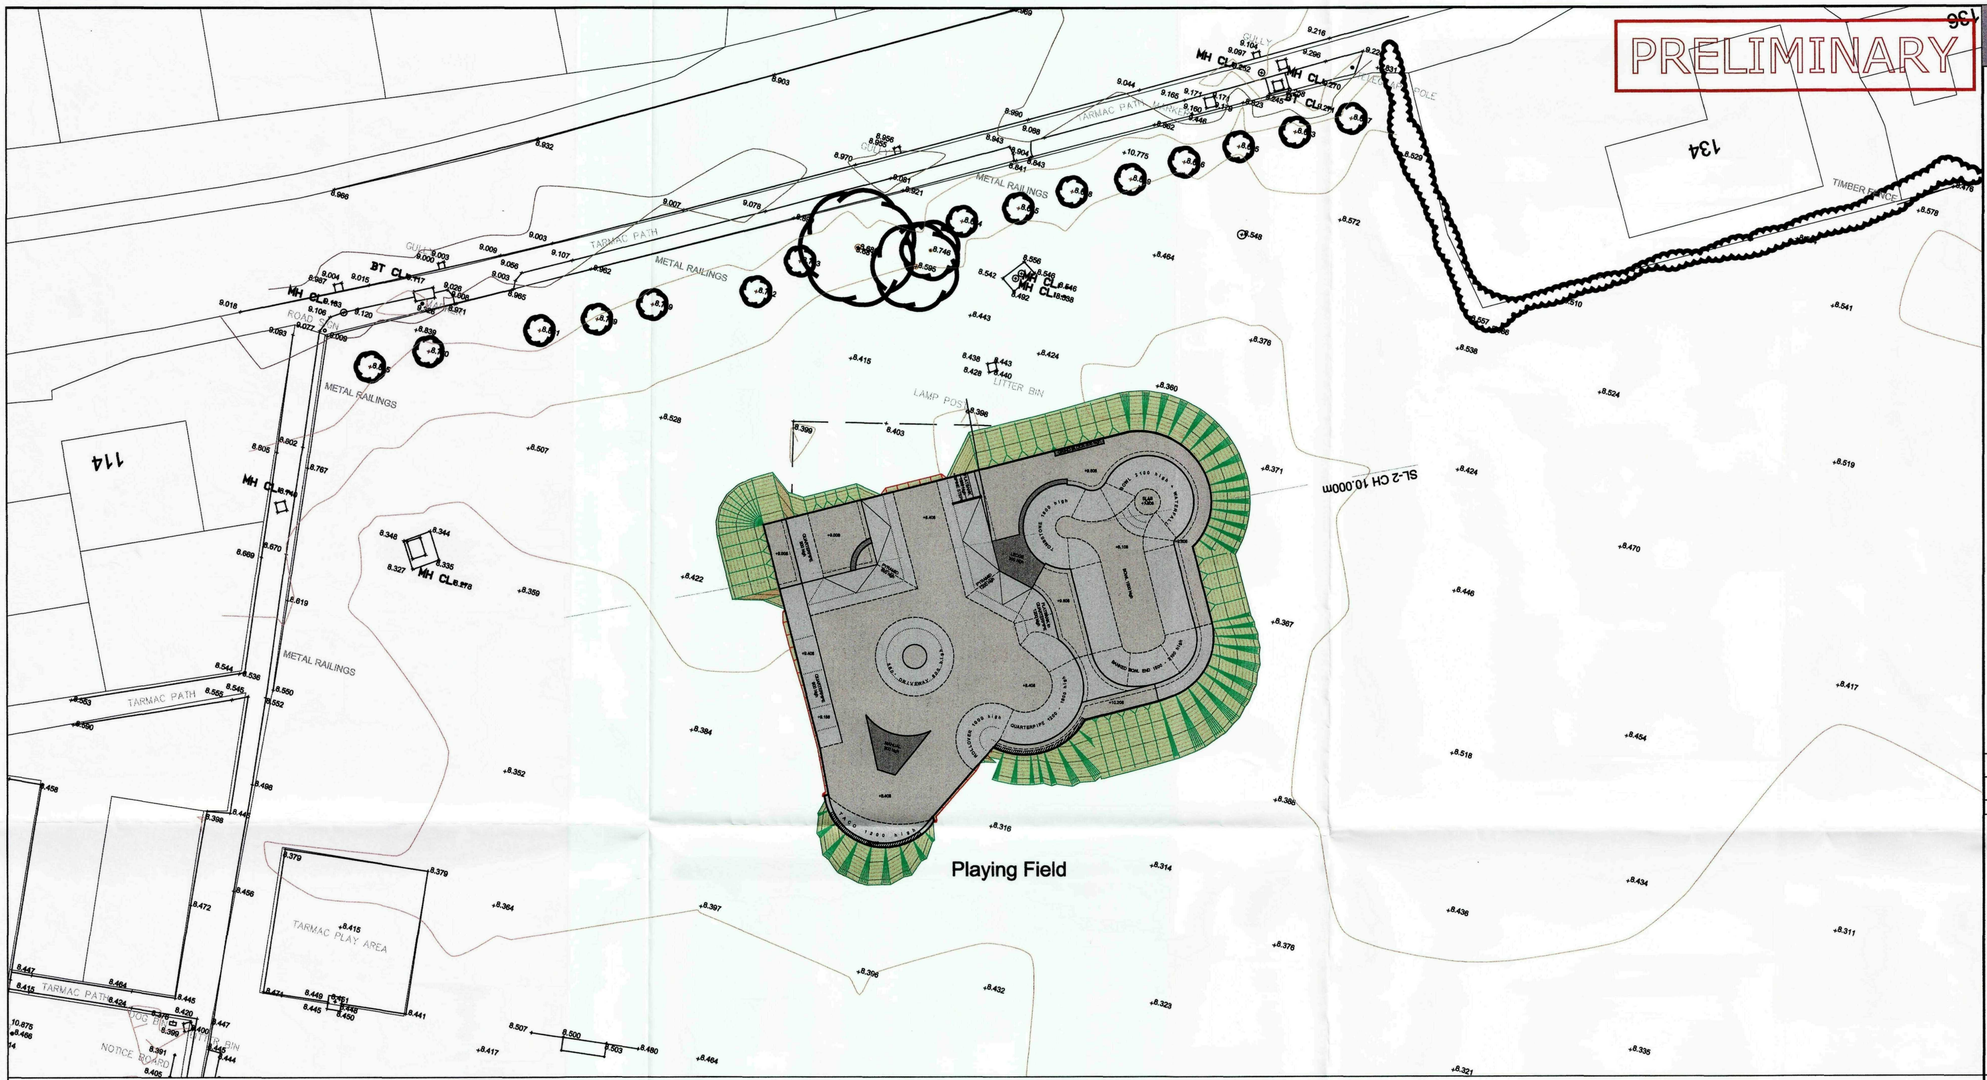

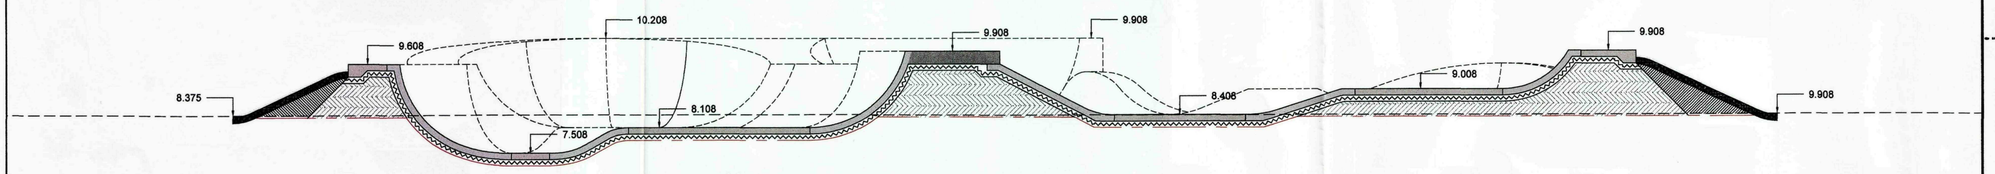

Chainage 10 Looking SSE

Based upon the Ordnance Survey Digital Data with the permission of the Controller of Her Majesty's Stationery Office. Crown copyright reserved. Licence No: AL 100034963

KEY

- Reinforced concrete slab
- Anti crack joint
- Reinforced concrete block retaining wall. (Refer to Maverick detail B.02)
- Transition ramp
- Flat bank with transition
- Block feature / Steps
- Planting area
- AstroTurf area. Colour to be green with a natural appearance
- Grassed berm/cutting
- Contours (at 0.25 m intervals)
- Cross section line (Refer to drawings 121######.###)
- Drainage gully

Rev.	Date	Description	By	Checked	Appro.
Pr2	17/12/2009	issued for planning	RSLJ	BWL	IGR
Pr	16/12/2009	issued for planning	RSLJ	BWL	IGR

Client

SOUTH HOLLAND DISTRICT COUNCIL

Project name

FULNEY FIELDS SKATEPARK
Spalding

Drawing title

General Arrangement

MAVERICK
DESIGN LED MANAGEMENT

82 Arena Business Centre, Holyrood Close, Poole, Dorset, BH17 7FF, Tel: +44(0)1456 529900, Fax: +44(0)1456 529901

59 Well Street, Ruthin, Denbighshire, LL15 1AF, Tel: +44(0)1824 704365, Fax: +44(0)1824 705490

Maesteg Industrial Estate, Margam, Port Talbot, SA13 2PE, Tel: +44(0)1656 740575, Fax: +44(0)1656 768270

info@maverickindustries.co.uk www.maverick industries.co.uk

Scale (A1)	Date	Drawn by
1:200	Dec 2009	RSLJ
Drawing number		Checked by: BWL
12132 / 102		Revision: Pr2

© Maverick DBM Ltd

Planning &
2 1
Ref: