

DO NOT SCALE THIS DRAWING. THE CONTRACTOR IS DEEMED TO HAVE CHECKED ALL DIMENSIONS ON SITE AND REPORT ANY DISCREPANCIES TO OGLESBY & LIMB LTD.
THE CONTENTS OF THIS DRAWING ARE COVERED BY COPYRIGHT AND REMAIN THE PROPERTY OF OGLESBY & LIMB LTD. WRITTEN APPROVAL MUST BE OBTAINED FROM OGLESBY & LIMB LTD PRIOR TO DUPLICATION OR REPRODUCTION OF THIS DRAWING OR ITS CONTENTS.
ANY DIMENSIONS NOT SHOWN ARE TO BE CHECKED AND AGREED WITH OGLESBY & LIMB LTD.

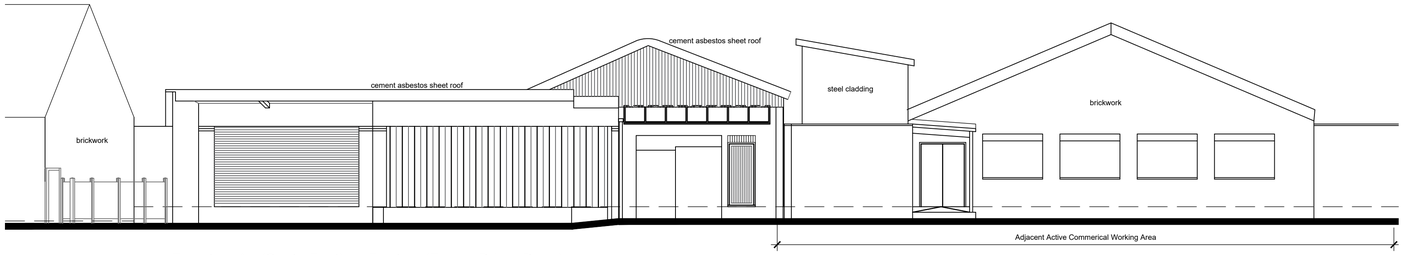


Elevation A - (South East) as Existing (Facing Priory Road)
Scale 1:100

SCALE 1 : 100
SCALE 1 : 1
0m 1m 2m 4m 6m 8m 10m
0m 10mm 20mm 40mm 60mm 80mm 100mm

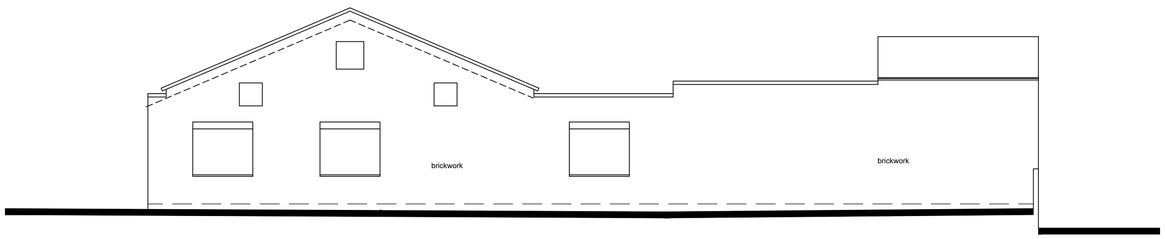


Elevation B - (North West) as Existing (Facing Foundry Lane)
Scale 1:100

SCALE 1 : 100
SCALE 1 : 1
0m 1m 2m 4m 6m 8m 10m
0m 10mm 20mm 40mm 60mm 80mm 100mm

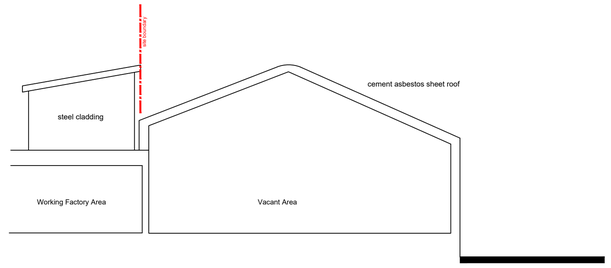


Section C-c - Through Existing Sheet Asbestos Cement Clad Building
Scale 1:100

SCALE 1 : 100
SCALE 1 : 1
0m 1m 2m 4m 6m 8m 10m
0m 10mm 20mm 40mm 60mm 80mm 100mm

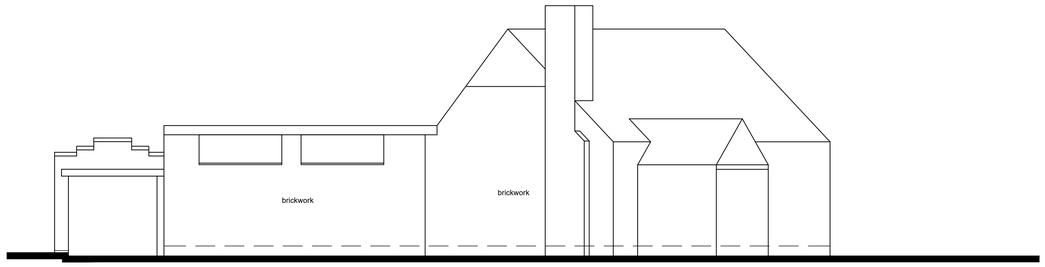


Elevation C - (South West) as Existing (Facing Priory Road)
Scale 1:100

SCALE 1 : 100
SCALE 1 : 1
0m 1m 2m 4m 6m 8m 10m
0m 10mm 20mm 40mm 60mm 80mm 100mm

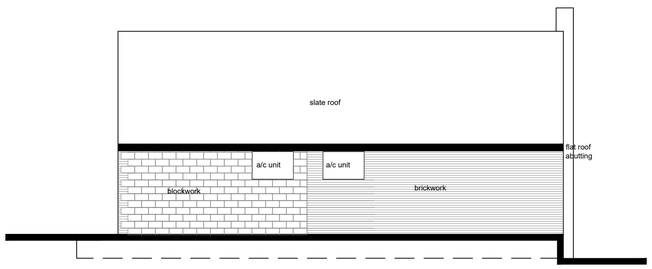

Section A-a - Rear Wall of Existing Creche Building
Scale 1:100

SCALE 1 : 100
SCALE 1 : 1
0m 1m 2m 4m 6m 8m 10m
0m 10mm 20mm 40mm 60mm 80mm 100mm

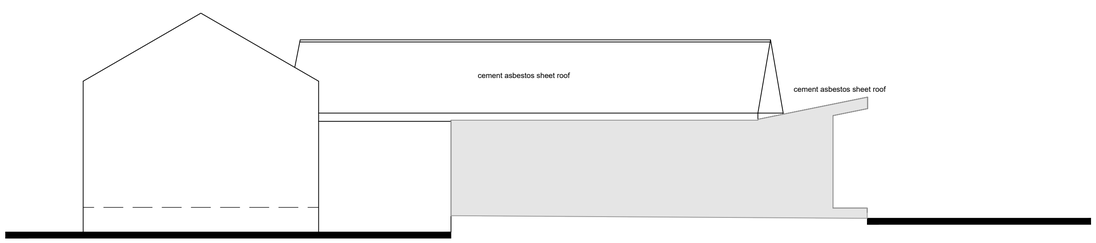

Section B-b - (South West) Elevation as Existing (Through Ex Flat Roof)
Scale 1:100

SCALE 1 : 100
SCALE 1 : 1
0m 1m 2m 4m 6m 8m 10m
0m 10mm 20mm 40mm 60mm 80mm 100mm

FOR LOCATION VIEWPOINTS - REFER TO DRAWING REF: A1771-02.

Ref.	Date	Description	Initial
P1	22.05.2026	Drawing status updated to planning application issue.	CLS

Oglesby & Limb Ltd
Chartered Architect
Suite 1, Market Chambers
12 Market Place, Spalding, Lincs
PE11 1SL
Tel: 01775 761196
e-mail: design@o-l-ltd.co.uk

Client:
Mary Adams

Project:
Proposed redevelopment of former Butchers Factory at Foundry Lane Spalding Lincolnshire

Drawing Title:
Elevations as existing

PLANNING APPLICATION ISSUE

Date:	Scale:
July 2025	as shown @ A1
Drawn by: CLS	Checked by: AJO

Drawing Number:	Rev:
A1771- 05	P1