


DO NOT SCALE THIS DRAWING. THE CONTRACTOR IS DEEMED TO HAVE CHECKED ALL DIMENSIONS ON SITE AND REPORT ANY DISCREPANCIES TO OGLESBY & LIMB LTD.
THE CONTENTS OF THIS DRAWING ARE COVERED BY COPYRIGHT AND REMAIN THE PROPERTY OF OGLESBY & LIMB LTD. WRITTEN APPROVAL MUST BE OBTAINED FROM OGLESBY & LIMB LTD PRIOR TO DUPLICATION OR REPRODUCTION OF THIS DRAWING OR ITS CONTENTS.
ANY DIMENSIONS NOT SHOWN ARE TO BE CHECKED AND AGREED WITH OGLESBY & LIMB LTD.

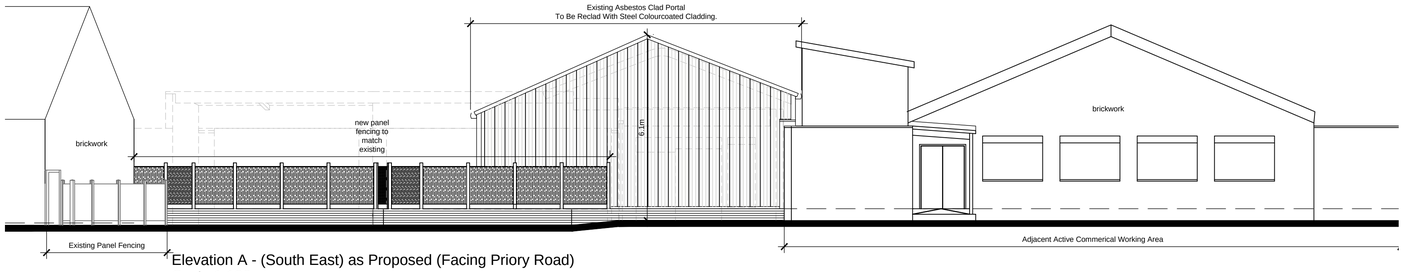

Elevation A - (South East) as Proposed (Facing Priory Road)
Scale 1:100


SCALE 1 : 100
SCALE 1 : 1

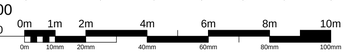


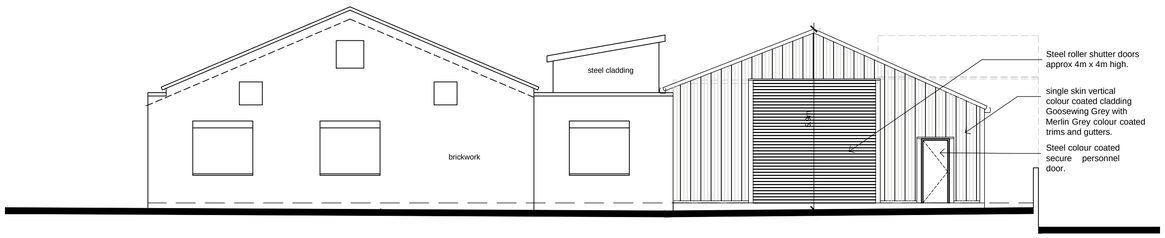

Elevation B - (North West) as Proposed (Facing Foundry Lane)
Scale 1:100


SCALE 1 : 100
SCALE 1 : 1

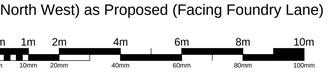


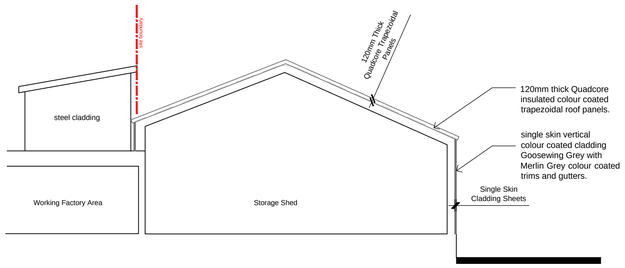

Section C-c - Through Re-Clad Portal Frame Building
Scale 1:100

SCALE 1 : 100
SCALE 1 : 1

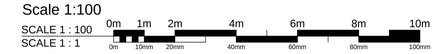


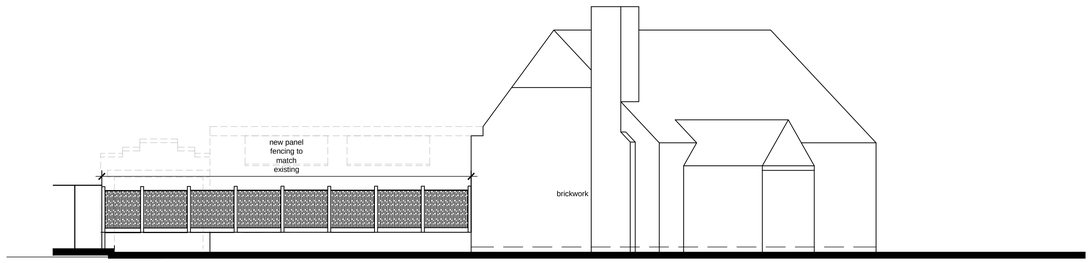

Elevation C - (South West) as Proposed (Facing Priory Road)
Scale 1:100


SCALE 1 : 100
SCALE 1 : 1




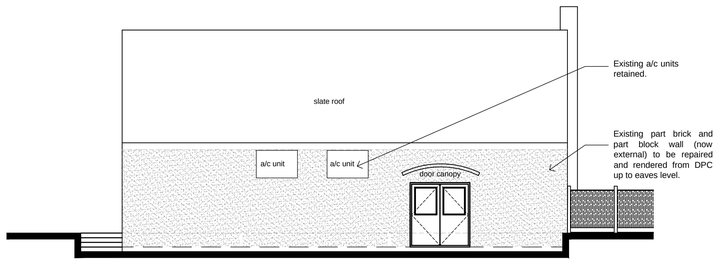

Section A-a - Proposed Rear Wall of Creche Building
Scale 1:100

SCALE 1 : 100
SCALE 1 : 1

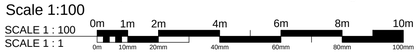

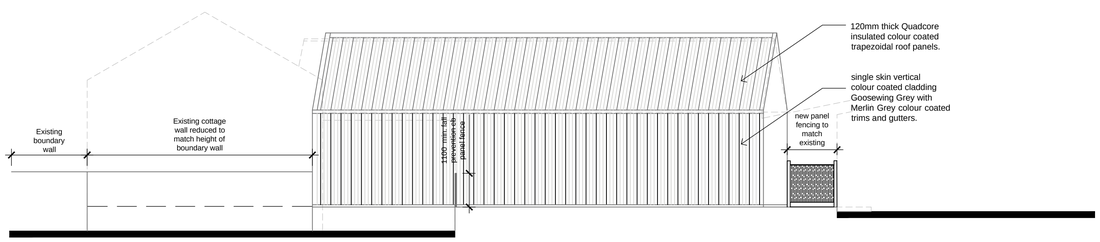

Section B-b - (South West) Elevation as Proposed
Scale 1:100

SCALE 1 : 100
SCALE 1 : 1



FOR LOCATION VIEWPOINTS - REFER TO DRAWING REF: A1771-03.

Ref.	Date	Description	Initial
P1	22.05.2026	Drawing status updated to planning application issue.	CLS

Oglesby & Limb Ltd
Chartered Architect
Suite 1, Market Chambers
12 Market Place, Spalding, Lincs
PE11 1SL
Tel: 01775 761196
e-mail: design@o-l-ltd.co.uk

Client:
Mary Adams

Project:
Proposed redevelopment of former Butchers Factory at Foundry Lane Spalding Lincolnshire

Drawing Title:
Elevations as proposed

PLANNING APPLICATION ISSUE

Date:	Scale:
July 2025	as shown @ A1
Drawn by: CLS	Checked by: AJO

Drawing Number:	Rev:
A1771- 11	P1