

DO NOT SCALE THIS DRAWING. THE CONTRACTOR IS DEEMED TO HAVE CHECKED ALL DIMENSIONS ON SITE AND REPORT ANY DISCREPANCIES TO OGLESBY & LIMB LTD.
THE CONTENTS OF THIS DRAWING ARE COVERED BY COPYRIGHT AND REMAIN THE PROPERTY OF OGLESBY & LIMB LTD. WRITTEN APPROVAL MUST BE OBTAINED FROM OGLESBY & LIMB LTD PRIOR TO DUPLICATION OR REPRODUCTION OF THIS DRAWING OR ITS CONTENTS.
ANY DIMENSIONS NOT SHOWN ARE TO BE CHECKED AND AGREED WITH OGLESBY & LIMB LTD.

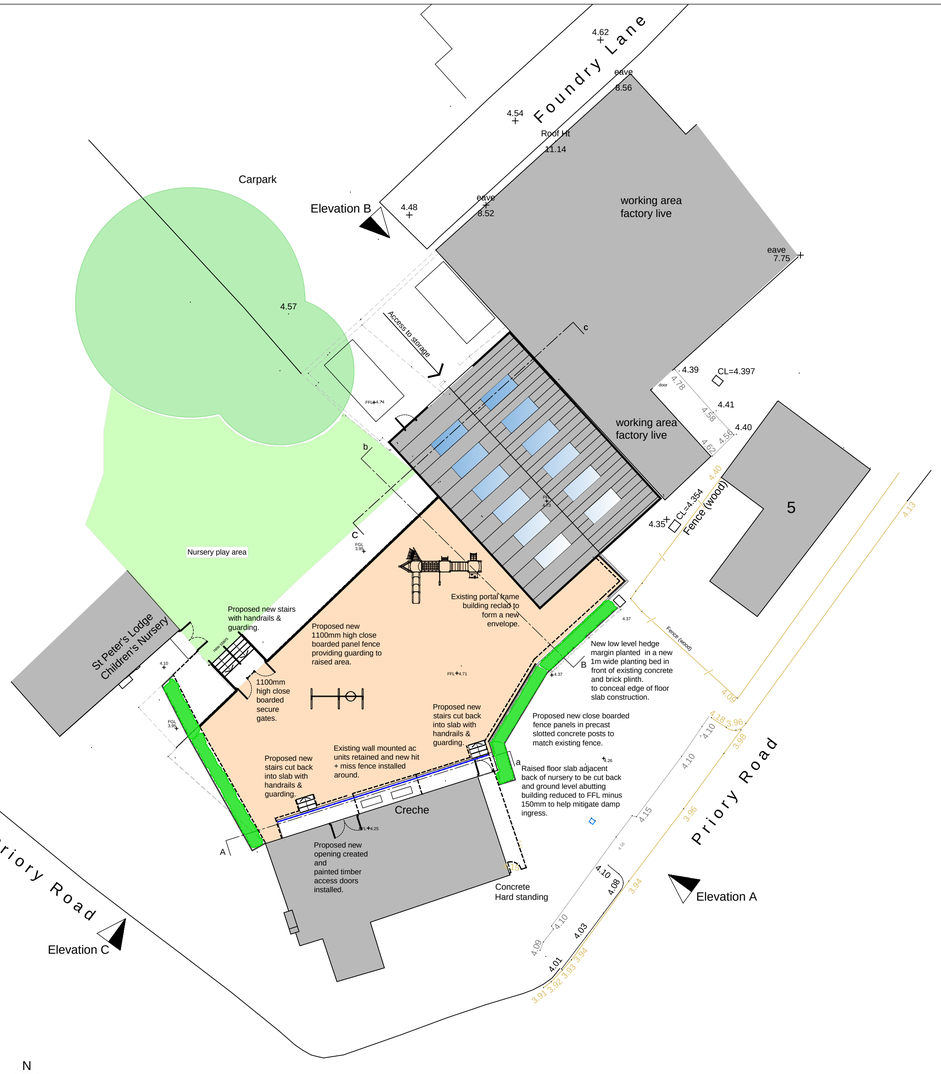

N


Hard Landscaping Plan as Proposed
Scale 1:200

SCALE 1 : 200
SCALE 1 : 1
0m 5m 10m 15m 20m
0m 10mm 20mm 40mm 60mm 80mm 100mm

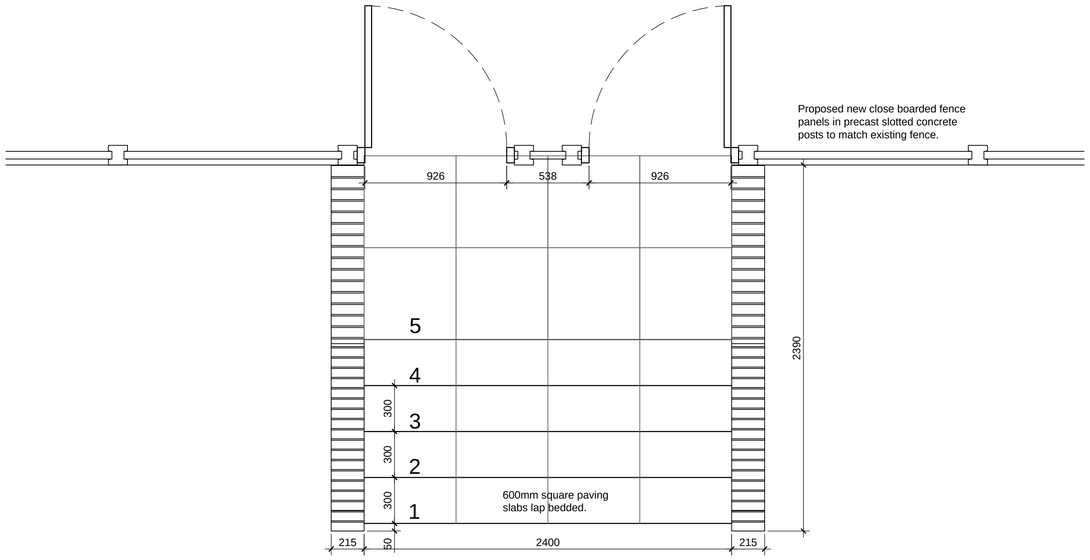


Layout of Exit / Entrance Steps as Proposed
Scale 1:20

SCALE 1 : 20
SCALE 1 : 1
0m 0.5m 1m 1.5m 2m
0m 10mm 20mm 40mm 60mm 80mm 100mm

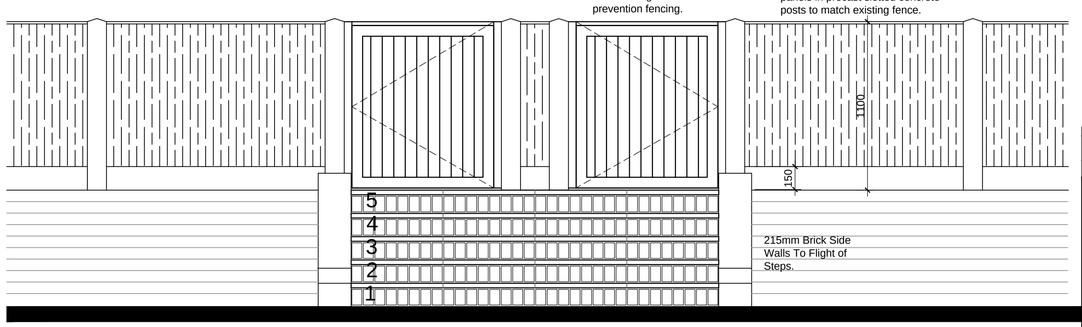


Elevation of Exit / Entrance Steps as Proposed
Scale 1:20

SCALE 1 : 20
SCALE 1 : 1
0m 0.5m 1m 1.5m 2m
0m 10mm 20mm 40mm 60mm 80mm 100mm

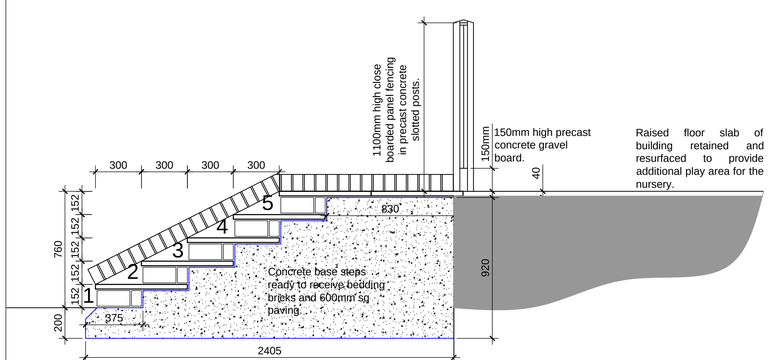

Section Through Exit / Entrance Steps as Proposed
Scale 1:20

SCALE 1 : 20
SCALE 1 : 1
0m 0.5m 1m 1.5m 2m
0m 10mm 20mm 40mm 60mm 80mm 100mm

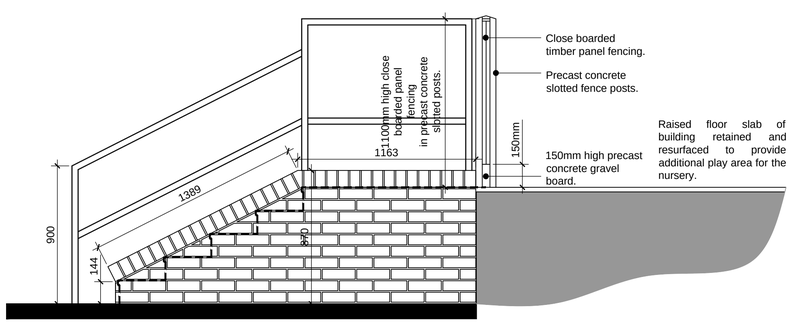

Side Elevation of Exit / Entrance Steps as Proposed
Scale 1:20

SCALE 1 : 20
SCALE 1 : 1
0m 0.5m 1m 1.5m 2m
0m 10mm 20mm 40mm 60mm 80mm 100mm

Ref.	Date	Description	Initial
P1	22.05.2026	Drawing status updated to planning application issue.	CLS

Oglesby & Limb Ltd
Chartered Architect
Suite 1, Market Chambers
12 Market Place, Spalding, Lincs
PE11 1SL
Tel: 01775 761196
e-mail: design@o-l-ltd.co.uk

Client:
Mary Adams

Project:
Proposed redevelopment of former Butchers Factory at Foundry Lane Spalding Lincolnshire

Drawing Title:
Hard Landscaping Layout as proposed

PLANNING APPLICATION ISSUE

Date:	Scale:
July 2025	as shown @ A1
Drawn by: cls	Checked by: ap

Drawing Number:	Rev:
A1771- 12	P1