
Reproduced from the Ordnance Survey Map with permission of the controller of Her Majesty's Stationery Office. Crown Copyright. Licence No: 0100020268

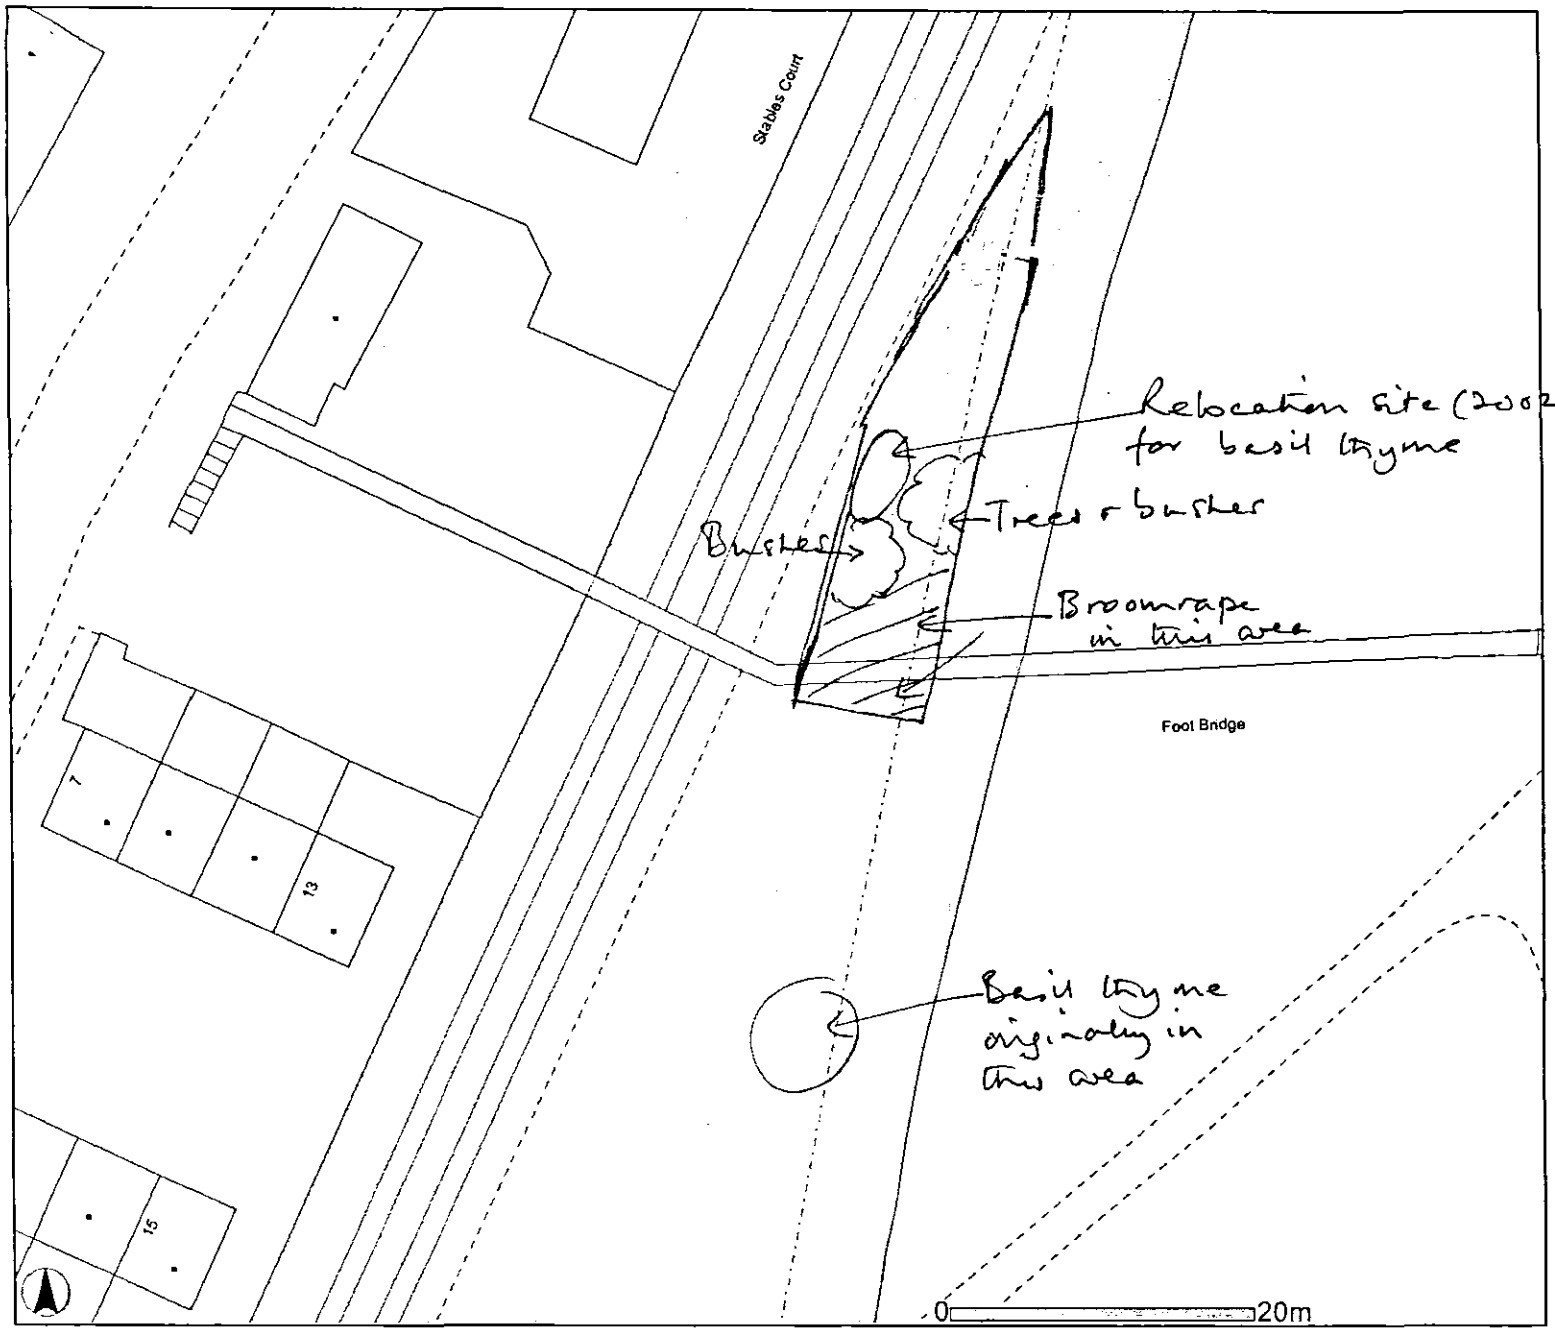

SHDC
Planning & Development
13 AUG 2003
Ref

WEB/10A GREEN LANE FOOTBRIDGE	
Plot Scale	1:500
Plot Date	23/7/2003
Network Rail	

Centre of Map Window (E,N): 524164 , 322369

Output Created from Marlin GIS – A4 Landscape

COPY SENT WITH DEC NOTICE.