

User: aske6912 Date: 16/10/03 10:43:21 Filename: \\Sgbyoc1001\project\Rail-Project\Project\4280019 May Gurney\Jobs\WEB_10A Green Lane, Spalding\Drawings\form B drawings\Revised For5020738_CST_010_A1.d


DO NOT SCALE

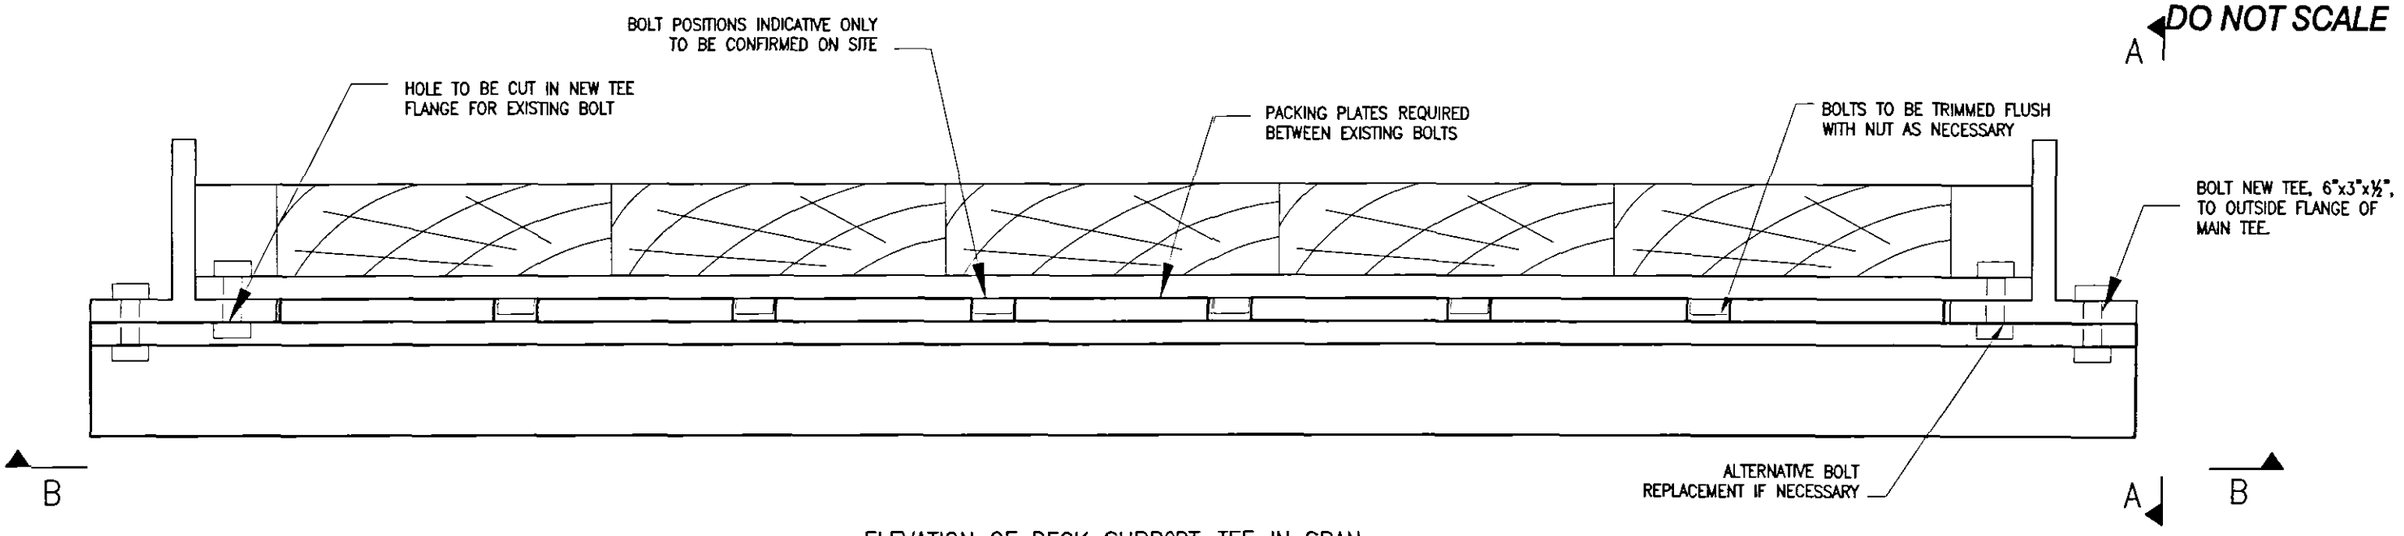

ELEVATION OF DECK SUPPORT TEE IN SPAN
MOST HIDDEN LINES AND BRIDGE PARAPET OMITTED FOR CLARITY

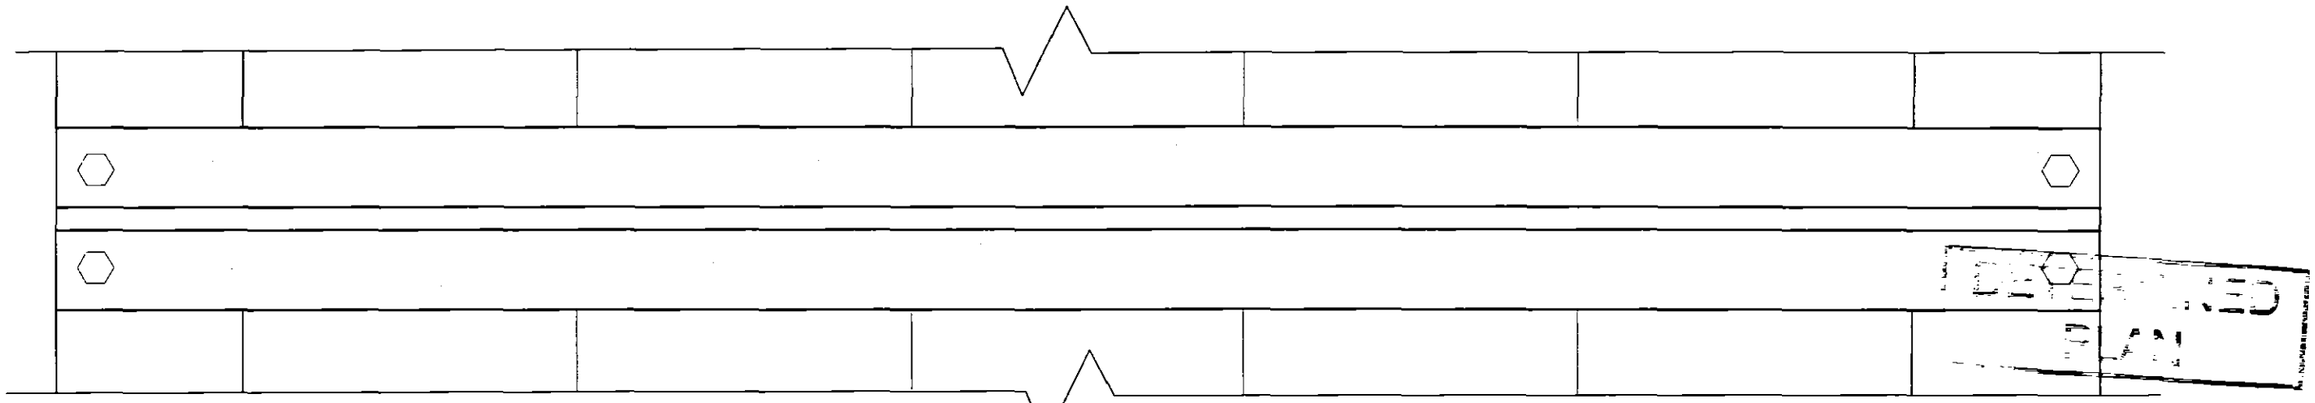

ELEVATION FROM BELOW

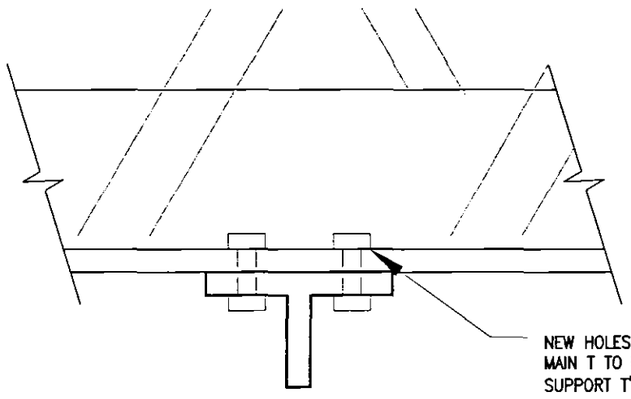

SECTION A–A

DEPOSITED PLAN

SHDC
PLANNING & DEVELOPMENT
2 2 OCT 2003
Ref. 1003/03

NOTES

1. SKETCHES ARE INDICITIVE ONLY CONTRACTOR TO CONFIRM DIMENSIONS AND ARRANGEMENT OF BOLTS ON SITE.
2. RIVET HOLES TO BE REAMED AS NECESSARY FOR HSFG BOLTS.
3. SUBJECT TO CONTRACTOR PROVIDING TEMPORARY WORKS CALCULATIONS AND FORM C (AS REQUIRED) TO ENSURE STABILITY OF THE STRUCTURE DURING WORKS.
4. ALL IMPERIAL SECTIONS TO BE REPLACED WITH EQUIVALENT METRIC SECTIONS.
5. ALL REPAIRS TO BE CARRIED OUT ON SITE.
6. LBC IS REQUIRED.
7. HATCHING SHOWS NEW STEEL NOT CUT THROUGH SECTIONS.

Drawn	CEO	16.10.03	A1 ADDITIONAL FORM B DETTAIL PROVIDED FOLLOWING SITIE MEETING MAY GURNEY/ATKINS 3.10.3 AND APPROVAL OF FORM A
Checked	PLA	16.10.03	
Authorised	JCB	16.10.03	
	By	Date	Purpose of Issue / Description

Client: Network Rail — May Gurney
STRUCTURES PARTNERSHIP

Project: WERRINGTON BRANCH LINE WEB10A
GREEN LANE F/B AT 92m 1144yds
STEELWORK HOLDING REPAIRS

Title: STEELWORK REPAIR
DECK SUPPORT TEES
IN SPAN

ATKINS
Holgate Villa, 22 Holgate Road
York, YO24 4AB
Tel. +44 (0)1904 524700
Fax. +44 (0)1904 524703

Drawing Status: APPROVAL
Scale: 1:5
Drawing Number: 5020738 / CST / 010
Revision: A1