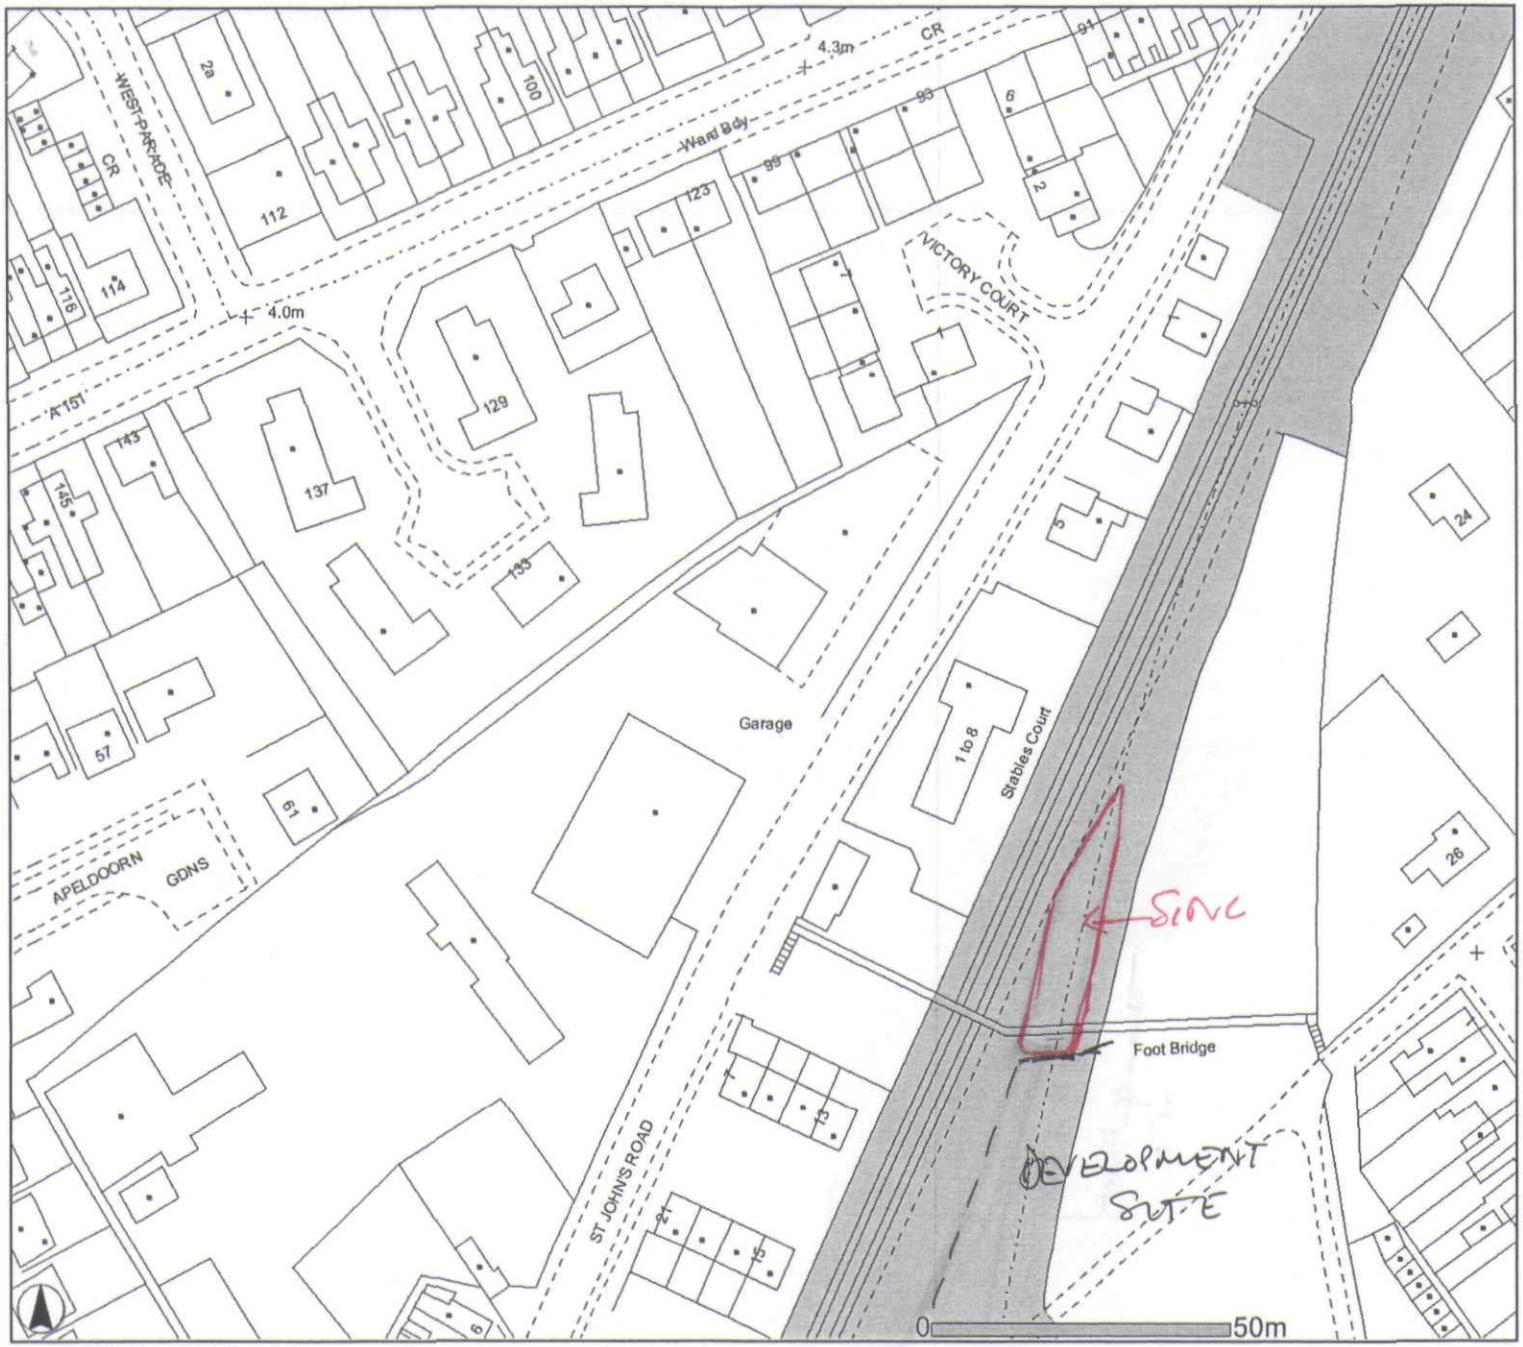


Reproduced from the Ordnance Survey Map with permission of the controller of Her Majesty's Stationery Office. Crown Copyright. Licence No: 0100020268

SHDC
Planning & Development
13 AUG 2003
Rec'd

WEB/10A GREEN LANE FOOTBRIDGE	
Plot Scale	1:1250
Plot Date	23/7/2003
Network Rail	

Centre of Map Window (E,N): 524123 , 322428

Output Created from Marlin GIS – A4 Landscape