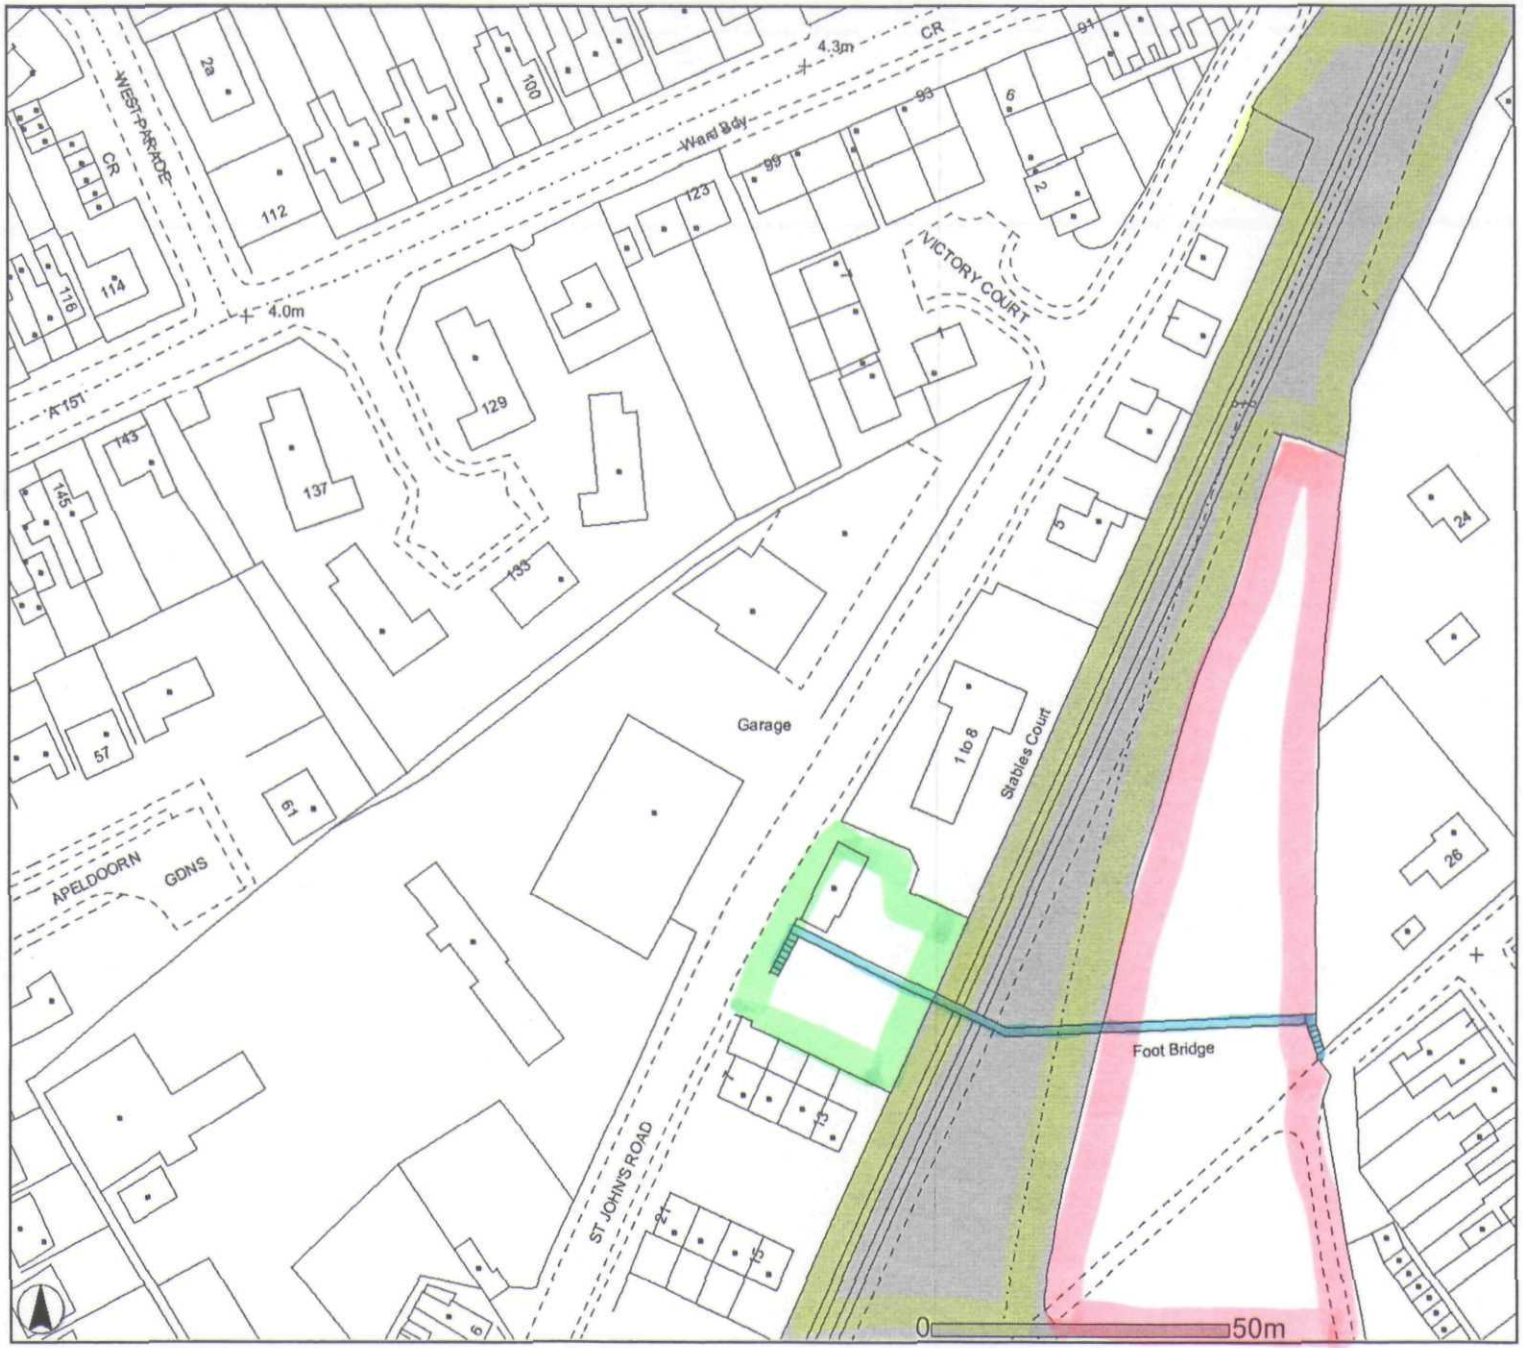


Reproduced from the Ordnance Survey Map with permission of the controller of Her Majesty's Stationery Office. Crown Copyright. Licence No: 0100020268

WEB/10A GREEN LANE FOOTBRIDGE

Plot Scale	1:1250
Plot Date	23/7/2003

Network Rail

Centre of Map Window (E,N): 524123 , 322428

Output Created from Marlin GIS – A4 Landscape