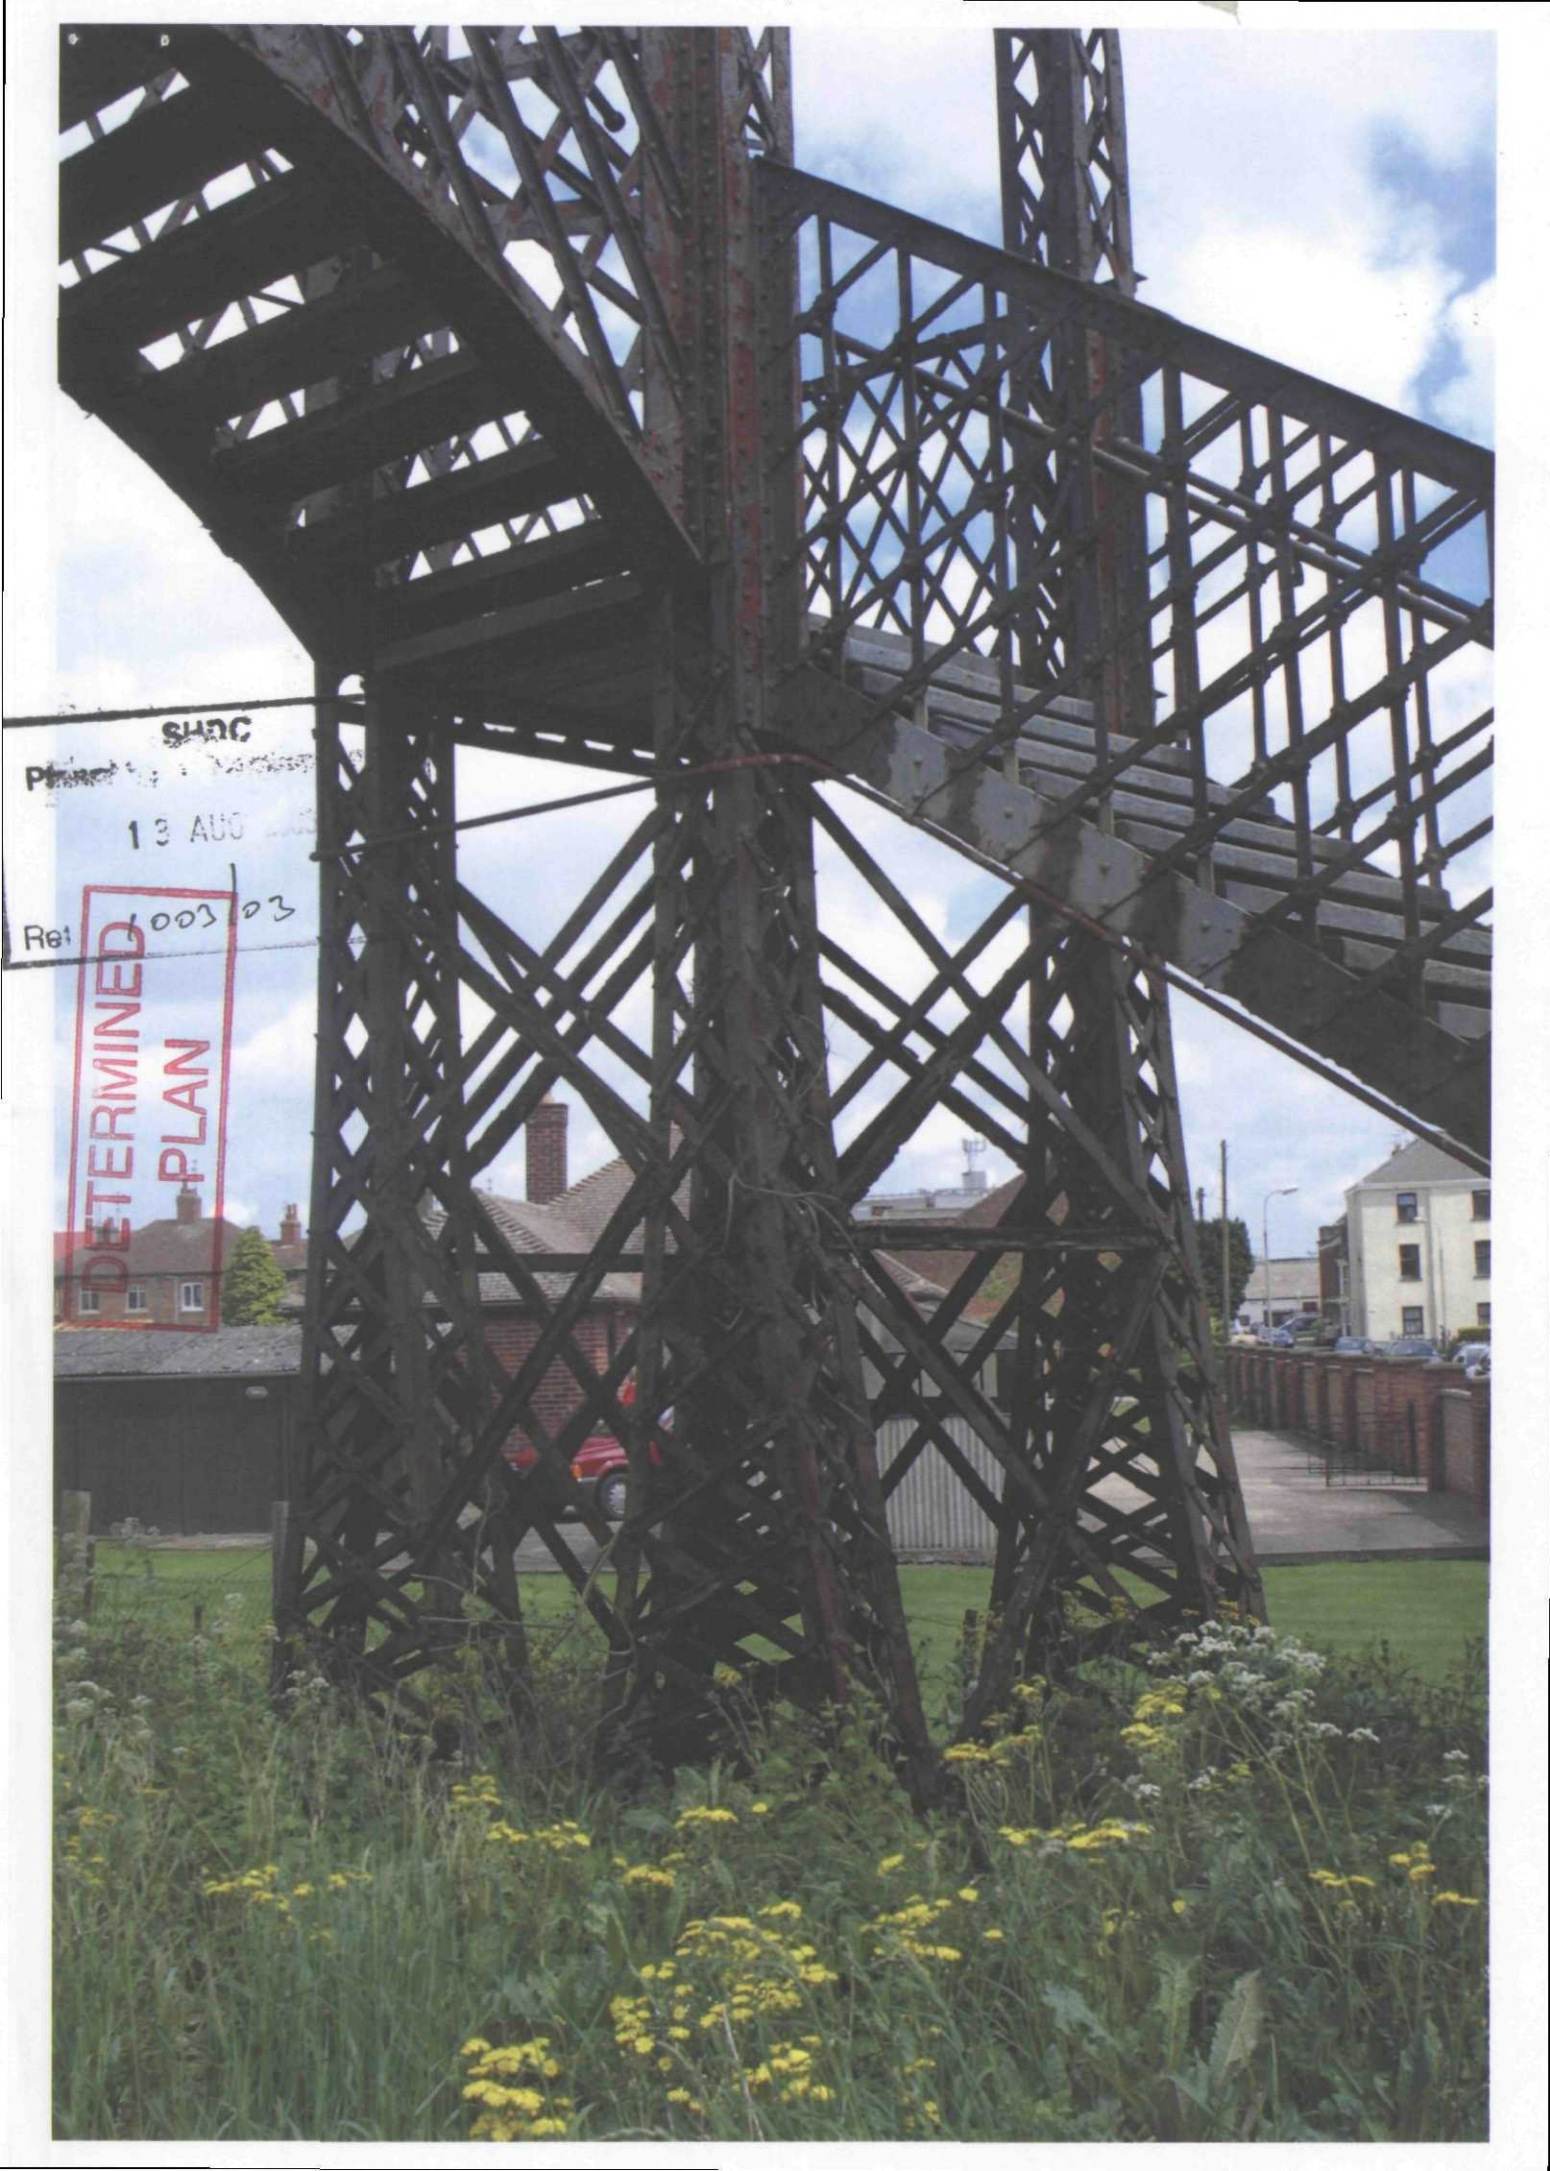

SHDC
13 AUG
Ref: 0003/03
DETERMINED
PLAN