
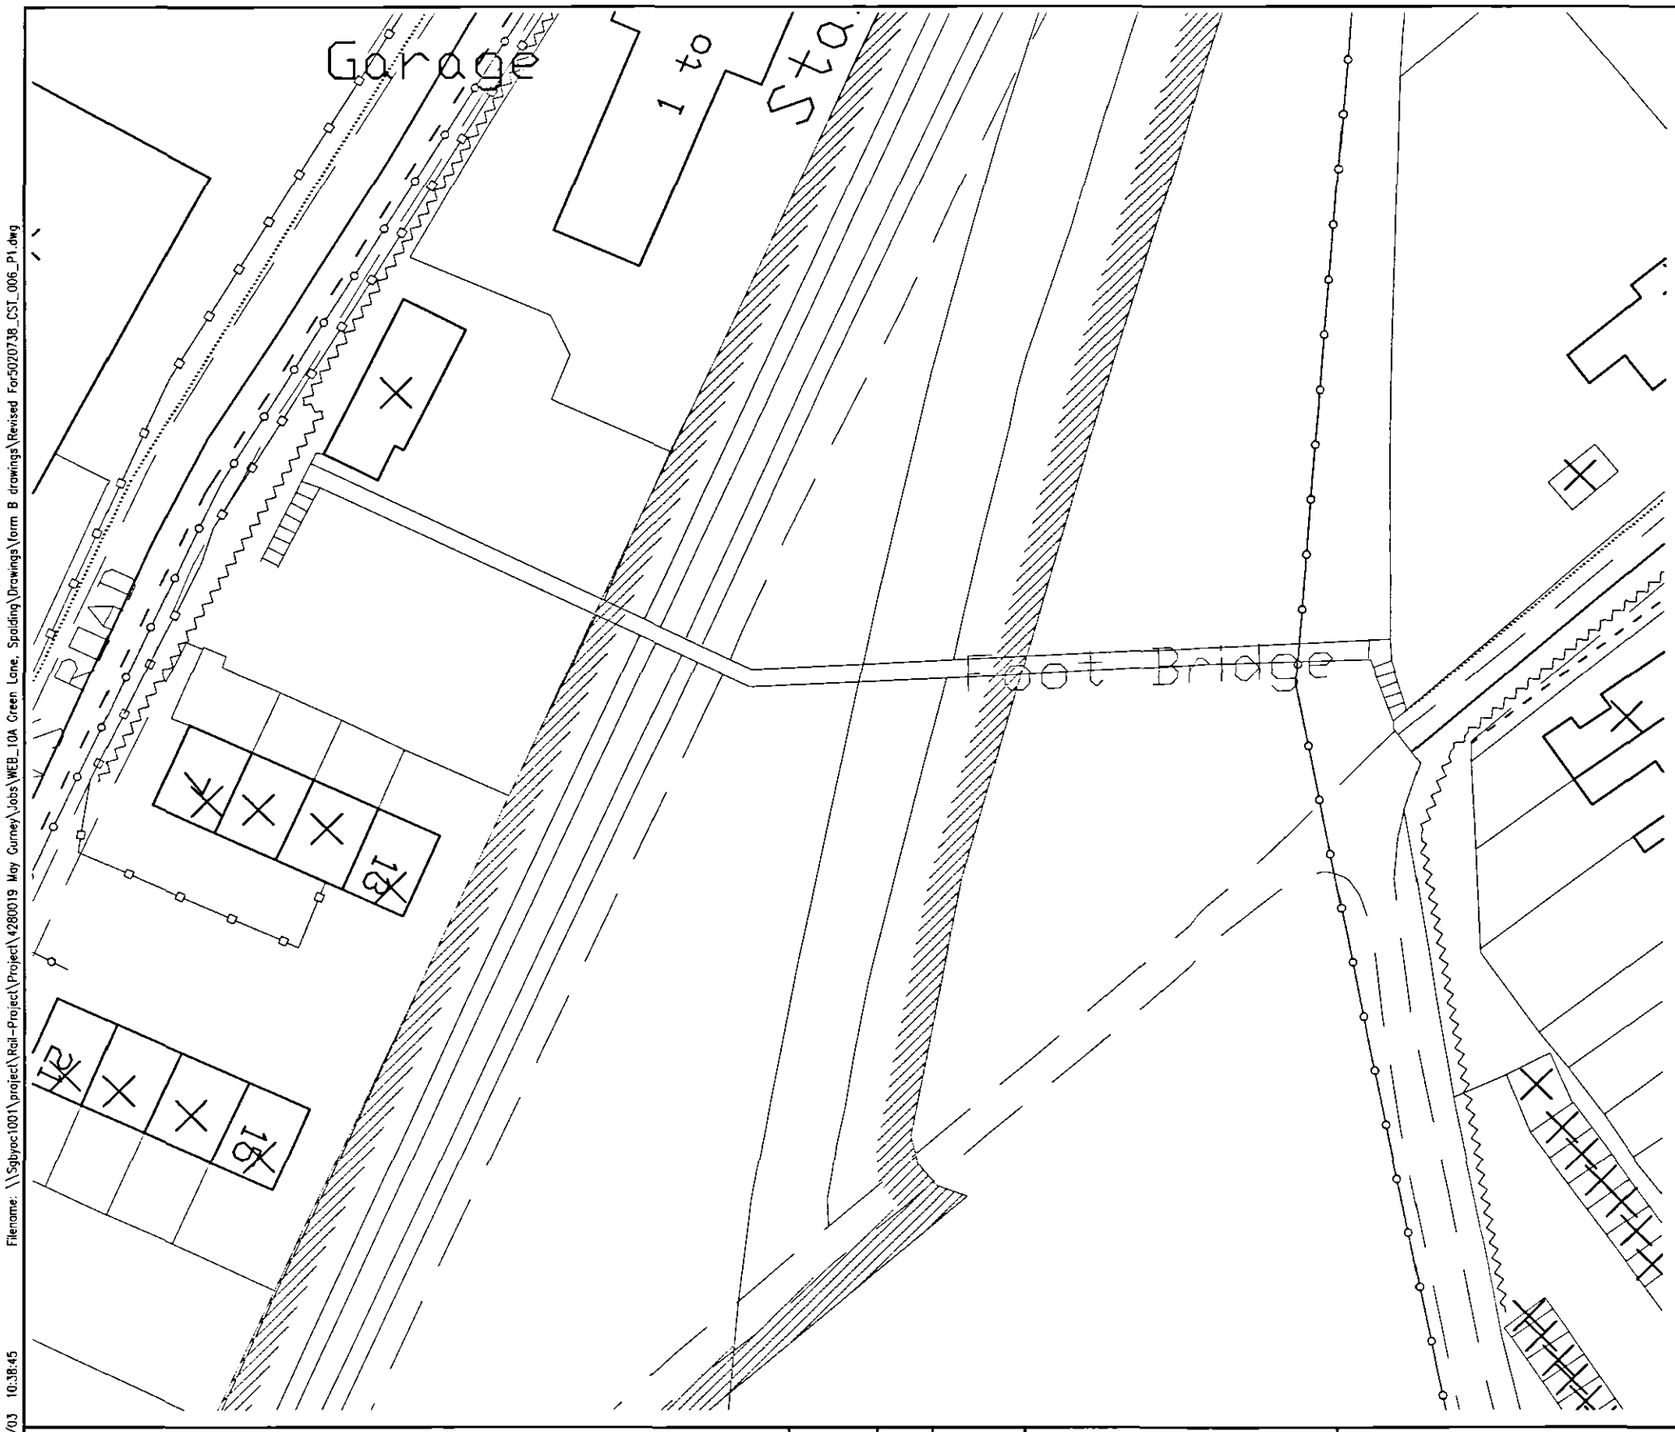


KEY TO SERVICES INVESTIGATED

	EAST MIDLANDS ELECTRICITY
NOT PRESENT	NATIONAL GRID
	TRANSCO
NOT PRESENT	BRITISH PIPELINE AGENCY
	ANGLIAN WATER - MAINS
	ANGLIAN WATER - SEWERS
	BT
NOT PRESENT	INFOLINES PUBLIC NETWORKS LTD
NOT PRESENT	CABLE AND WIRELESS
NOT PRESENT	EASYNET
NOT PRESENT	TELEWEST BROADBAND
NOT PRESENT	GLOBAL CROSSING (UK) LTD
NOT PRESENT	ORANGE PCS
NOT PRESENT	ENERGIS
NOT PRESENT	ntl:
NOT PRESENT	YOUR COMMUNICATIONS
	NETWORK RAIL BOUNDARY

SHDC
PLANNING & DEVELOPMENT
2 2 OCT 2003
Ref. 1008/03

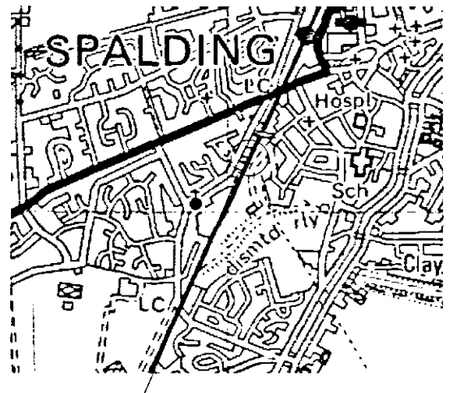

LOCATION OF FOOTBRIDGE WEB10A

NOTES

1. THIS DRAWING CONTAINS MAP DATA LICENSED FROM ORDNANCE SURVEY. CROWN COPYRIGHT 2001. LICENCE NUMBER 01000210268.
2. THE POSITION OF ANY APPARATUS SHOWN ON THIS PLAN IS FOR GUIDANCE ONLY. THE EXACT LOCATION OF ANY BURIED SERVICES SHOULD BE CONFIRMED ON SITE BY MAKING HAND DUG TRIAL HOLES OR SIMILAR, PRIOR TO COMMENCING WORK.

Drawn	CEO	15.09.03	FOR INFORMATION
Checked	PLA	15.09.03	
Authorised	JCB	15.09.03	
	By	Date	Purpose of Issue / Description

Client: Network Rail — May Gurney — STRUCTURES PARTNERSHIP

Project: WERRINGTON BRANCH LINE WEB/10A
GREEN LANE F/B AT 92m 1144yds
STEELWORK HOLDING REPAIRS

Title: STATUTORY UNDERTAKERS AND NETWORK RAIL BOUNDARY PLAN

ATKINS
Holgate Villa, 22 Holgate Road
York, YO24 4AB
Tel. +44 (0)1904 524700
Fax. +44 (0)1904 524703

Drawing Status: INFORMATION
Scale: N.T.S
Drawing Number: 5020738 / CST / 006
Revision: P1

Filename: \\Sgbyoc1001\project\Rail-Project\Project\4280019 May Gurney\Jobs\WEB_10A Green Lane, Spalding\Drawings\form B drawings\Revised For5020738_CST_006_P1.dwg
Date: 16/10/03 10:38:45
User: aske6912