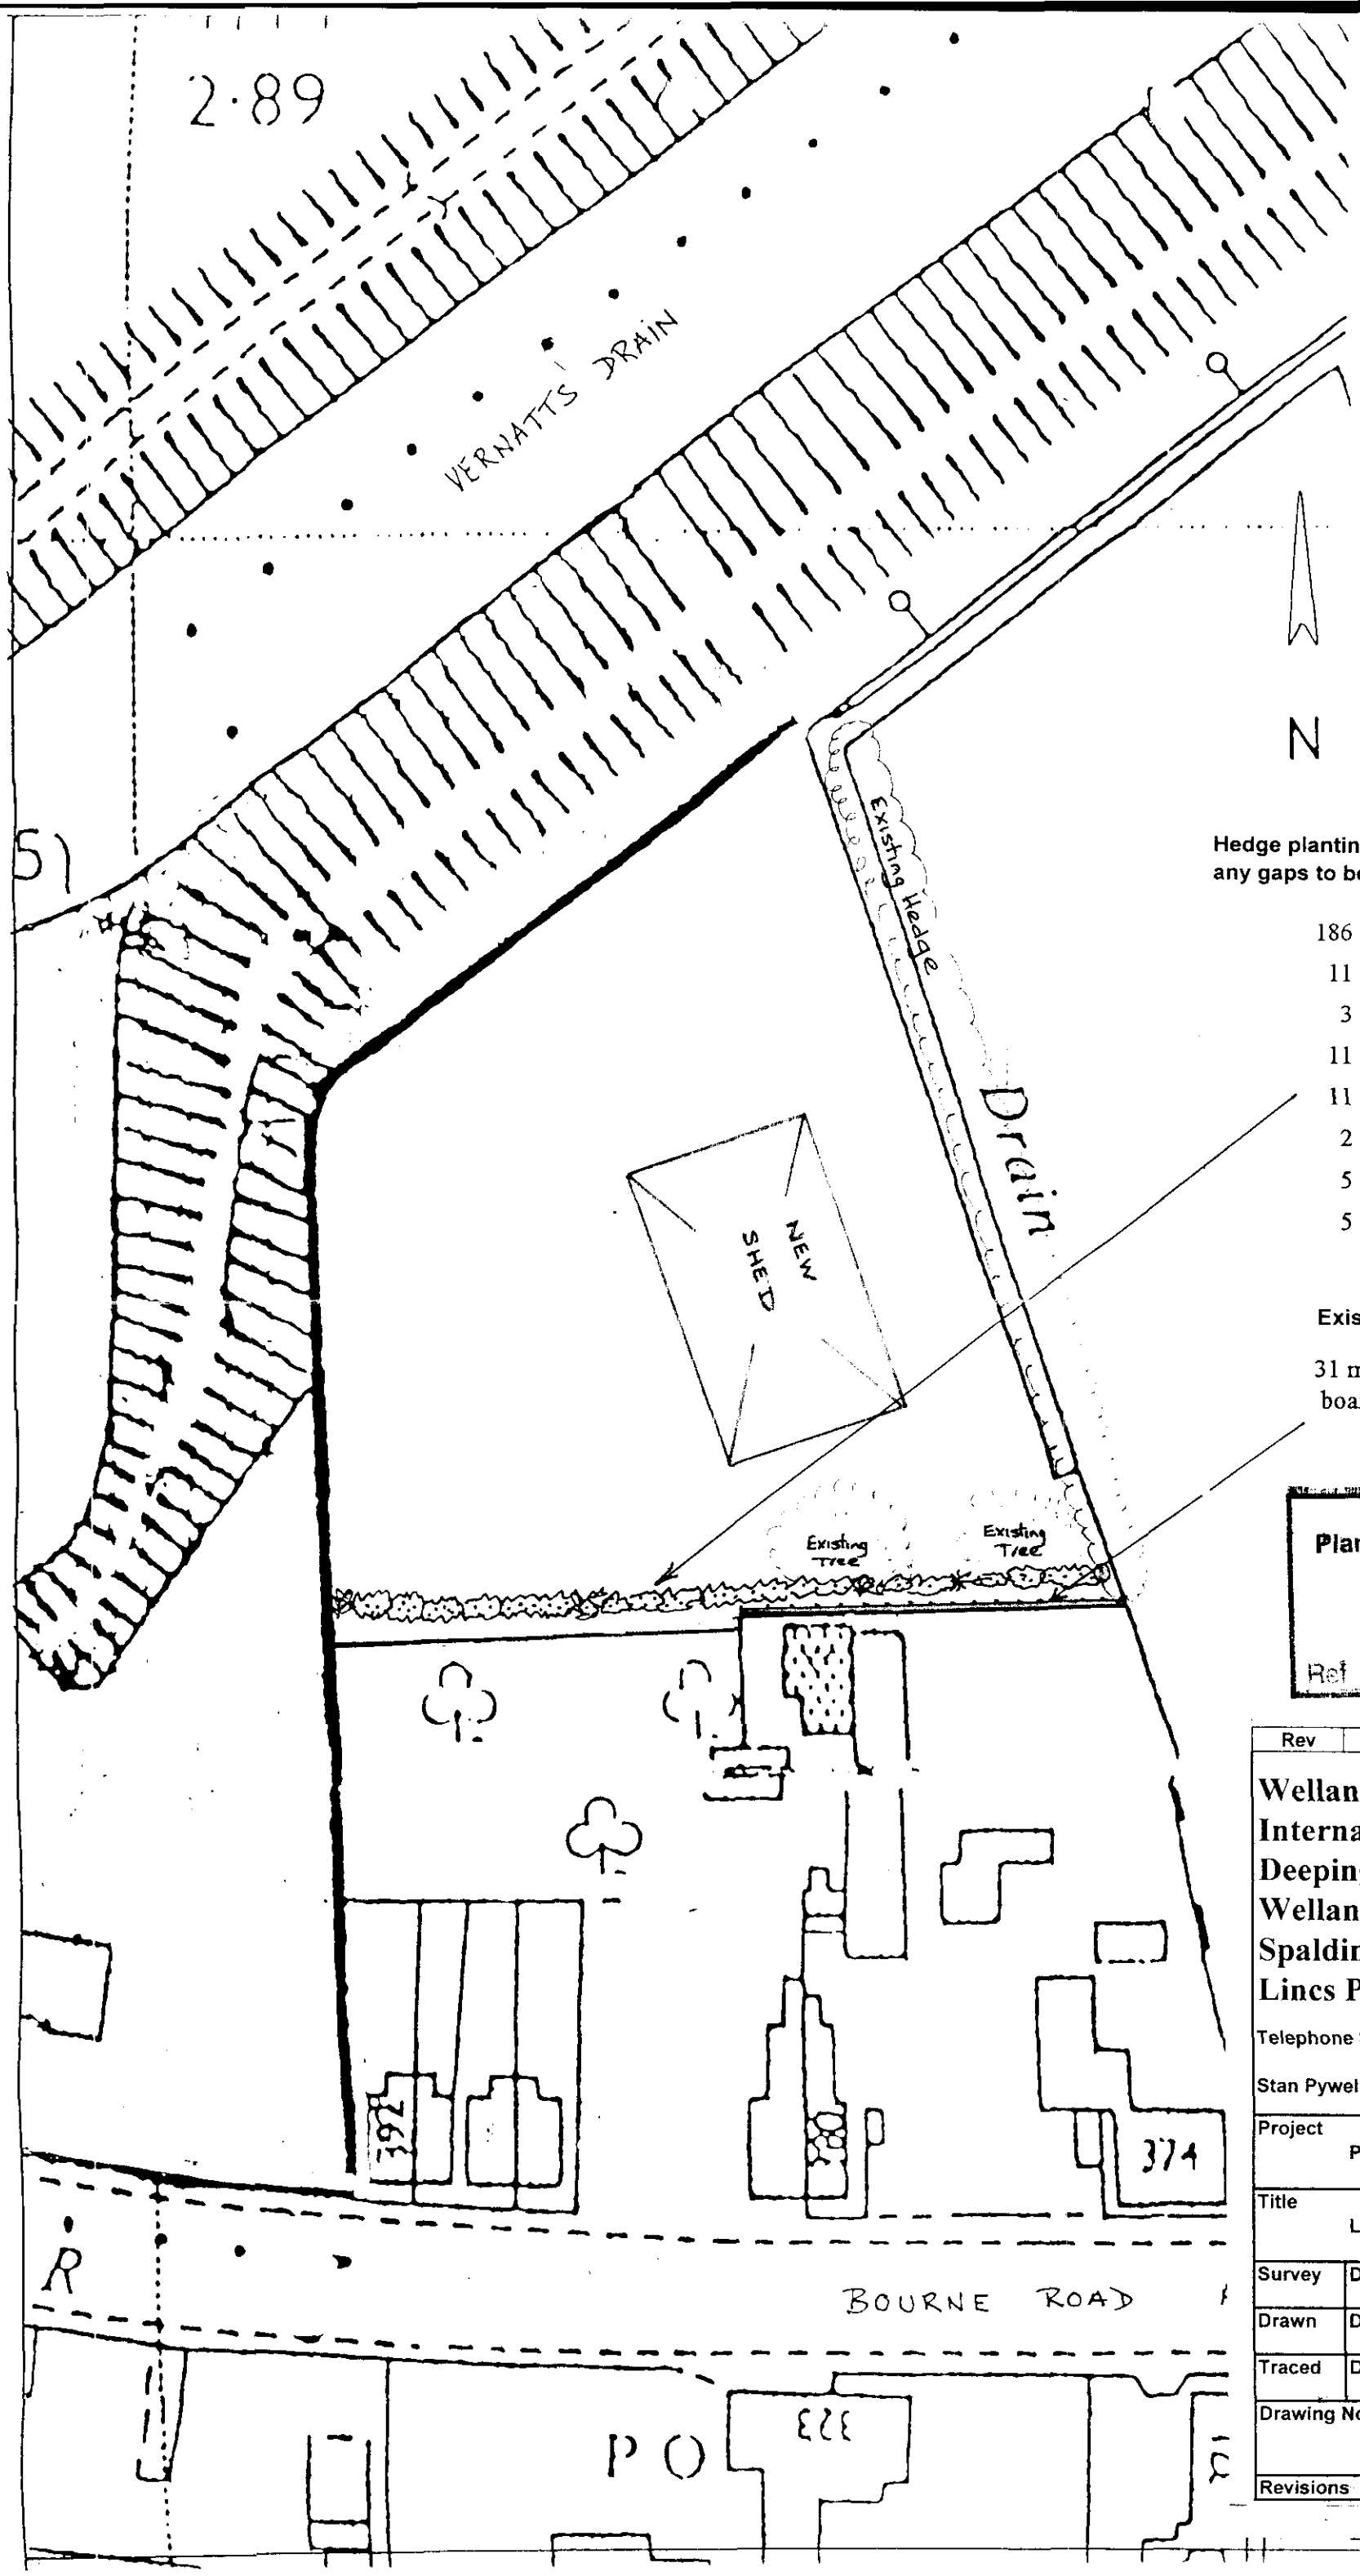


Hedge planting scheme undertaken in 1999 any gaps to be filled winter/spring 2002/2003

186	Hawthorne
11	Common Dogwood
3	Alder Buckthorne
11	Blackthorne
11	Common Hazel
2	Goat Willow
5	Wild Rose
5	Guelder Rose

Existing Fence

31 metres of 1.8 metre high close boarded fence

SHDC
Planning & Development
- 6 SEP 2002
1004/02
Ref

Rev	Date	Amendment	By

Welland and Deepings Internal Drainage Board
Deeping House
Welland Terrace
Spalding
Lincs PE11 2TD

Telephone Spalding (01775) 725861

Stan Pywell - Engineer to the Board

Project: Pode Hole Vehicle Shed

Title: Landscaping details

Survey	Date	Scales
Drawn	Date Sep-02	1:500
Traced	Date	

Drawing No. PH-land1

Revisions