
Site between 17-21 Winsover Road,and Short Street

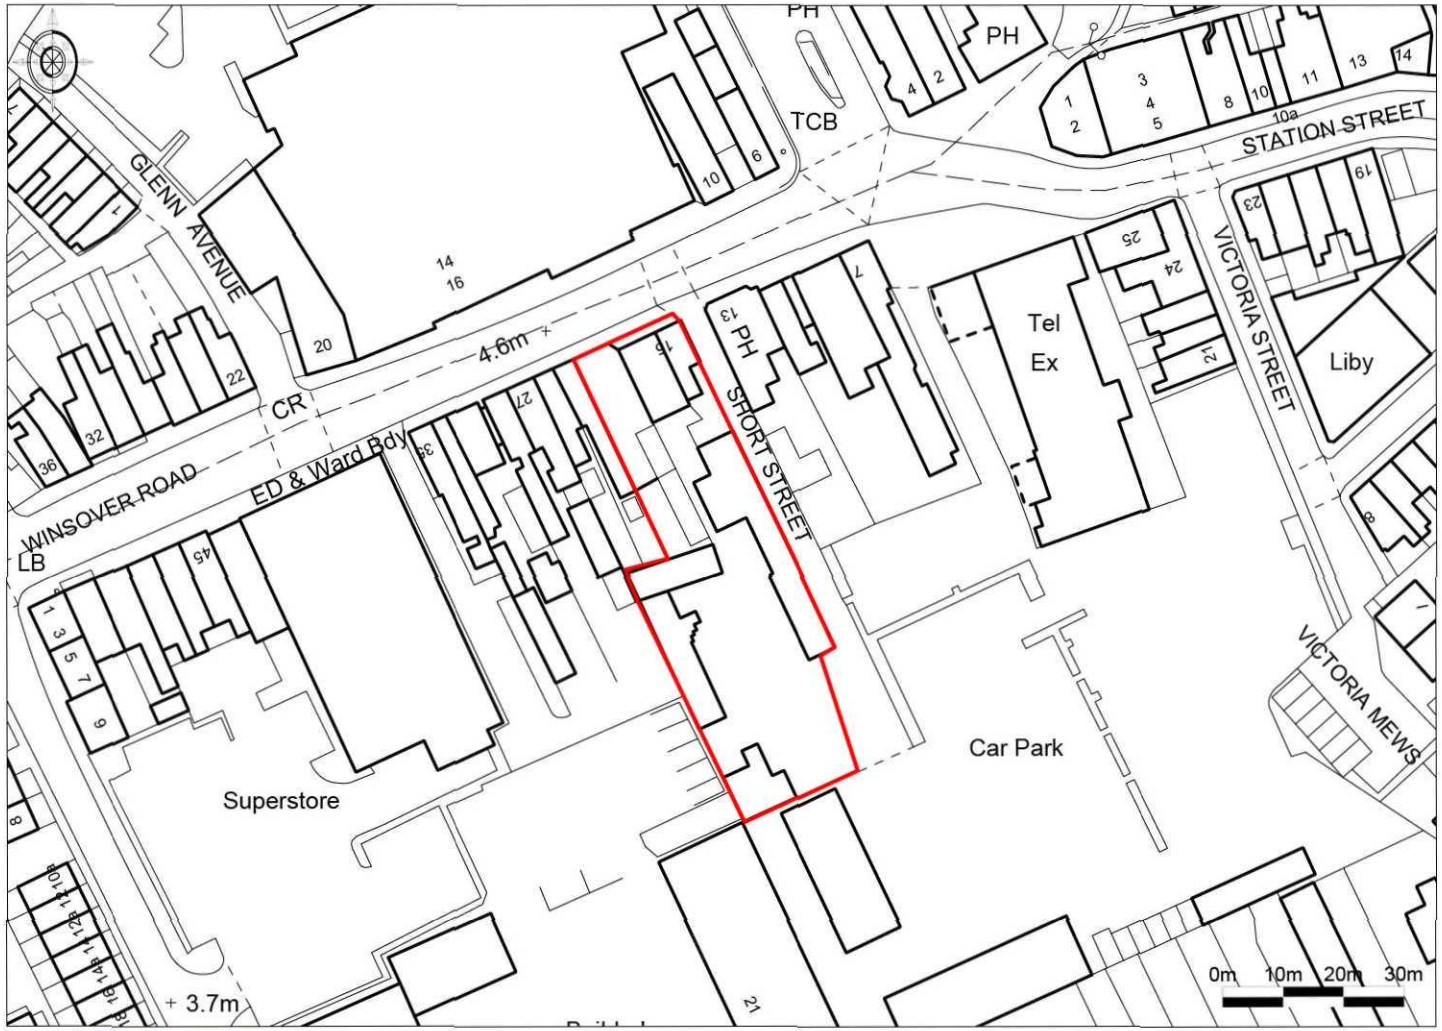

Enabled by Ordnance Survey © Crown Copyright 2009. All rights reserved. Licence number 100020449. Plotted Scale - 1:1250

Site plan

matrix planning