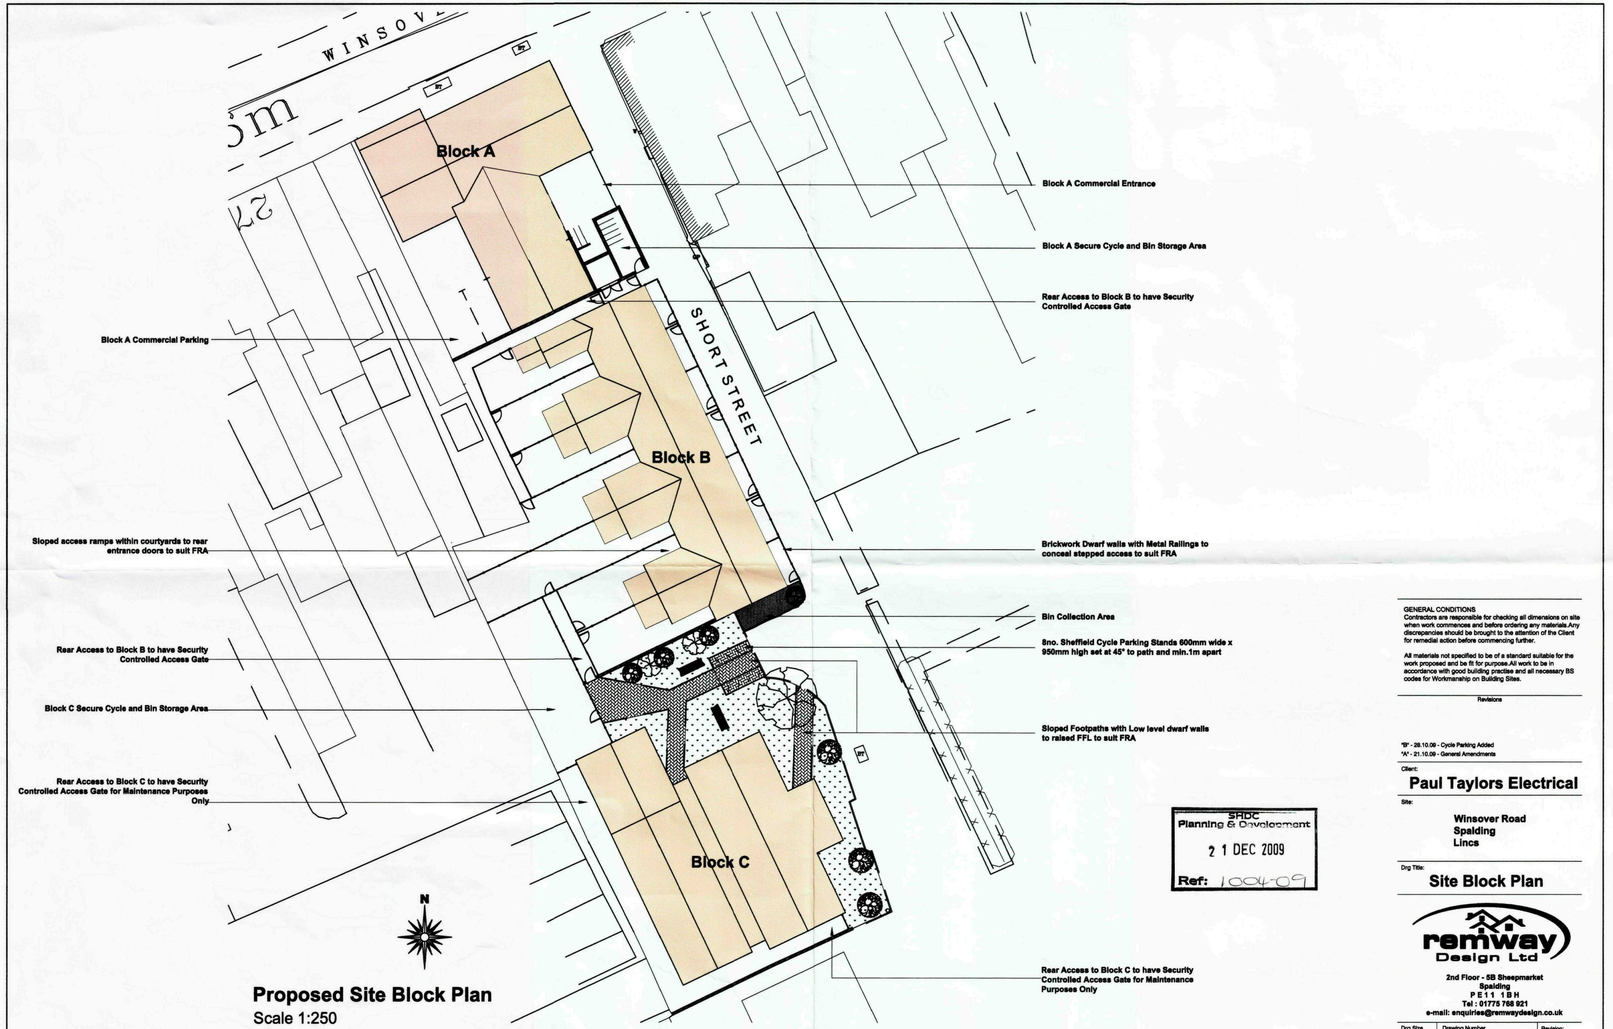


Proposed Site Block Plan

Scale 1:250

SHDC
Planning & Development
21 DEC 2009
Ref: 1004-09

PLEASE NOTE:
Due to areas of the structure being covered, unexposed or otherwise inaccessible the notes / specifications of existing materials are subject to confirmation of site when it is feasible to expose the relevant areas of construction.

GENERAL CONDITIONS
Contractors are responsible for checking all dimensions on site when work commences and before ordering any materials.Any discrepancies should be brought to the attention of the Client for remedial action before commencing further.

All materials not specified to be of a standard suitable for the work proposed and be fit for purpose.All work to be in accordance with good building practise and all necessary BS codes for Workmanship on Building Sites.

Revisions

"B" - 28.10.09 - Cycle Parking Added
"A" - 21.10.09 - General Amendments

Client:
Paul Taylors Electrical

Site:
Winsover Road
Spalding
Lincs

Drg Title:
Site Block Plan

remway Design Ltd
2nd Floor - 8B Sheepmarket
Spalding
PE11 1BH
Tel : 01775 768 921
e-mail: enquiries@remwaydesign.co.uk

Drg Size	Drawing Number	Revision:
A2	1346-42	"B"