

Trough Illuminated Signage
Non illuminated "CAFFE NERO" pegged off fret cut perspex letters with copper vinyl keyline.
Aluminium fascia panel to be coated blue BS4800 20E51 with strapline in black with moulded architrave to edges. Refer to Specialist contractors drawing for more details.

Trough lighting
refer to signage contractor for details

Illuminated Fascia Sign
Internally Illuminated via LED's Aluminium fabricated fascia panel. Fascia panel to be coated blue BS4800 20E51 with strapline in black. With moulded architrave to edges "CAFFE NERO" to be rim faced build-up descaled stainless steel with 35mm returns, painted copper. Refer to Specialist contractors drawing for more details.

Illuminated Fascia Sign
Internally Illuminated via LED's Aluminium fabricated fascia panel. Fascia panel to be coated blue BS4800 20E51 with strapline in black. With moulded architrave to edges "CAFFE NERO" to be rim faced build-up descaled stainless steel with 35mm returns, painted copper. Refer to Specialist contractors drawing for more details.



Window Graphic
Food & News 28

Trough lighting
refer to signage contractor for details

Window Manifestations
Black vinyl text with copper key line decals applied to the inner face of glass. Clear film applied to the back to help prevent "picking" Refer to Stylo Graphics for details

1150

New Entrance Door

New awning box
Recessed within signage panel. Refer to specialist contractors drawings for details.



Window Manifestations
Black vinyl text with copper key line decals applied to the inner face of glass. Clear film applied to the back to help prevent "picking" Refer to Stylo Graphics for details

Shopfront Side View 1:100 @ A3

Shopfront Front View 1:100 @ A3

bedrock

Bedrock Design Consultants Ltd
2nd Floor, 39 Gold Street, Northampton,
NN1 1RA
T 01604 250002
F 01604 250003
info@bedrockdesign.co.uk

Client	Caffe Nero	Scale	1:100@A3	Drawn by	RW	Date	30/08/2017
Project	Spalding	Drawing N°	CN810 - 601	Revision	E		
Description	Proposed Shopfront	This drawing is the copyright of Bedrock Design Consultants Ltd. This drawing cannot be copied, reproduced, retained or disclosed to any unauthorised person without prior permission in writing from the designer.					

Rev N°	Description	Drawn by	Date
A	-New entrance revised to single door	RW	7.9.17
B	-External seating layout revised	RW	12.9.17
C	-2nd. external barriers added	RW	14.9.17
D	-Signage revised as per landlords request	RW	14.9.17
E	-Window graphic	RW	20.9.17

Rev N°	Description	Drawn by	Date
A	-New entrance revised to single door	RW	7.9.17
B	-External seating layout revised	RW	12.9.17
C	-2nd. external barriers added	RW	14.9.17
D	-Signage revised as per landlords request	RW	14.9.17
E	-Window graphic	RW	20.9.17

Drawing Status		
Status	Approved by	Date
Cost approved	LK	08.09.17


Notes
This drawing represents a performance guide upon which the contractor/subcontractor must base his/her working drawings & details. Include all necessary tolerances prior to manufacture and installation.

Contractor to must undertake a full survey of the area to establish all dimensions & ensure accurate setting out.
Advise on suitability of all details shown to ensure structural stability, ease and economy of construction
Refer to digital master artwork in regard to all graphic work shown

CDM Regulations 2015
The principal designer as defined under CDM 2015 must be consulted before any action is taken as a result of the use of this drawing for any purpose, unless confirmed expressly in writing by Bedrock that we hold that duty.

Non illuminated "CAFFE NERO" pegged off fret cut
perspex letters with copper vinyl keyline.
Aluminium fascia panel to be coated blue BS4800 20E51
with strapline in black with moulded architrave to edges.
Refer to Specialist contractors drawing for more details.

Illuminated Fascia Sign
Internally Illuminated via LED's Aluminium fabricated fascia panel. Fascia panel to be coated blue BS4800 20E51 with strapline in black. With moulded architrave to edges"CAFFE NERO" to be rim faced build-up descaled stainless steel with 35mm returns, painted copper.
Refer to Specialist contractors drawing for more details.

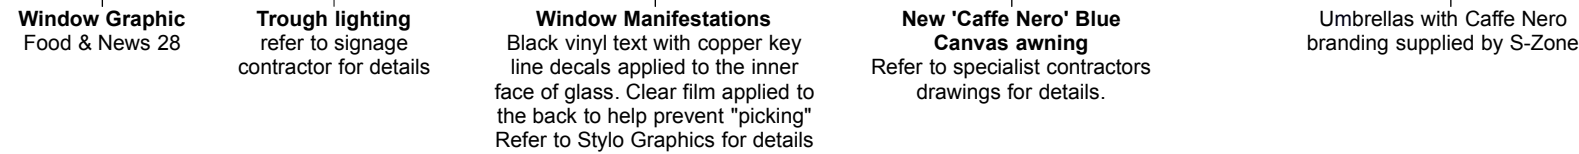

Shopfront Front View 1:100 @ A3

Internally Illuminated via LED's Aluminium fabricated fascia panel. Fascia panel to be coated blue BS4800 20E51 with strapline in black. With moulded architrave to edges "CAFFE NERO" to be rim faced build-up descaled stainless steel with 35mm returns, painted copper. Refer to Specialist contractors drawing for more details.



Client Caffe Nero	Scale 1:100@A3	Drawn by RW	Date 30/08/2017	Rev N°	Description	Drawn by	Date	Drawing Status			Notes This drawing represents a performance guide upon which the contractor/subcontractor must base his/her working drawings & details. Include all necessary tolerances prior to manufacture and installation.	Contractor to must undertake a full survey of the area to establish all dimensions & ensure accurate setting out. Advise on suitability of all details shown to ensure structural stability, ease and economy of construction Refer to digital master artwork in regard to all graphic work shown	CDM Regulations 2015 The principal designer as defined under CDM 2015 must be consulted before any action is taken as a result of the use of this drawing for any purpose, unless confirmed expressly in writing by Bedrock that we hold that duty.
Project Spalding	Drawing N° CN810 - 602	Revision E		A	*New entrance revised to single door *External seating layout revised	RW	7.9.17	Status Cost approved	Approved by LK	Date 08.09.17			
				B	*2no. external barriers added	RW	12.9.17						
				C	*Signage revised as per landlords request *Window graphic	RW	14.9.17						
				D	Trough illuminated signage on side elevation	RW	14.9.17						
				E	Side entrance door dims revised	RW	20.9.17						
Description Proposed Shopfront				This drawing is the copyright of Bedrock Design Consultants Ltd. This drawing cannot be copied, reproduced, retained or disclosed to any unauthorised person without prior permission in writing from the designer.									