



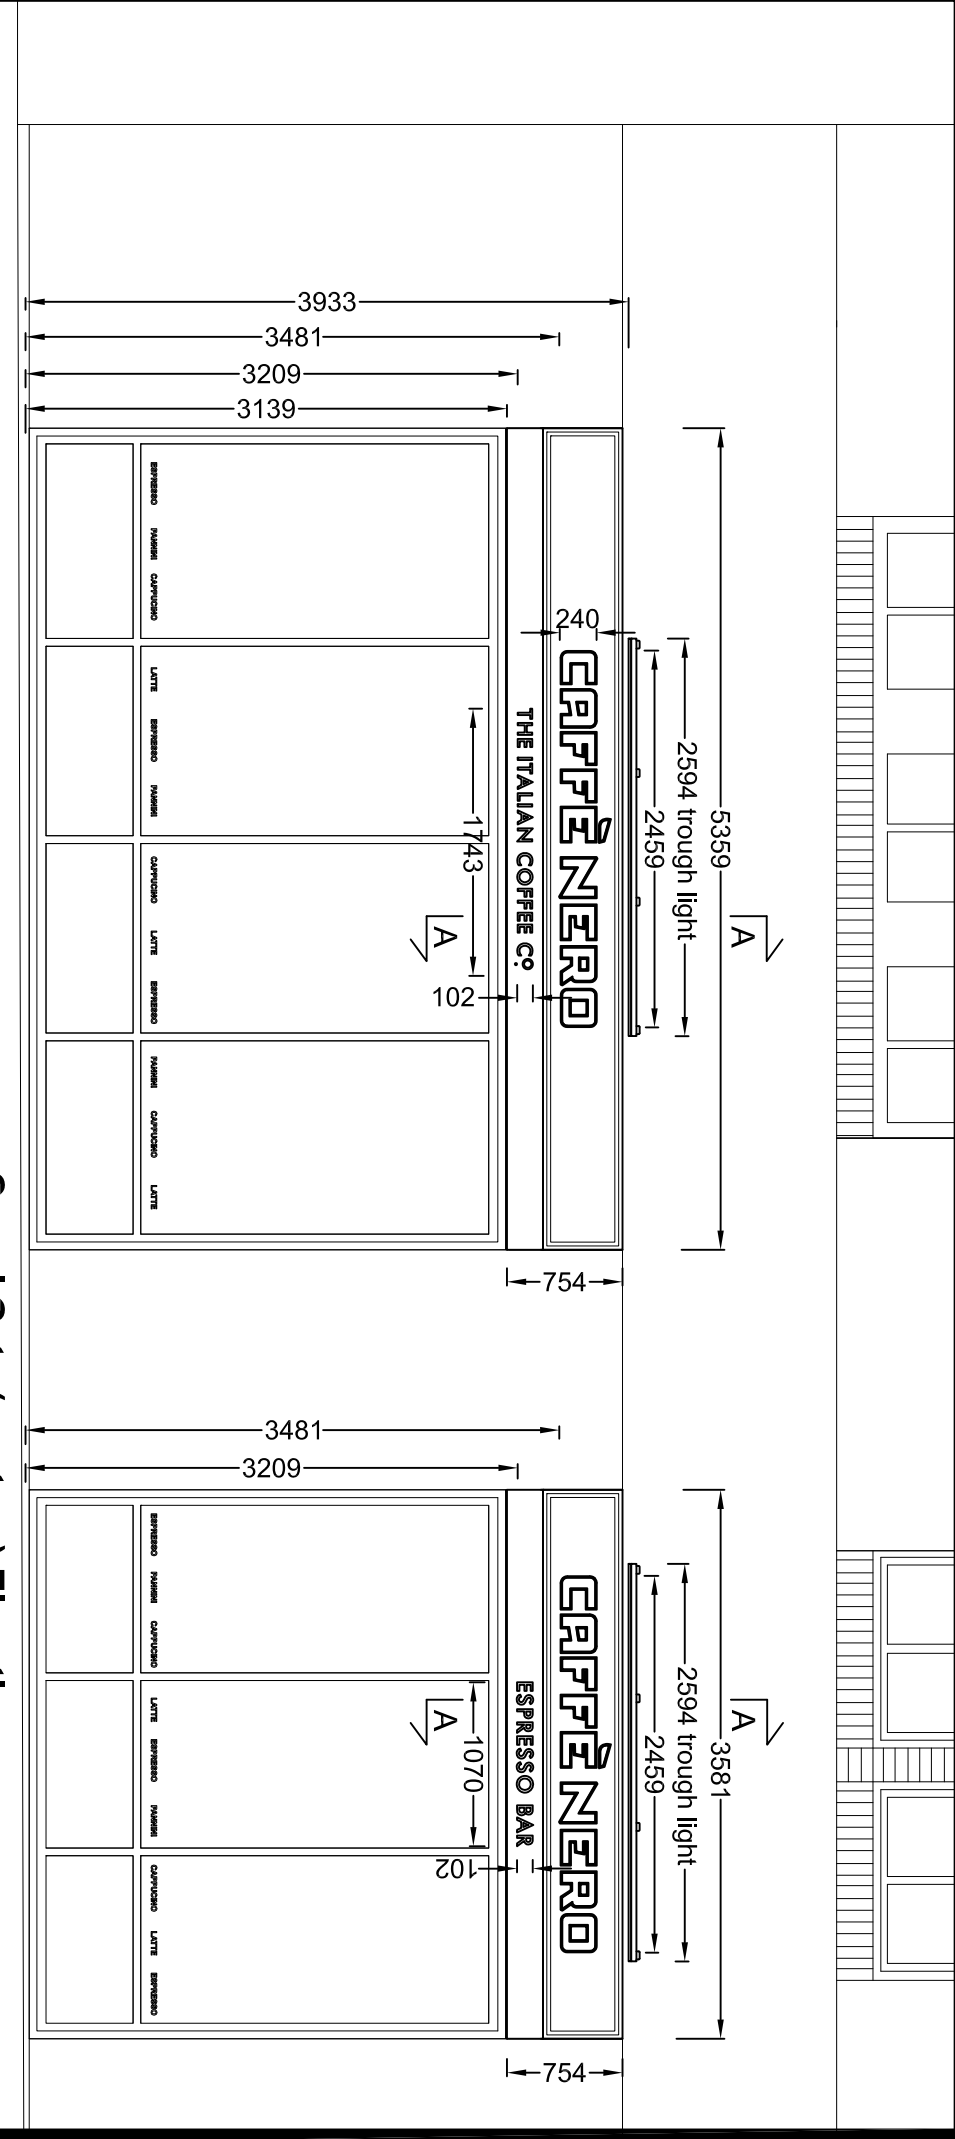


Camel Gate (western) Elevation
Scale 1:50

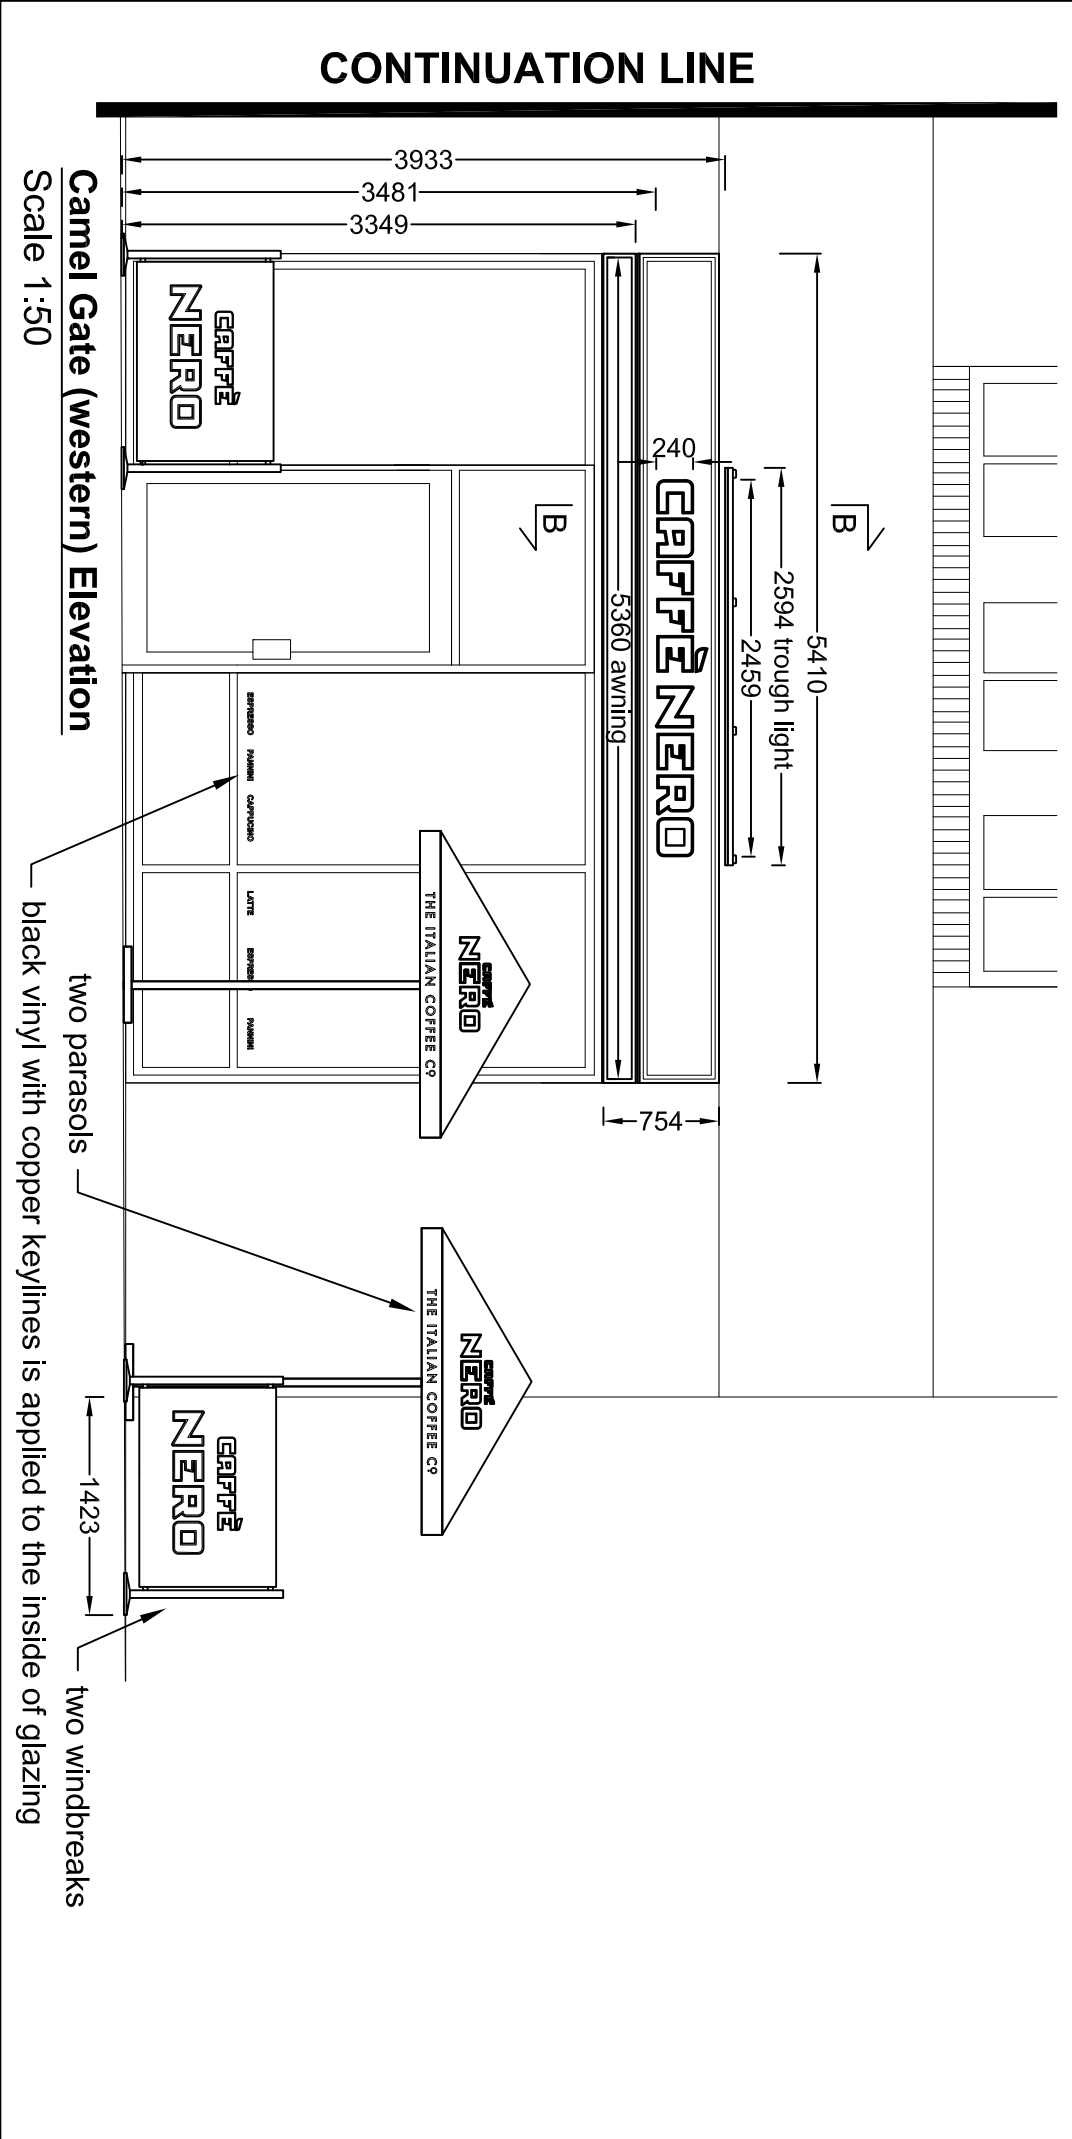

CONTINUATION LINE

CONTINUATION LINE

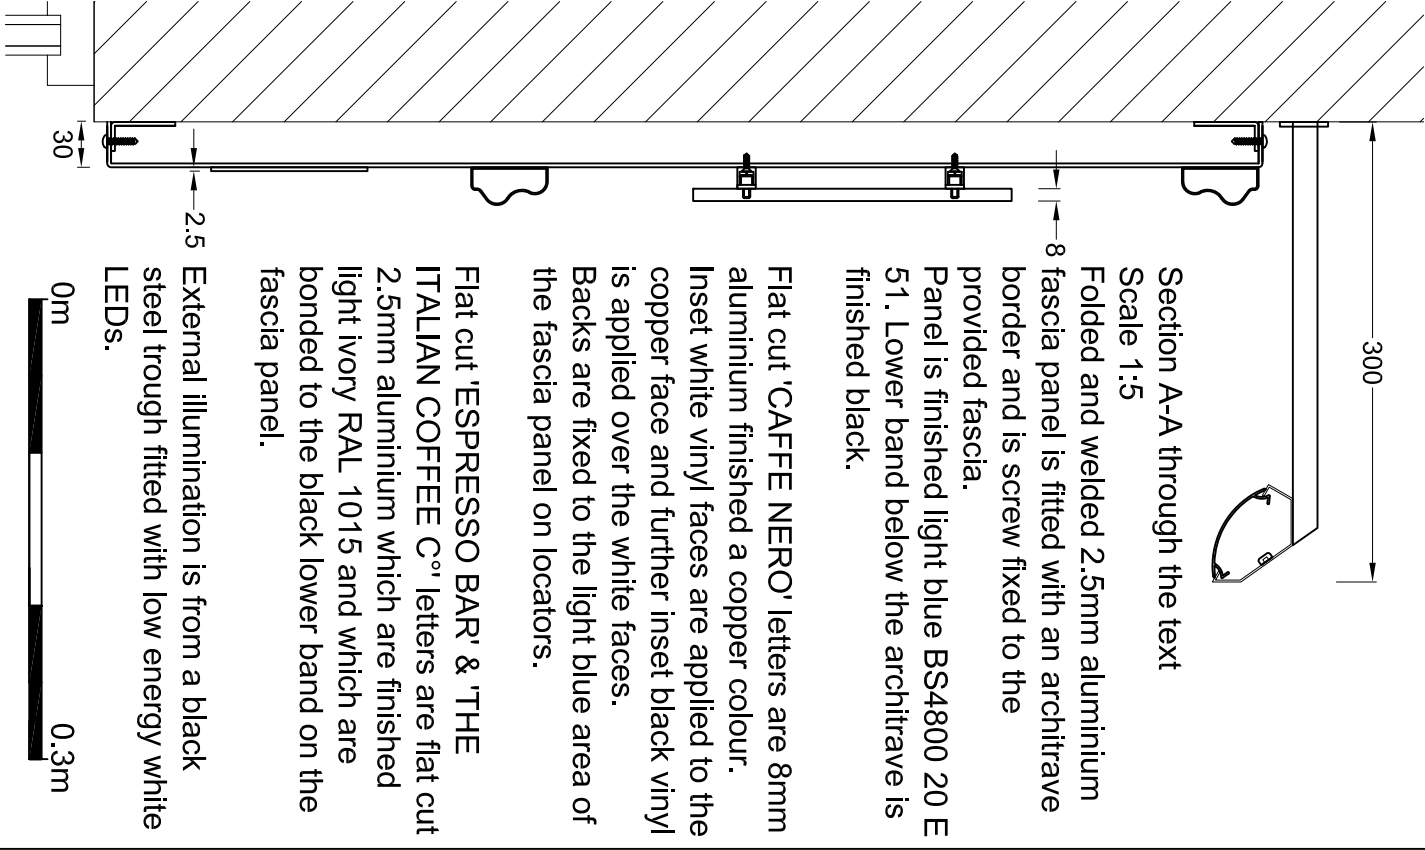


Section A-A through the text
Scale 1:5
Folded and welded 2.5mm aluminium
border and is screw fixed to the
provided fascia.
Panel is finished light blue BS4800 20 E
51. Lower band below the architrave is
finished black.

Flat cut 'CAFFÈ NERO' letters are 8mm
aluminium finished a copper colour.
Inset white vinyl faces are applied to the
copper face and further inset black vinyl
is applied over the white faces.
Backs are fixed to the light blue area of
the fascia panel on locators.

Flat cut 'ESPRESSO BAR' & 'THE
ITALIAN COFFEE C°' letters are flat cut
2.5mm aluminium which are finished
light ivory RAL 1015 and which are
bonded to the black lower band on the
fascia panel.

External illumination is from a black
steel trough fitted with low energy white
LEDs.

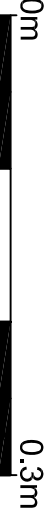

D	Fascia corrected	25/09/17
C	Trough light added	22/09/17
F	Fascia widths and heights added	17/10/17
E	Dimensions added	17/10/17

Client: Caffè Nero		Job No	
Address/job details		Drawn by	
Springfield Gardens Outlet Centre		Date	
Camel Gate		06/09/17	
Spalding		Drawing No	
PU12 6ET		Page 1 of 3	
Elevations		Rev	
		F	
Technical Signs		Scale	
Floor 1 - Unit 3		As specified (A3)	
Hille Business Centre			
132 St Albans Road			
Watford, Herts, WD24 4AE			
Tel: 01923 811999			
Fax: 01923 811998			
E-mail: info@technicalsigns.co.uk			

