



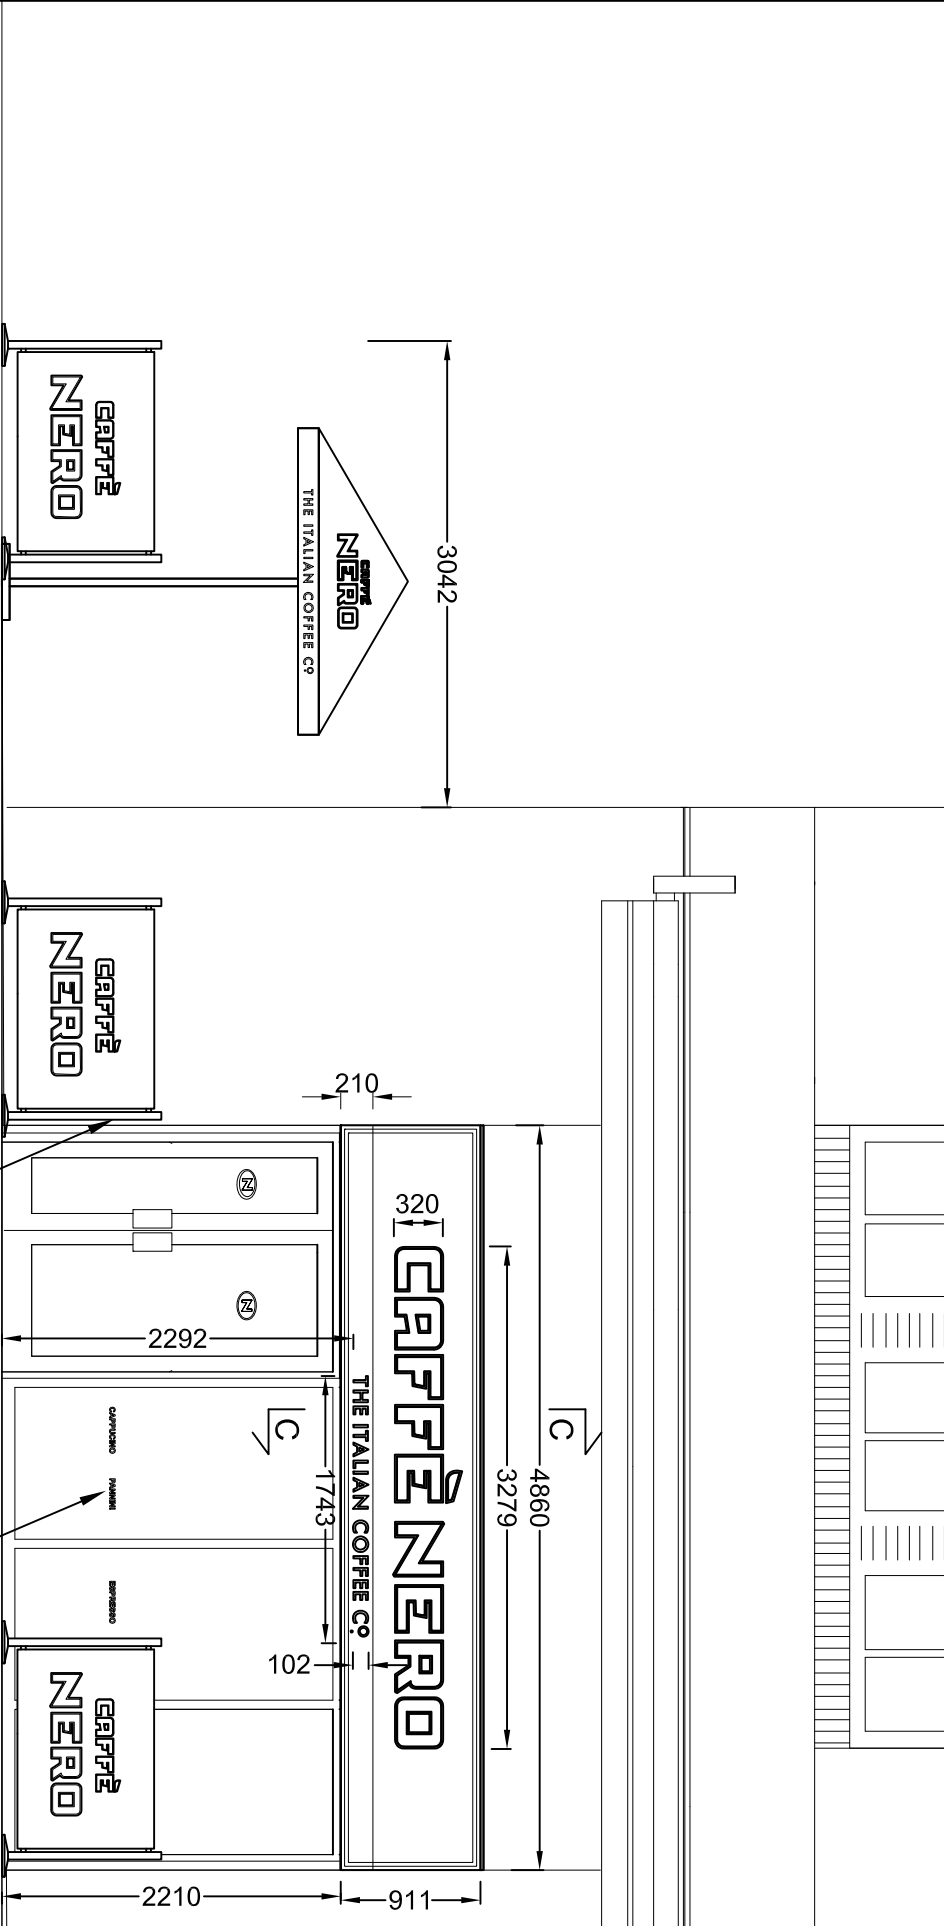

Southern Elevation

Scale 1:50

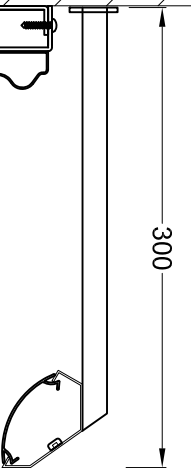

Section B-B through the text

Scale 1:5

Folded and welded 2.5mm aluminium fascia panel is fitted with an architrave border and is screw fixed to the provided fascia.



Panel is finished light blue BS4800 20 E 51. Bottom hat is finished black.

Flat cut 'CAFFE NERO' letters are 8mm aluminium finished a copper colour.

Inset white vinyl faces are applied to the copper faces and further inset black vinyl is applied over the white faces.

Backs are fixed to the fascia panel on locators.

External illumination is from a black steel trough fitted with low energy white LEDs.

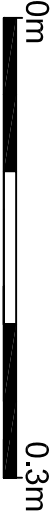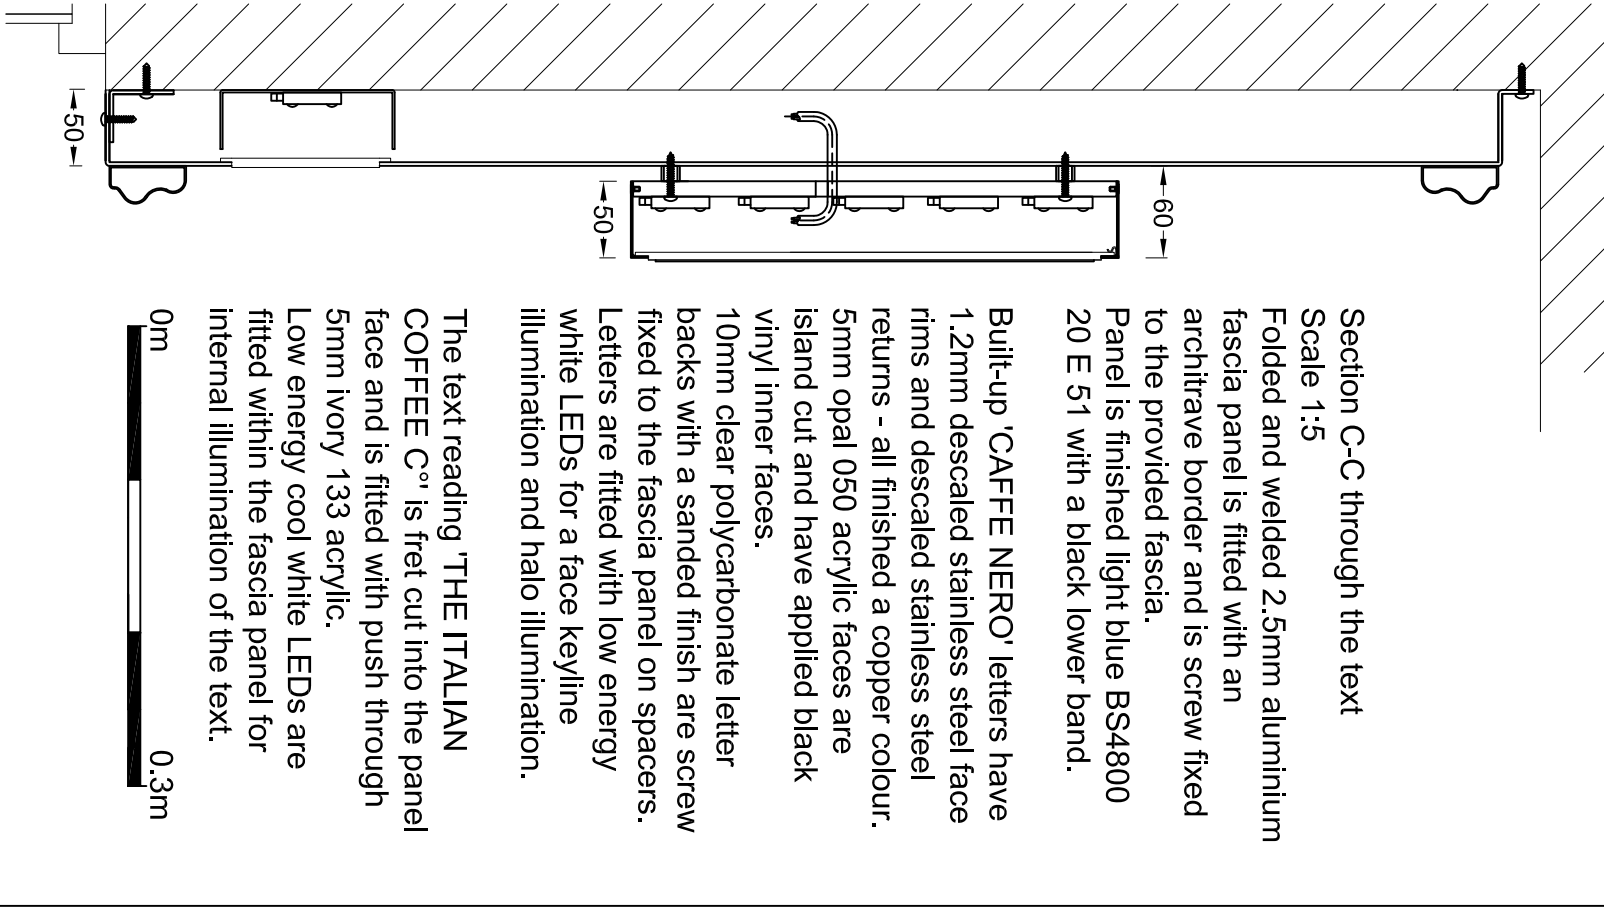

Section C-C through the text

Scale 1:5

Folded and welded 2.5mm aluminium fascia panel is fitted with an architrave border and is screw fixed to the provided fascia.

Panel is finished light blue BS4800 20 E 51 with a black lower band.


Built-up 'CAFFE NERO' letters have 1.2mm descaled stainless steel face rims and descaled stainless steel returns - all finished a copper colour. 5mm opal 050 acrylic faces are island cut and have applied black vinyl inner faces.

10mm clear polycarbonate letter backs with a sanded finish are screw fixed to the fascia panel on spacers.

Letters are fitted with low energy white LEDs for a face keyline illumination and halo illumination.

The text reading 'THE ITALIAN COFFEE C°' is fret cut into the panel face and is fitted with push through 5mm ivory 133 acrylic.

Low energy cool white LEDs are fitted within the fascia panel for internal illumination of the text.

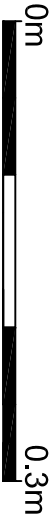

Client: Caffè Nero			
Address/Job details			
Springfield Gardens Outlet Centre			
Carnel Gate			
Spalding			
PU12 6ET			
Specifications			
Job No		Date	
Drawn by		06/09/17	
DN		Rev	
Scale		As specified (A3)	
Page 2 of 3		E	

Technical Signs

Floor 1 - Unit 3

Hille Business Centre

132 St Albans Road

Watford, Herts, WD24 4AE

Tel: 01923 811999

Fax: 01923 811998

E-mail: info@technicalsigns.co.uk