
Conventional face fixing of plaque with security screws - not to scale

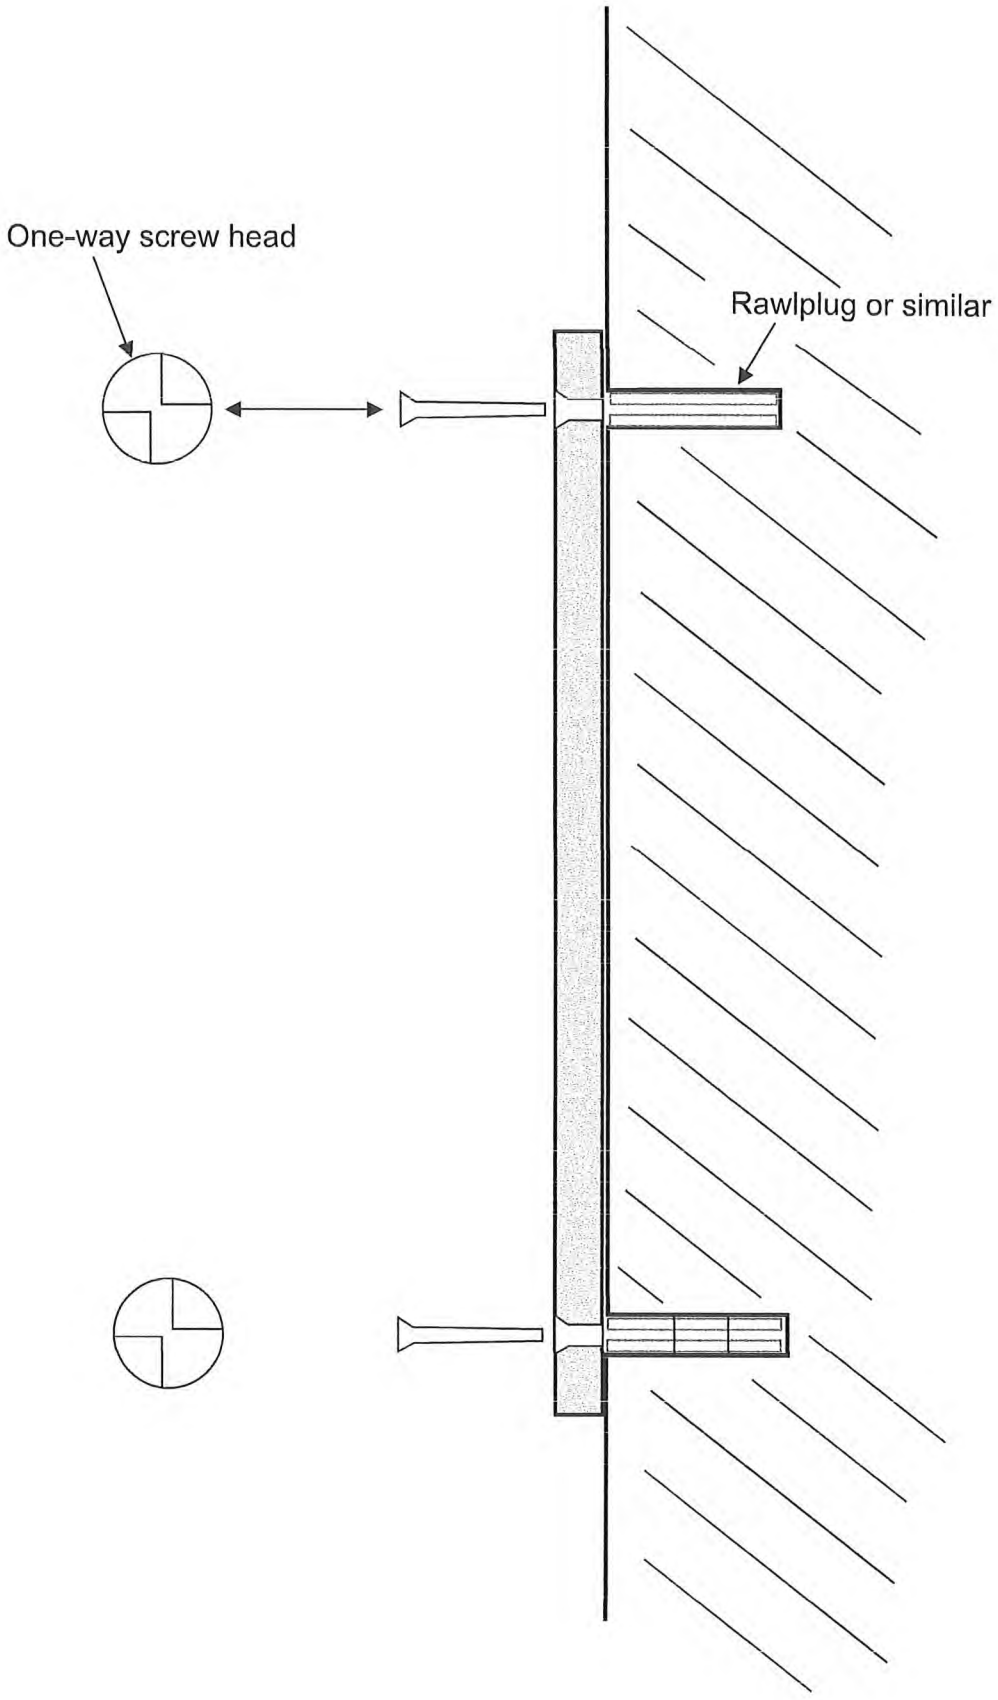

If you have a plaque fixing problem, please ring
Leander Architectural - Buxton, Derbyshire & Llanrhaeadr-ym-Mochnant, Powys
01298-814941 (Buxton) or 01691-780078 (Powys)