

DO NOT SCALE THIS DRAWING

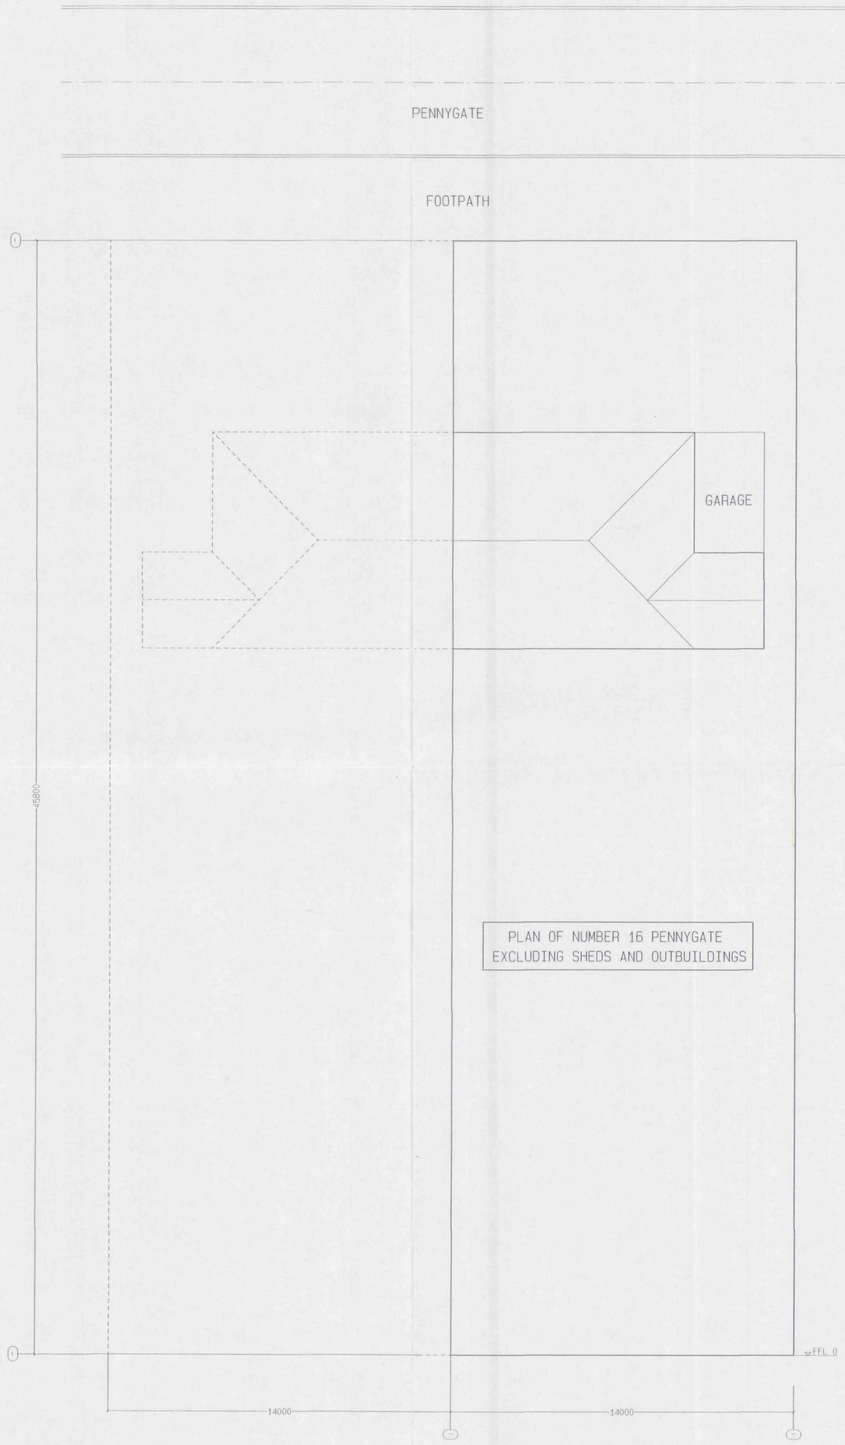

PLAN OF NUMBER 16 PENNYGATE
EXCLUDING SHEDS AND OUTBUILDINGS

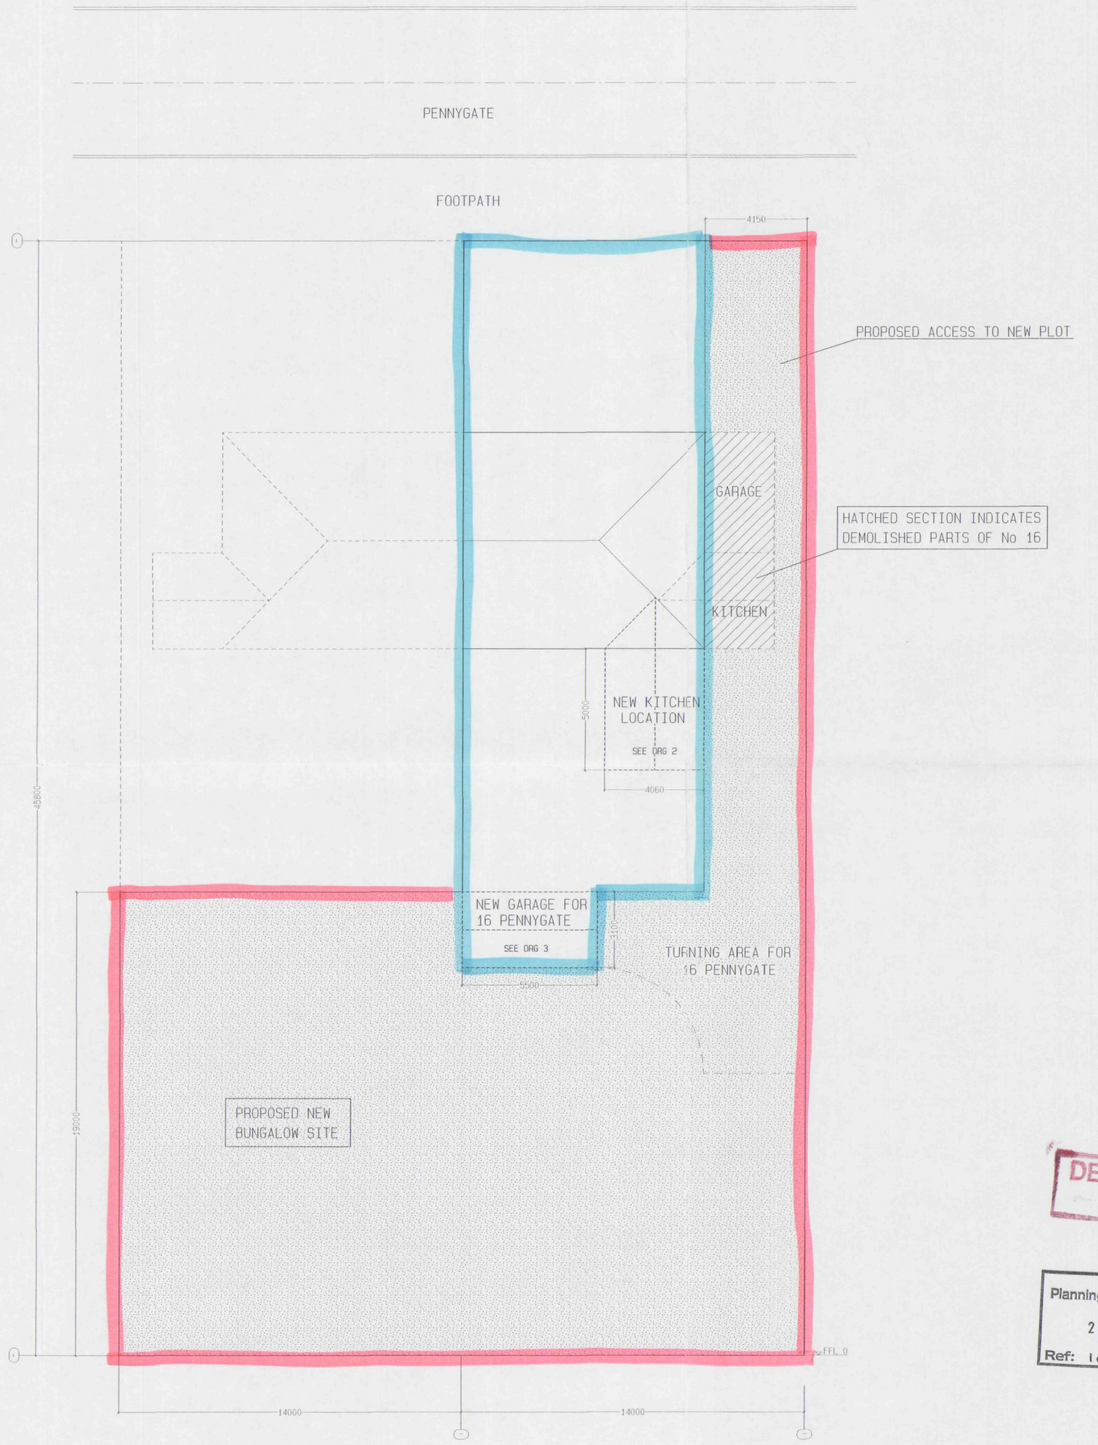

DETERMINED PLAN

SHDC
Planning & Development
23 JUL 2004
Ref: 1006/04

				BY GJS	SCALE	1: 125	PROJECT: SITEPLAN
				DATE 29.06.04			SITE: 16 PENNYGATE
				CHKD			
	REVISIONS	BY	DATE	DATE			DRG. No. 16PG/1