

DO NOT SCALE THIS DRAWING

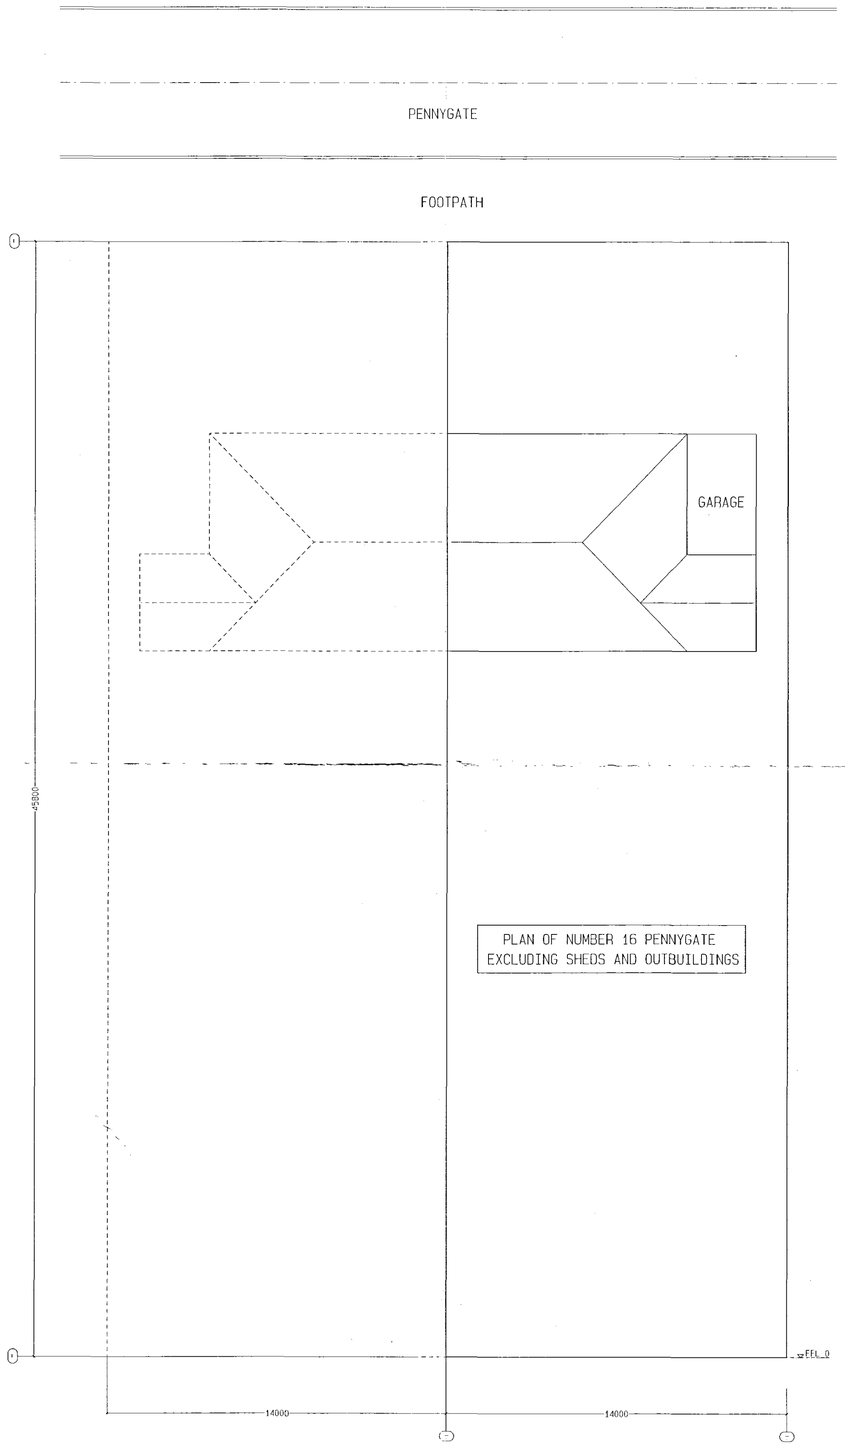

PLAN OF NUMBER 16 PENNYGATE
EXCLUDING SHEDS AND OUTBUILDINGS

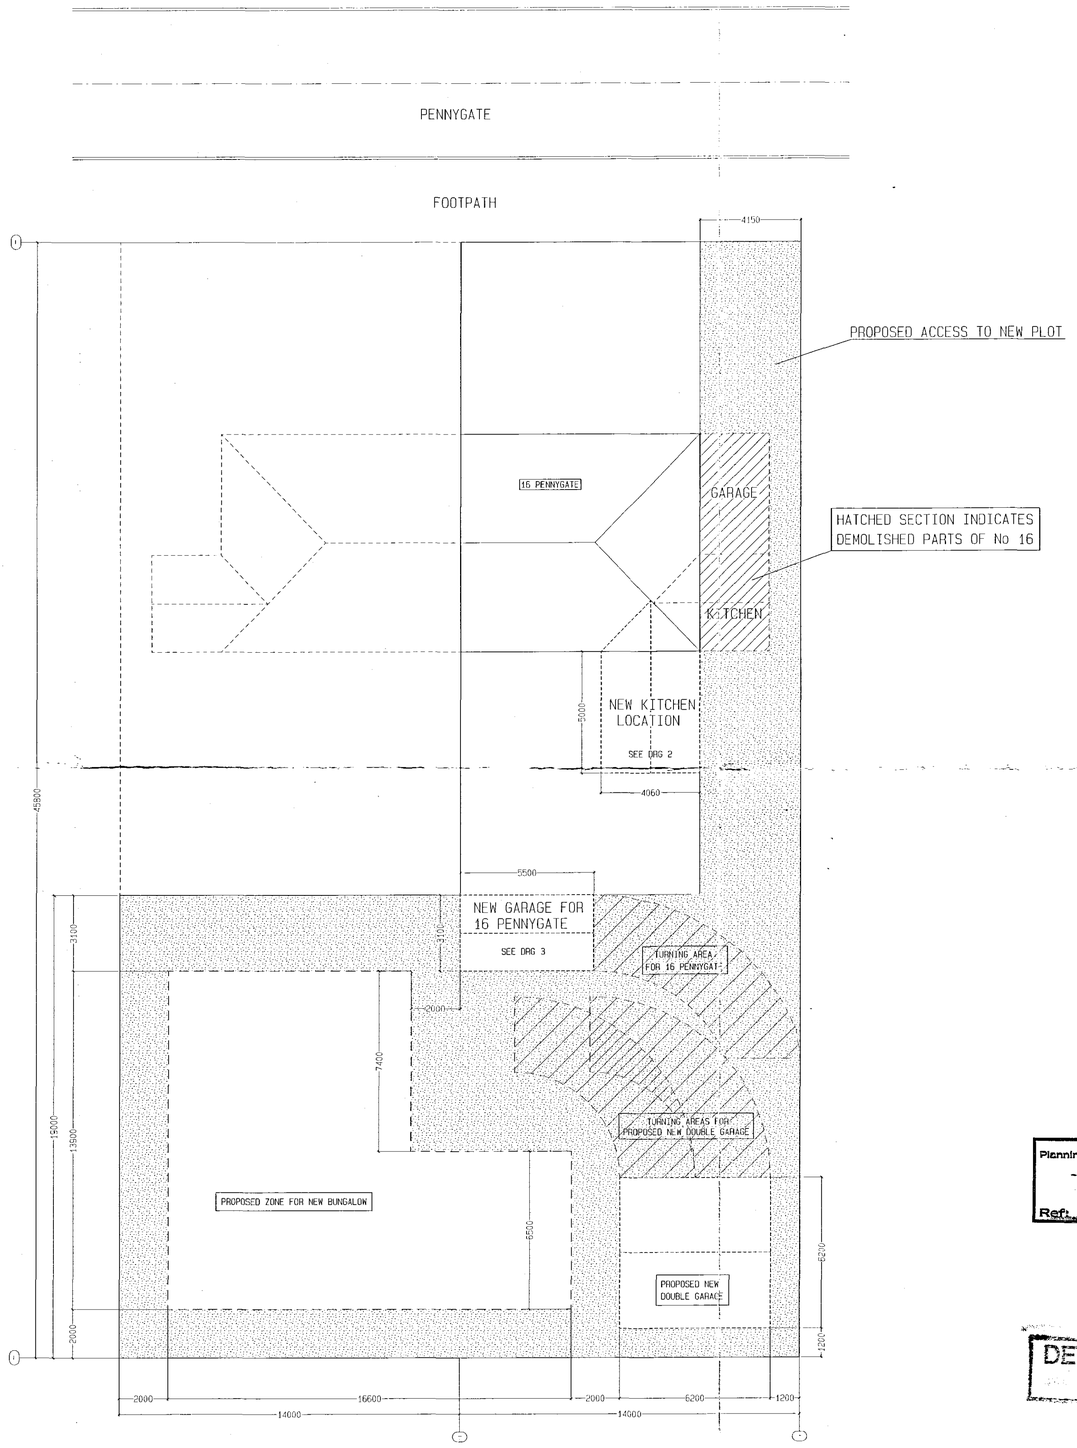

SHDC
Planning & Development
- 4 AUG 2004
Ref. 1006/04

DETERMINED
PLAN

				BY GJS	SCALE	1: 125	PROJECT: SITEPLAN
				DATE 29.06.04			SITE: 16 PENNYGATE
				CHKD			
	REVISIONS	BY	DATE	DATE			DRG. No. 16PG/1