

Polythene Tunnel:North Facing Elevation

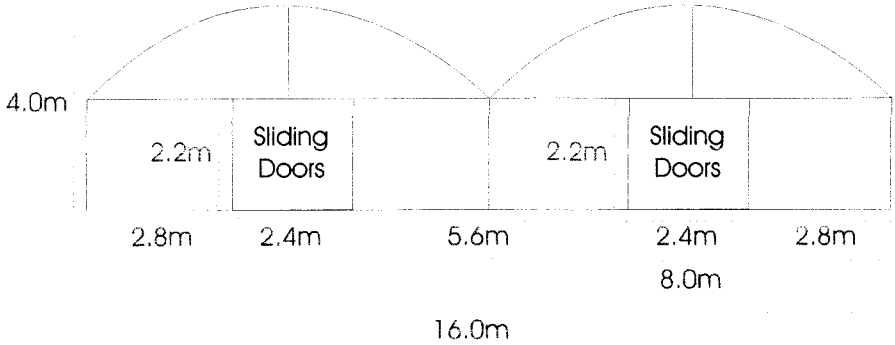

Polythene Tunnel: South Facing Elevation

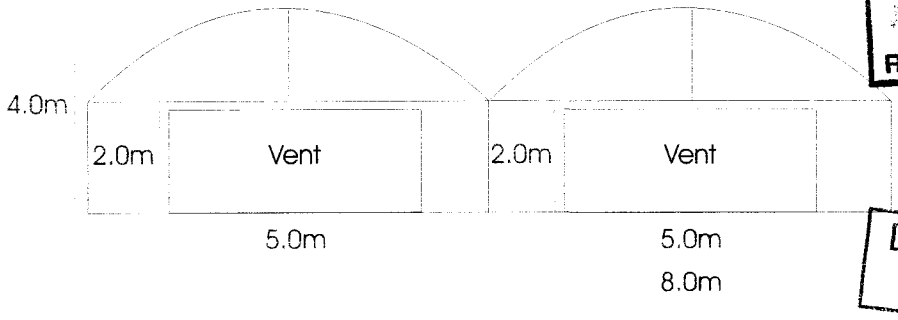


SOUTH HOLLAND DC
HOUSING & PLANNING
19 SEP 1997
Ref: 1606/97

DETERMINED PLAN

Scale 1:100

Polythene Tunnel; Lengthways Elevation

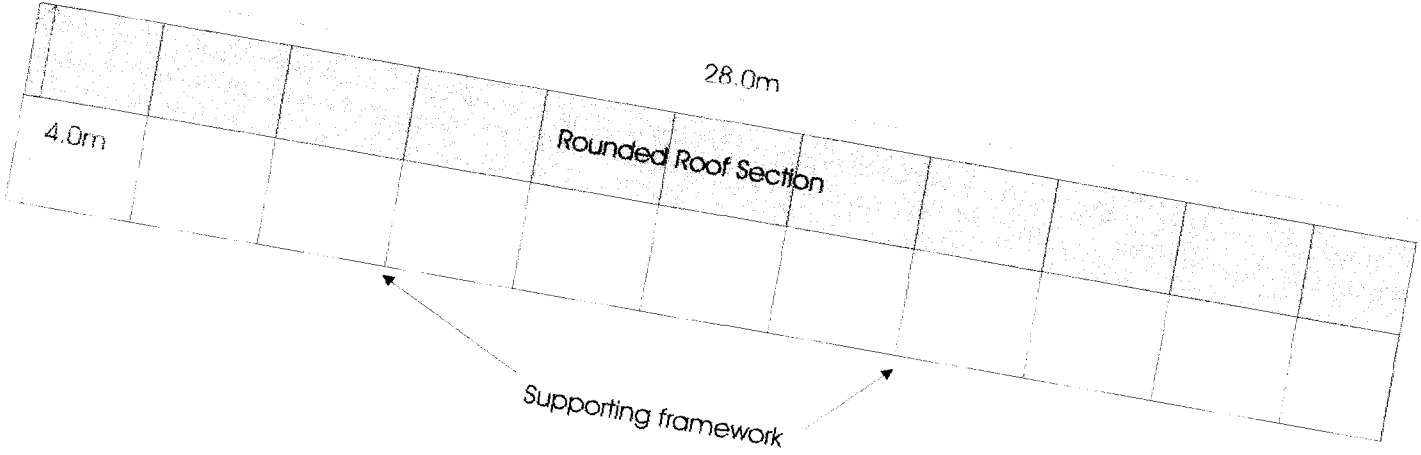

DETERMINED
PLAN
19 SEP 1997
1006/97