



West

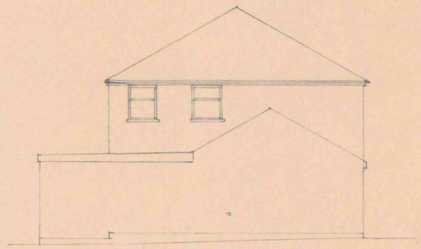


South




East

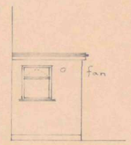


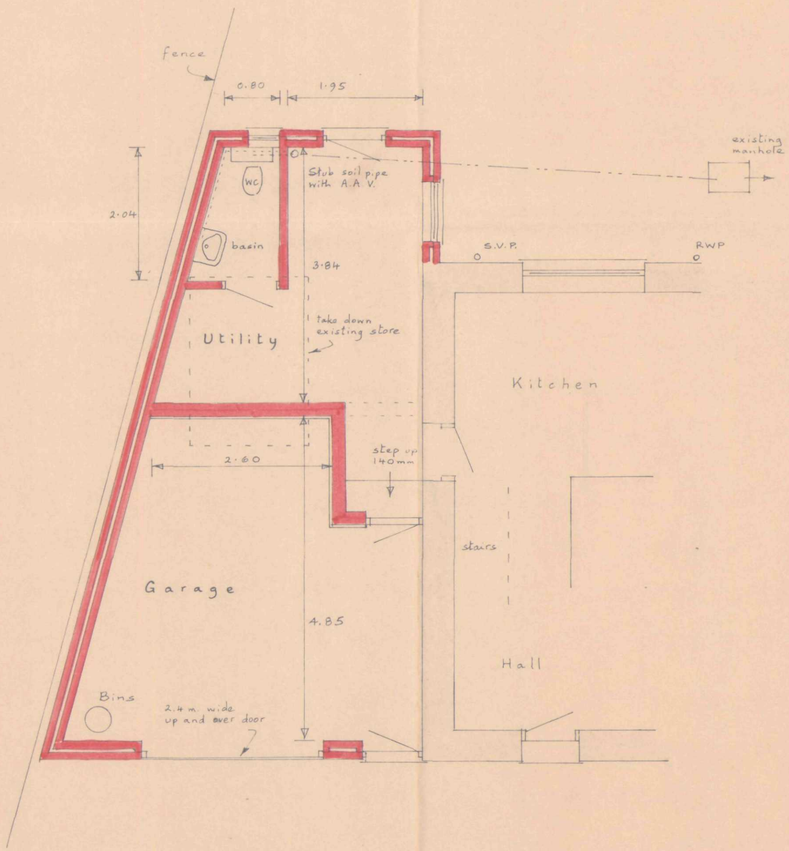


Ground Floor

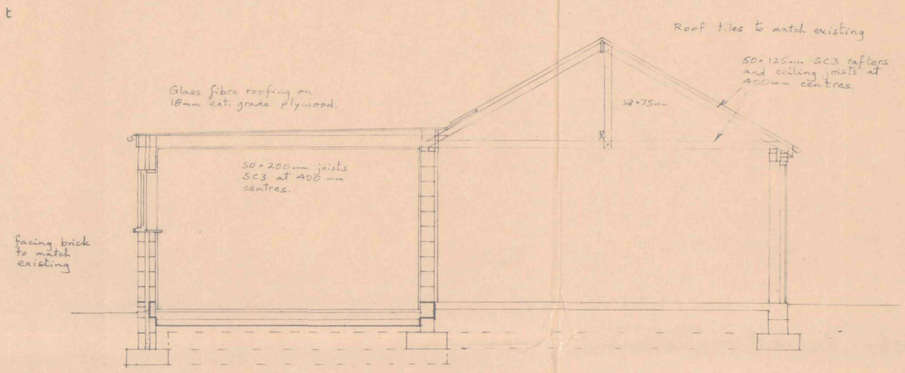

Section A-A

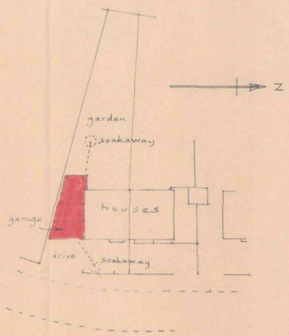

Site 1:500

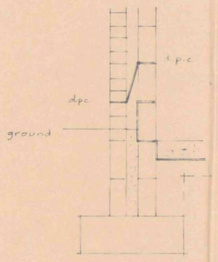

D.P.C. Detail
(where ground level above floor)

SHDC
Planning & Development
13 AUG 2003
Ref 1007/03

Mr. and Mrs Woolley,
18, Edinburgh Drive, SPALDING
Extension to House

DETERMINED
PLAN

Written dimensions to be used in preference to scaled, and all measurements to be verified by checking on site	Scale 1:100 & 1:50
Local Authority Ref. Planning	Drawing No. 2307.30
Building Regulations	Date July 2003

A. ROFFE
BUILDING DESIGN & PLANS
1, Green Lane,
SPALDING, Lincs PE11 2YB
Tel: 01775-723 680 ©