




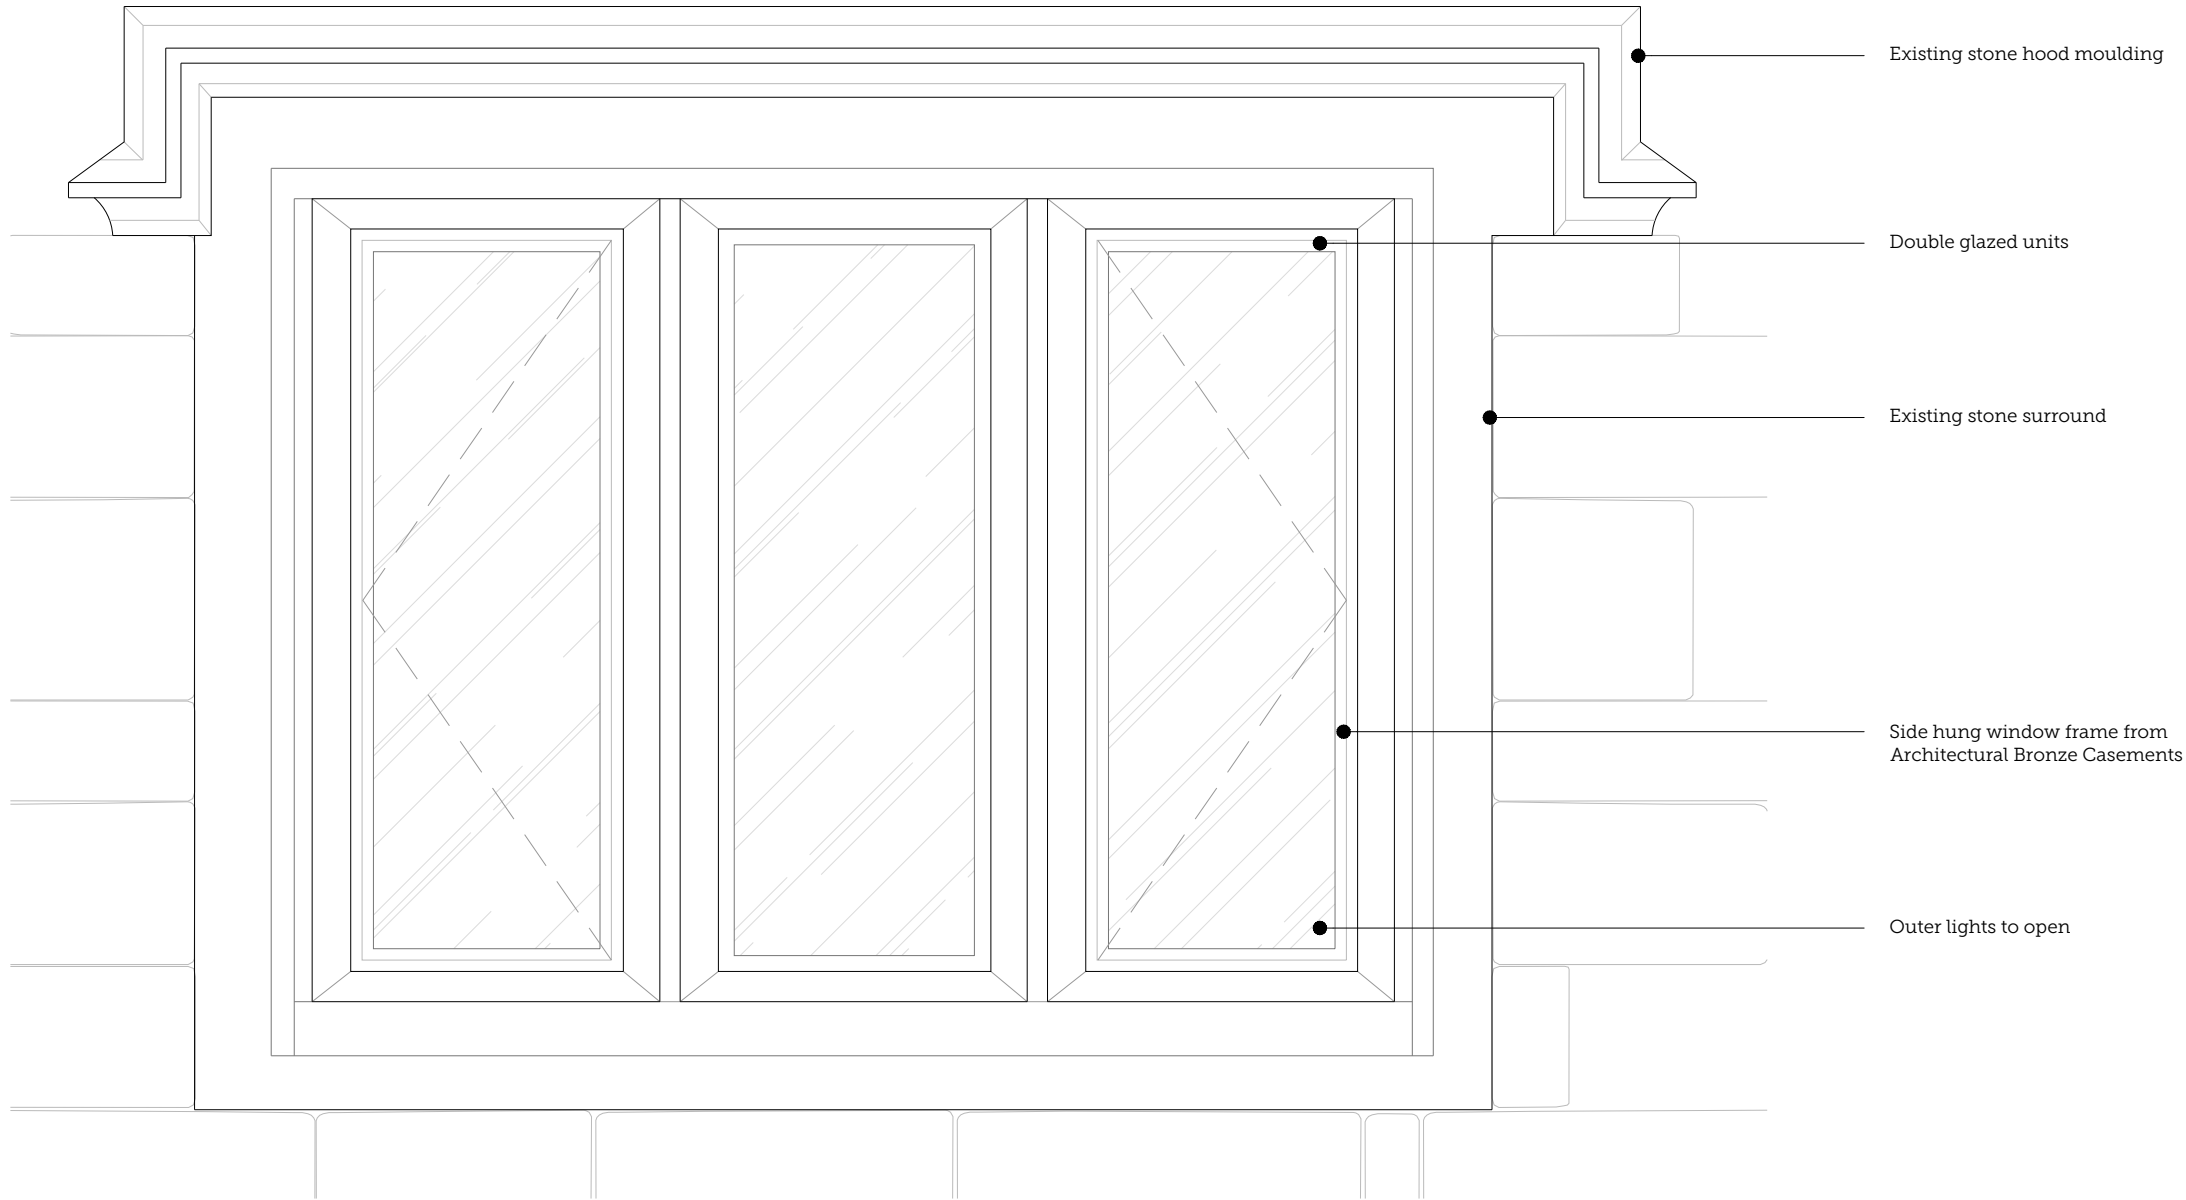


01 | PROPOSED GARRET WINDOW (EAST)
Scale 1:10

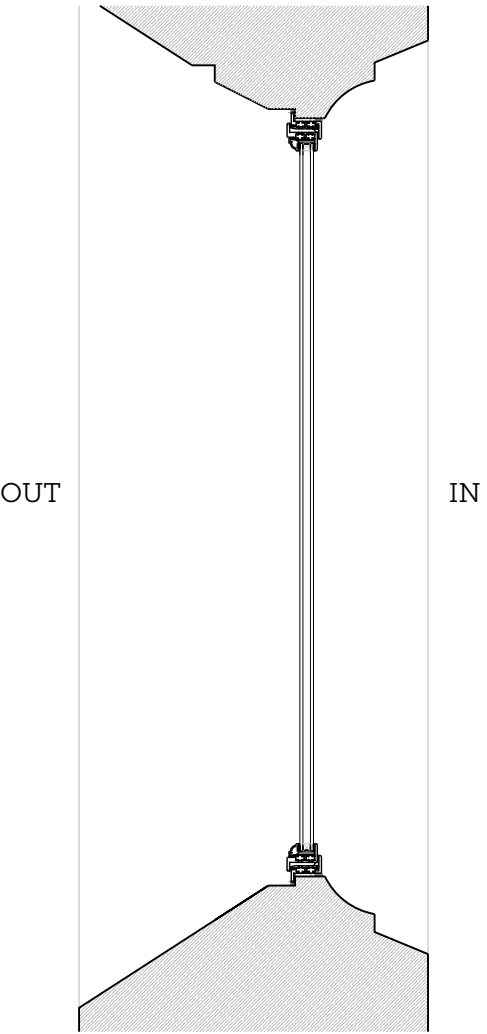

03 | PROPOSED DETAIL SECTION
Scale 1:10

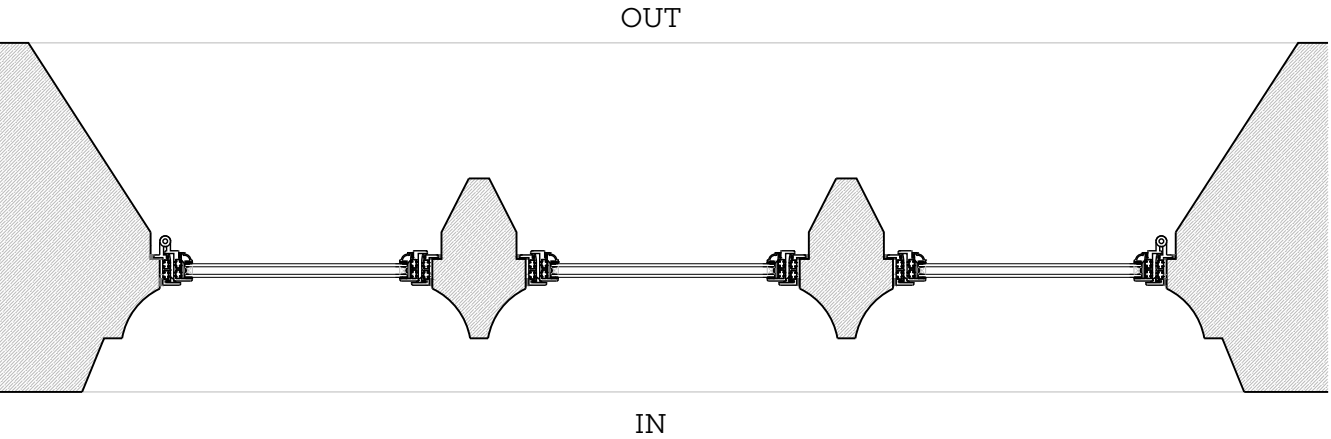

02 | PROPOSED WINDOW PLAN
Scale 1:10

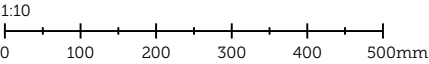


PLANNING				
PROJECT TITLE:		MONK'S HOUSE		
DRAWING TITLE:		PROPOSED WINDOW (EAST) DETAILS		
DRAWING NO:	REVISION:	PAGE SIZE:	SCALE:	
2548-W02	-	A3	1:10	


**SCORER
HAWKINS
ARCHITECTS**

Lodge Farm Barns
Skendleby, Spilsby
Lincolnshire, PE23 4QF


01754 890089
projects@scorerhawkins.co.uk
www.scorerhawkins.co.uk

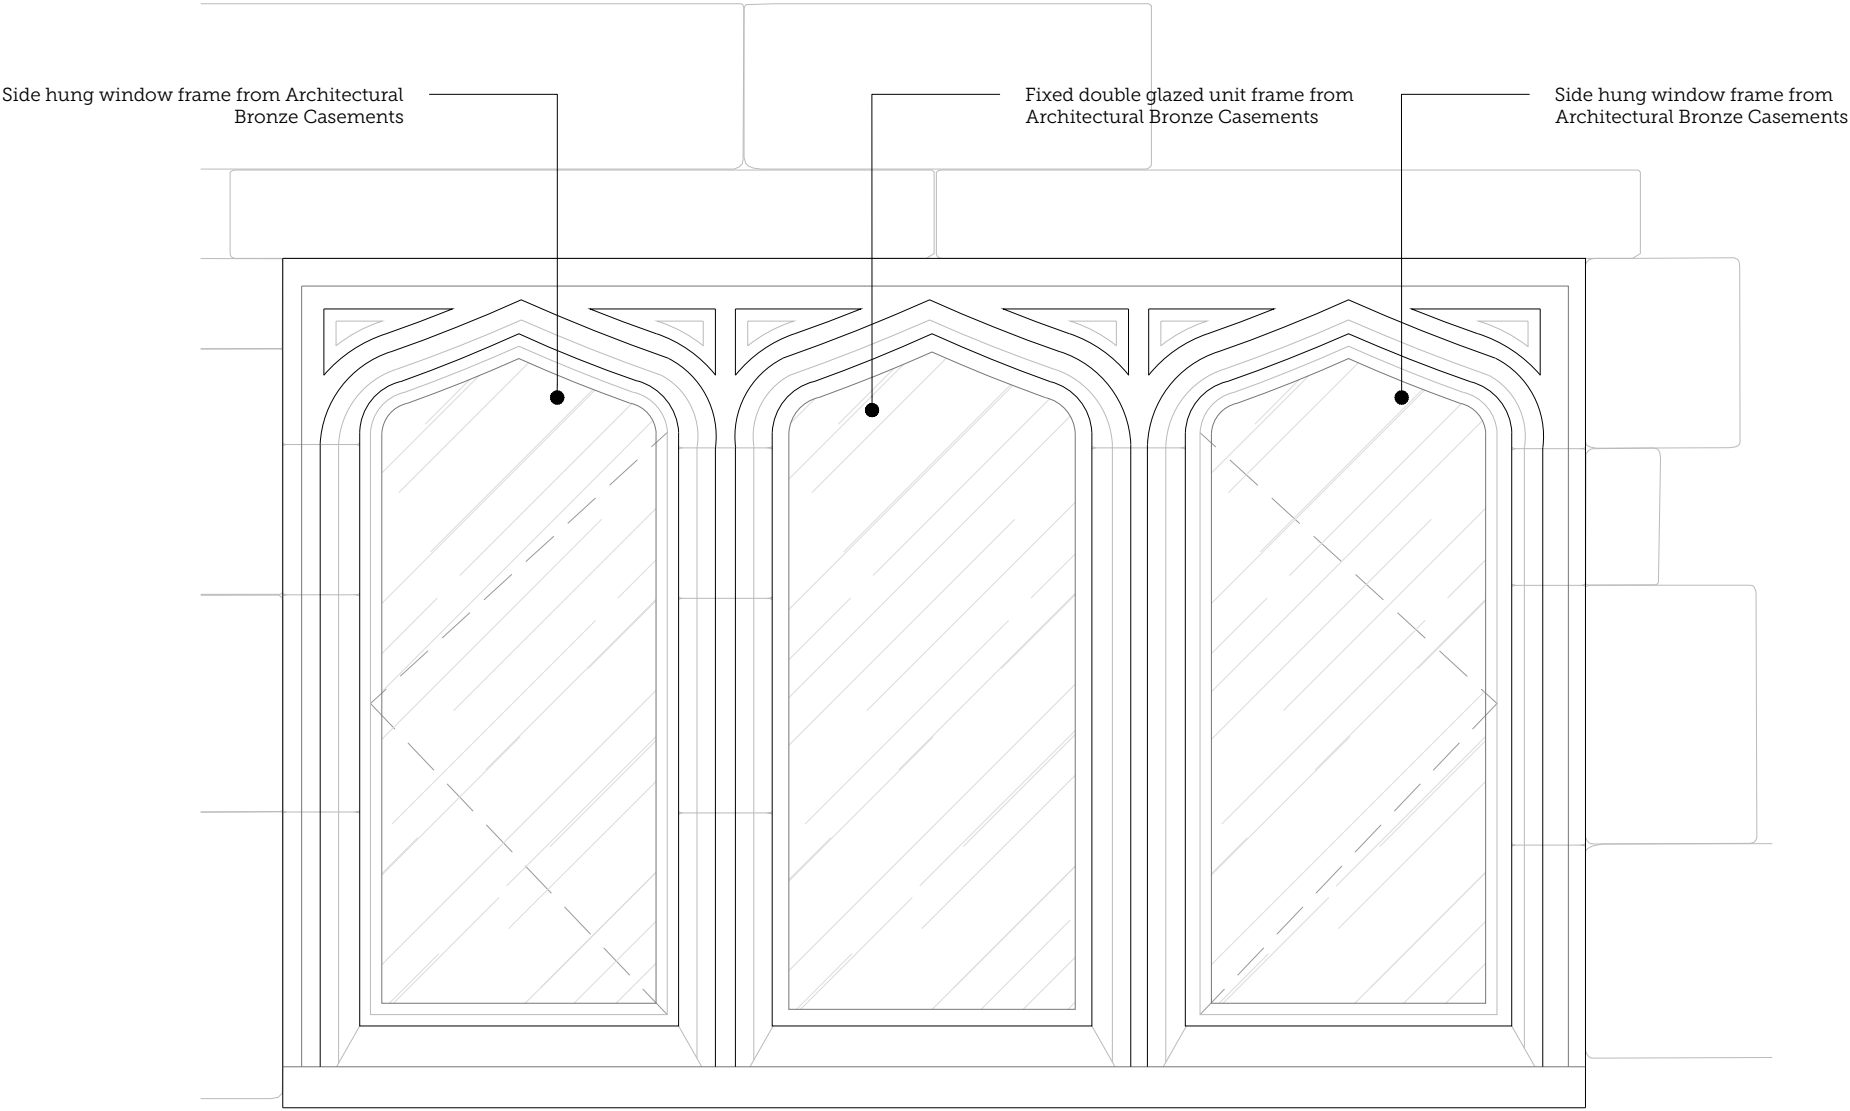


01 | PROPOSED GARRET WINDOW (SOUTH)
Scale 1:10

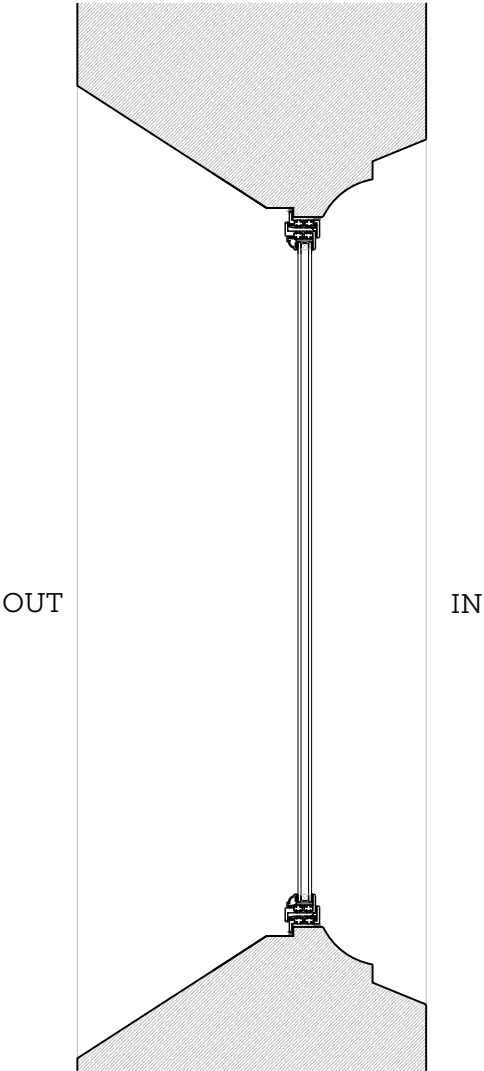

03 | PROPOSED DETAIL SECTION
Scale 1:10

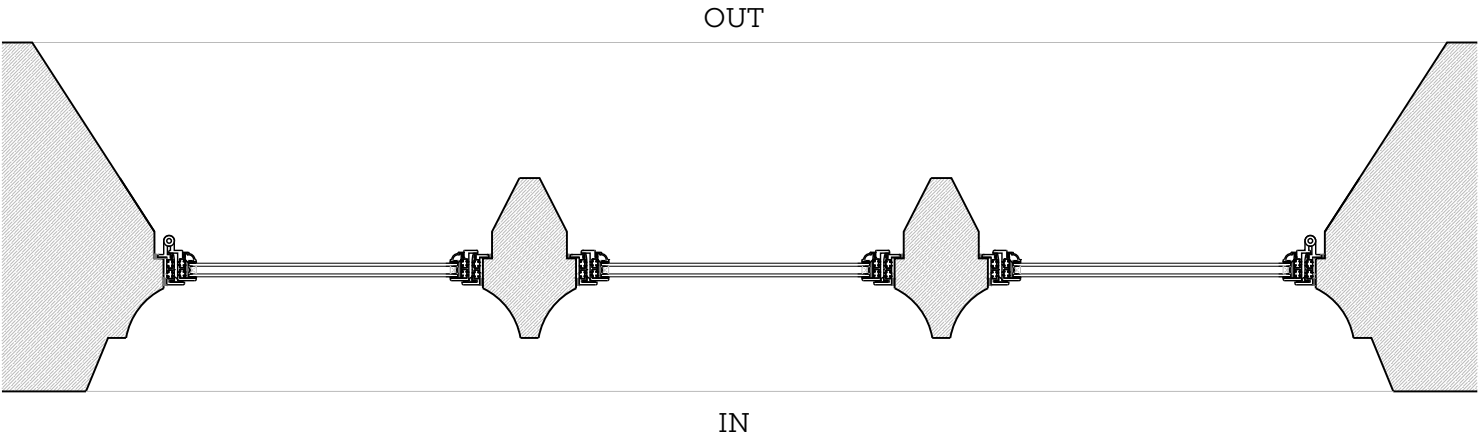

02 | PROPOSED WINDOW PLAN
Scale 1:10

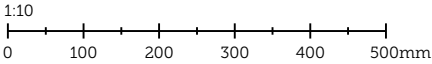

PLANNING

PROJECT TITLE: MONK'S HOUSE				SCORER HAWKINS ARCHITECTS Lodge Farm Barns Skendleby, Spilsby Lincolnshire, PE23 4QF 01754 890089 projects@scorerhawkins.co.uk www.scorerhawkins.co.uk
DRAWING TITLE: PROPOSED WINDOW (SOUTH) DETAILS				
DRAWING NO: 2548-W03	REVISION: -	PAGE SIZE: A3	SCALE: 1:10	