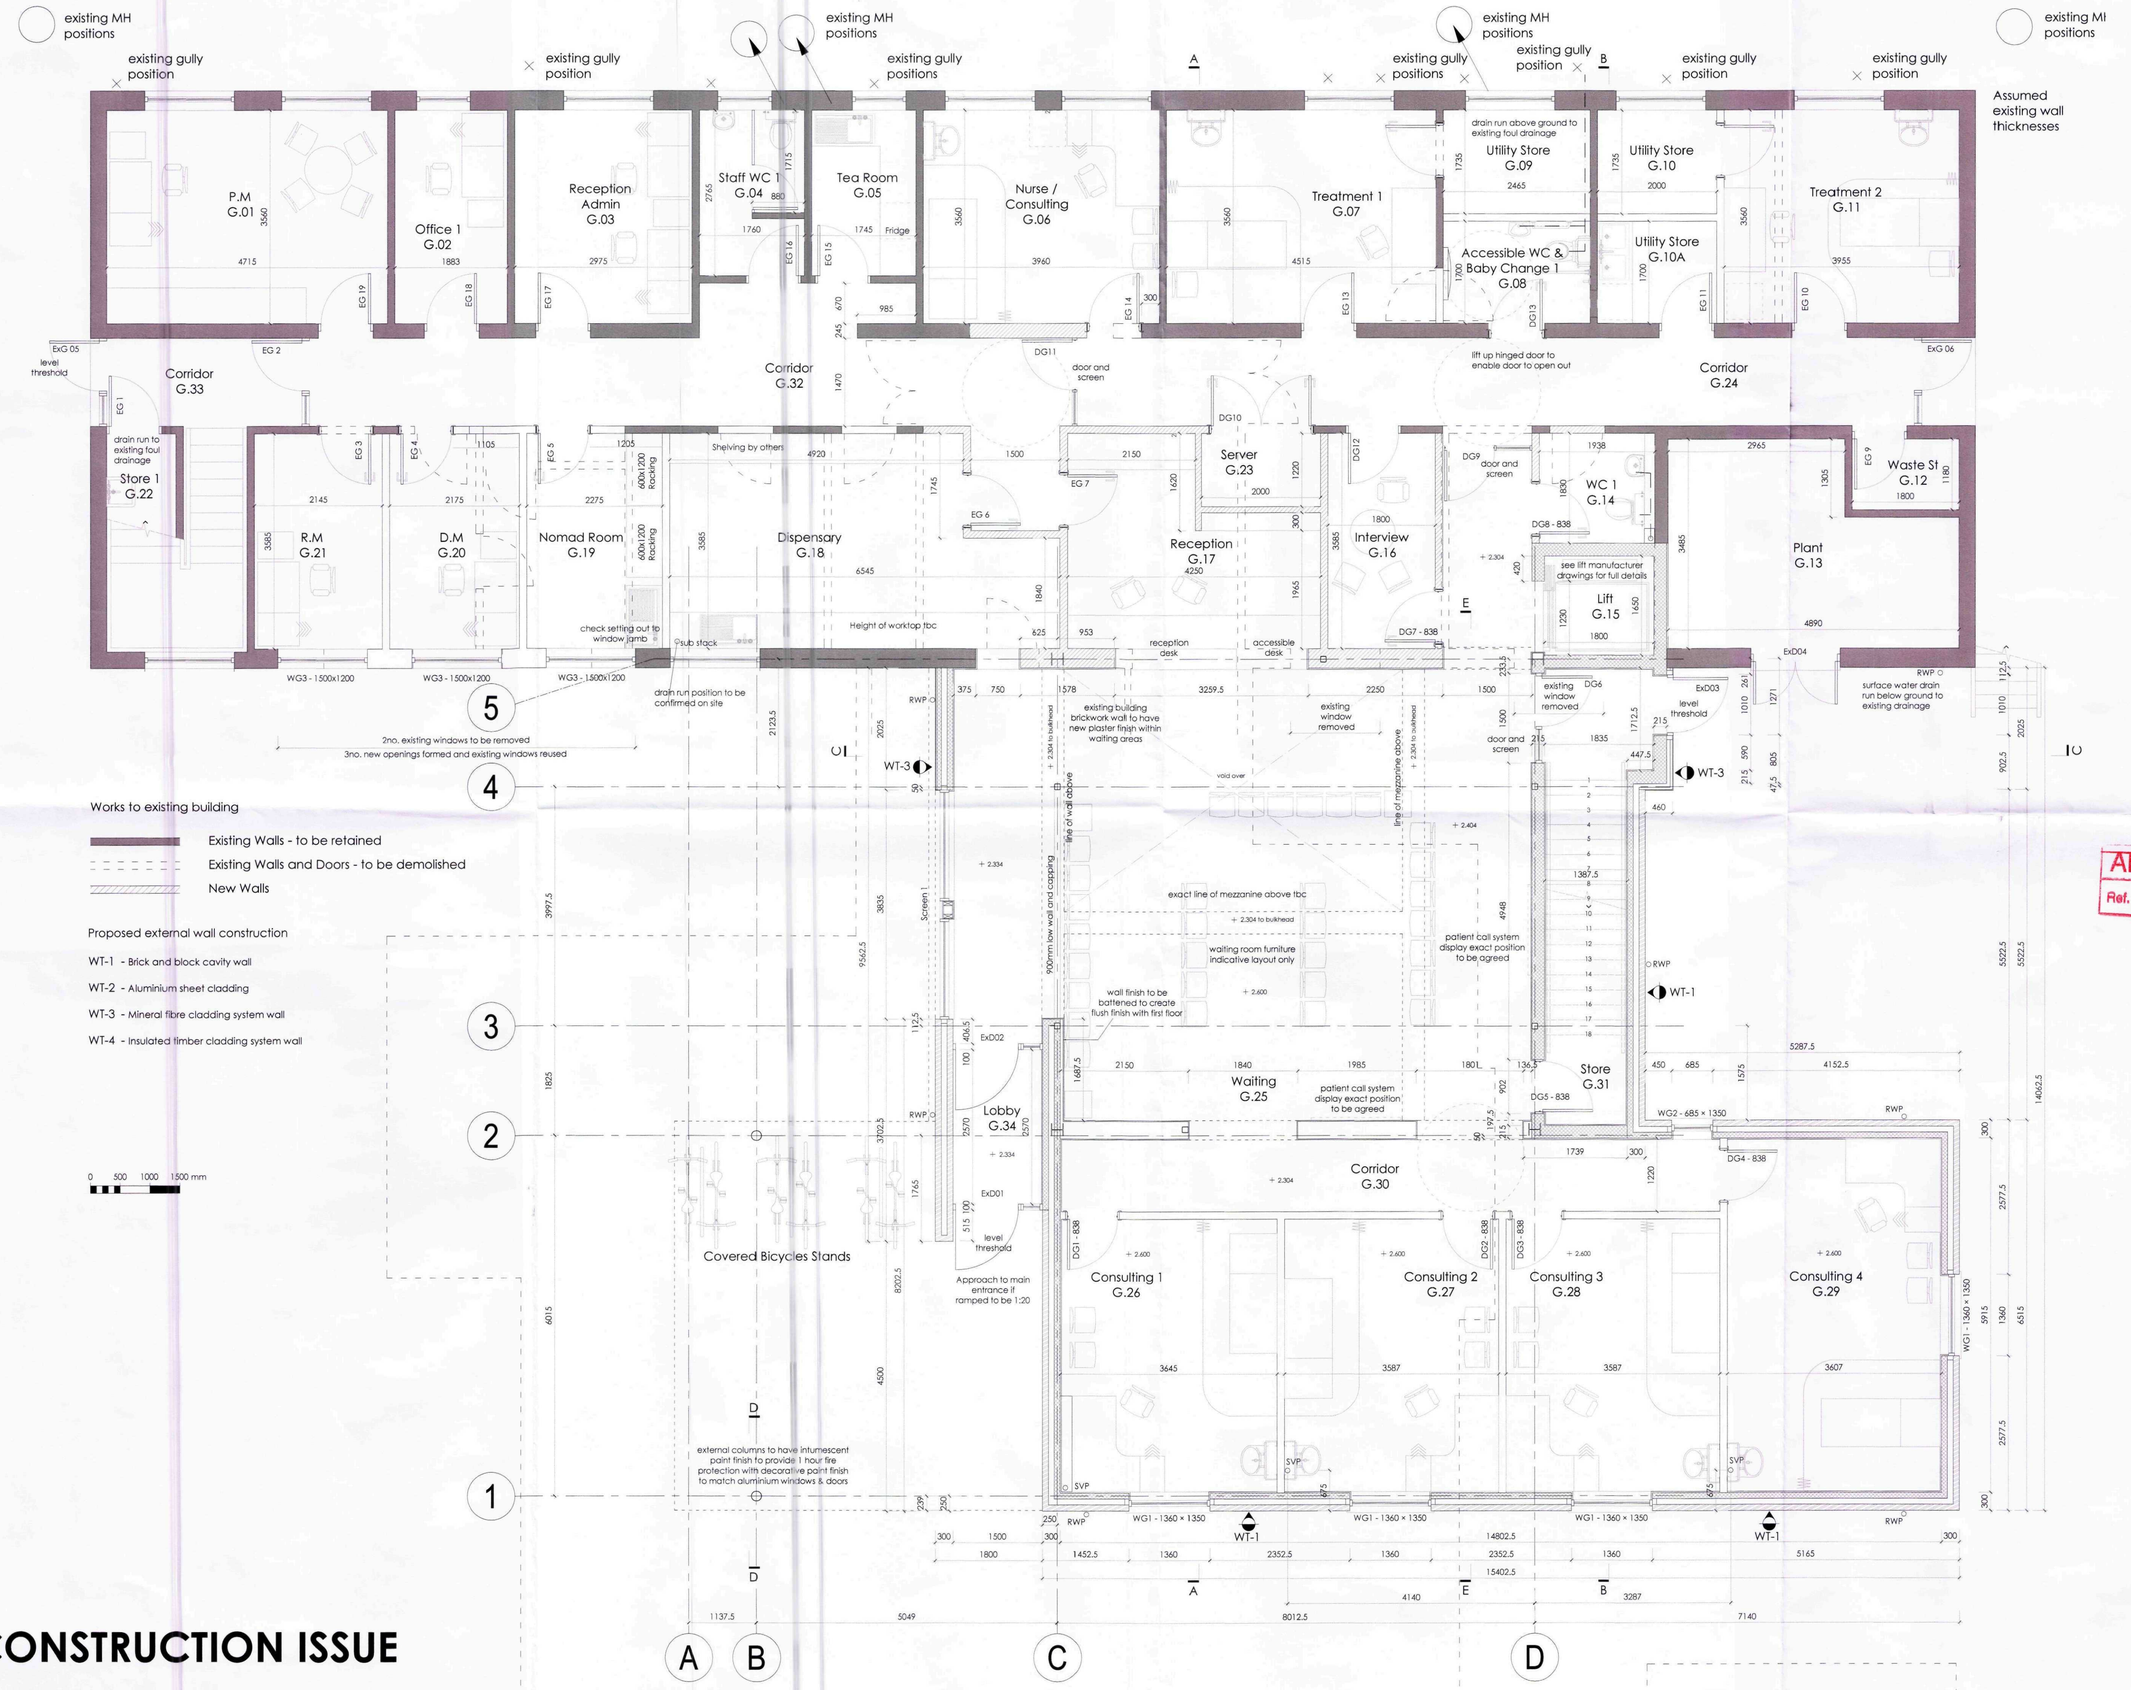


Works to existing building

- Existing Walls - to be retained
- Existing Walls and Doors - to be demolished
- New Walls

Proposed external wall construction

- WT-1 - Brick and block cavity wall
- WT-2 - Aluminium sheet cladding
- WT-3 - Mineral fibre cladding system wall
- WT-4 - Insulated timber cladding system wall

0 500 1000 1500 mm

CONSTRUCTION ISSUE

AMENDED PLAN
Ref. A3 A1

SHDC Planning & Development
14 FEB 2011
Ref: 0112-10

Rev K / 07.02.11 / Screen 1 adjusted & ceiling/bulkhead heights updated
Rev J / 31.01.11 / Dims to existing building added & lift updated
Rev H / 20.01.11 / Clouded updates and dims & bulkheads confirmed
Rev G / 2.12.10 / Lift pit dims confirmed
Rev F/ 16.11.10 / Setting out dims added WHB drainage revised consulting rooms 1-4
Rev E / 05.10.10 / Construction Issue
Rev D / 10.06.10 / Minor Revisions for tender issue
Rev C / 07.06.10 / Tender Issue
Rev B / 27.05.10 / Door numbers revised
Rev A / 14.05.10 / G.10,G.22 revised and G.10A added

Project
Proposed Beechfield Medical Centre


Client
Lincolnshire Primary Care Trust

Drawing
Proposed GF Plan
1:50 @ A1

Date
06.04.10

core+ architects
www.core-architects.co.uk
The Terrace, Grantham Street, Lincoln, LN2 1BD 01522 525901
Copyright © 2010 Core Plus Architects Limited Do Not Scale

C09.105.202 - K

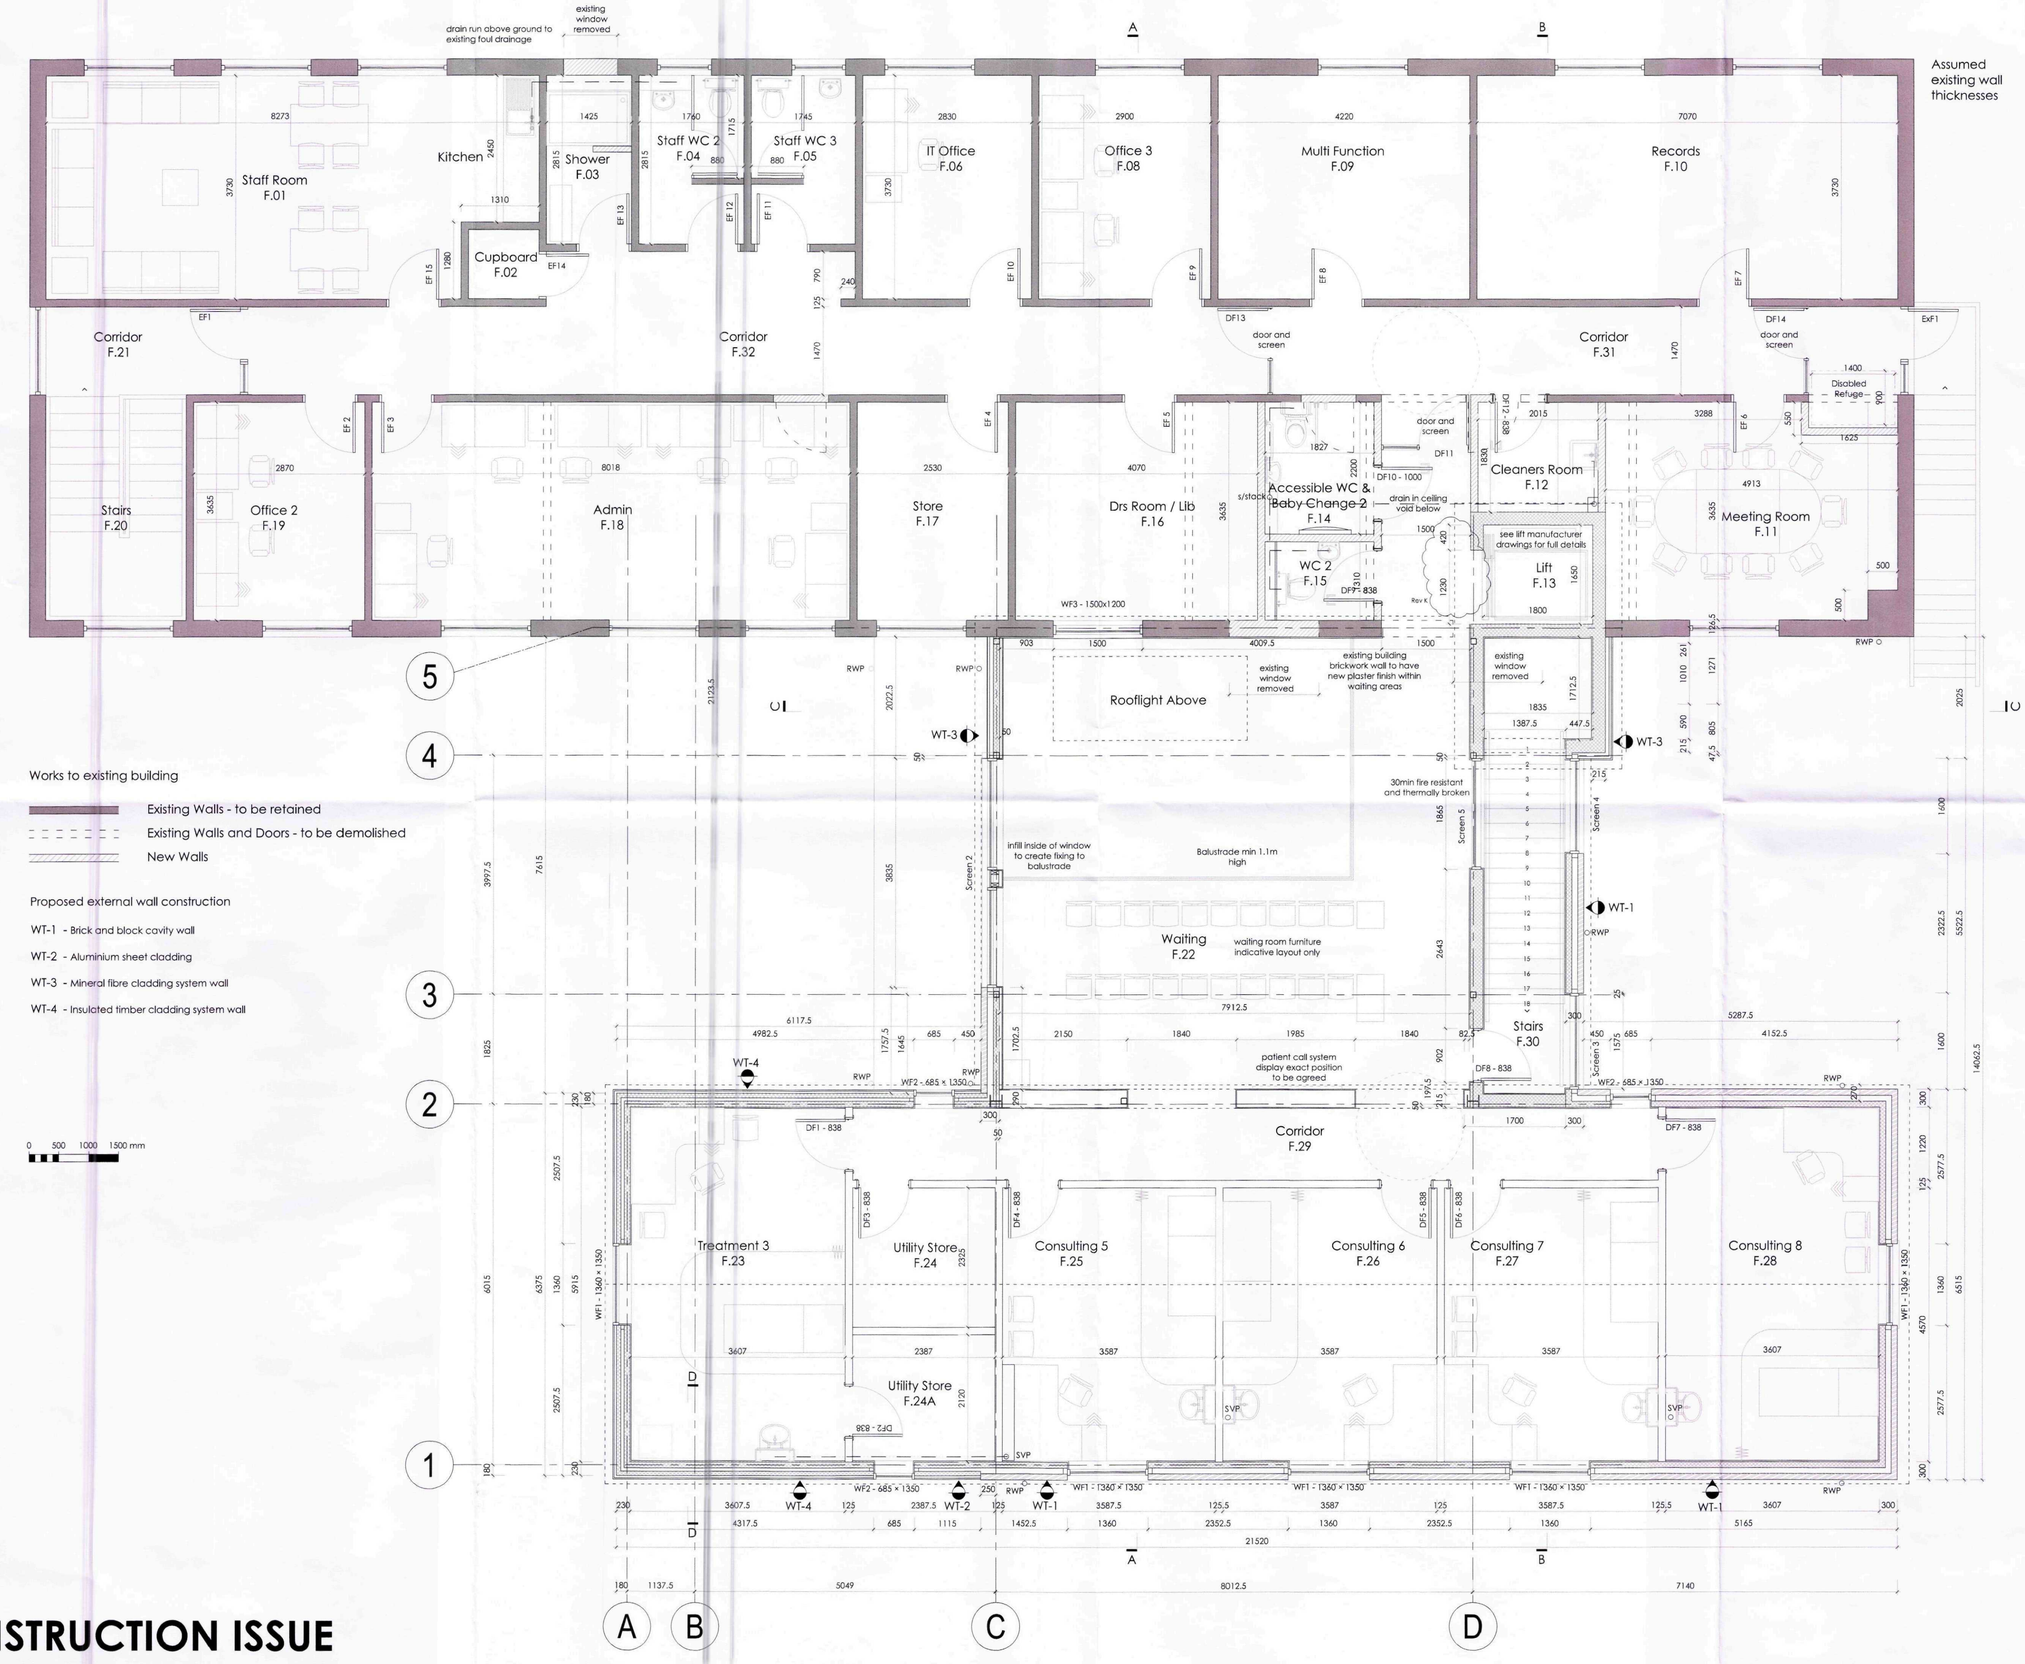

Works to existing building

- Existing Walls - to be retained
- Existing Walls and Doors - to be demolished
- New Walls

Proposed external wall construction

- WT-1 - Brick and block cavity wall
- WT-2 - Aluminium sheet cladding
- WT-3 - Mineral fibre cladding system wall
- WT-4 - Insulated timber cladding system wall

0 500 1000 1500 mm

CONSTRUCTION ISSUE

AMENDED PLAN
Ref. A1

SHDC Planning & Development
14 FEB 2011
Ref: 1012-10

Rev L / 07.02.11 / Screen 2 & balustrade adjusted
Rev K / 31.01.11 / Dims to existing rooms added & lift updated
RevJ / 25.01.11 / Screen 5 adjusted
Rev H / 20.01.11 / Clouded updates & dims confirmed
Rev G / 02.12.10.10 / Lift pit dims confirmed
Rev F / 16.11.10 / Setting out dims added. WC2 drainage revised
Rev E / 05.10.10 / Construction Issue
Rev D / 10.06.10 / Minor Revisions for tender issue
Rev C / 07.06.10 / Tender Issue
Rev B / 27.05.10 / Door numbers revised
Rev A / 14.05.10 / F.24 revised

Project
Proposed Beechfield Medical Centre


Client
Lincolnshire Primary Care Trust

Drawing
Proposed FF Plan
1:50 @ A1


Date
06.04.10

core+ architects
www.core-architects.co.uk
The Terrace, Grantham Street, Lincoln, LN2 1BD 01522 525901
Copyright © 2010 Core Plus Architects Limited Do Not Scale

C09.105.203 - L

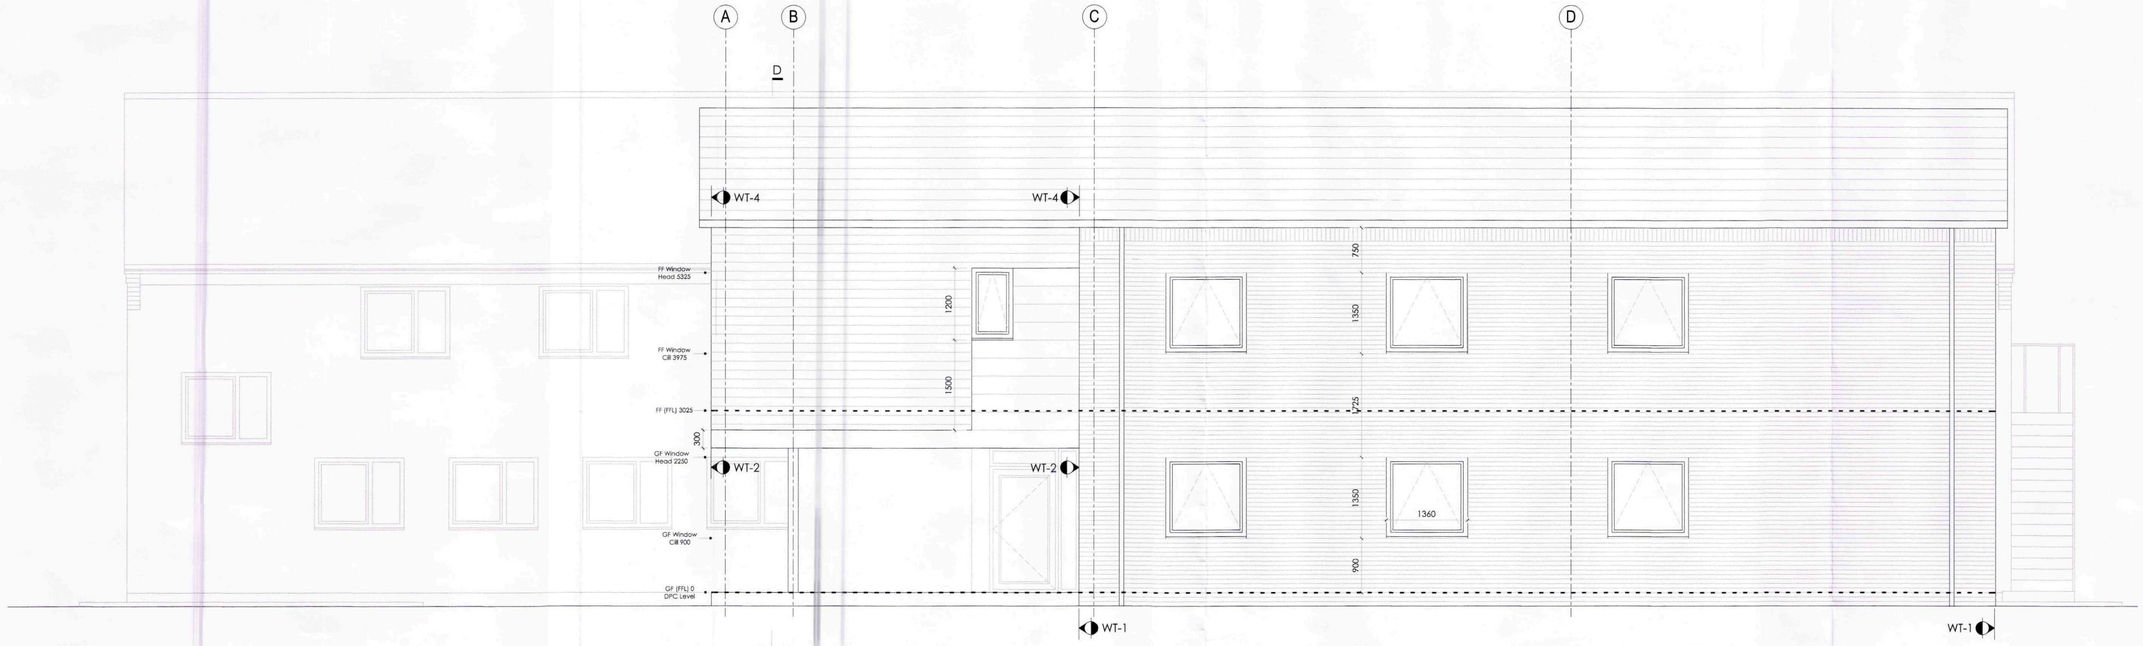

North-Western Elevation (Front)

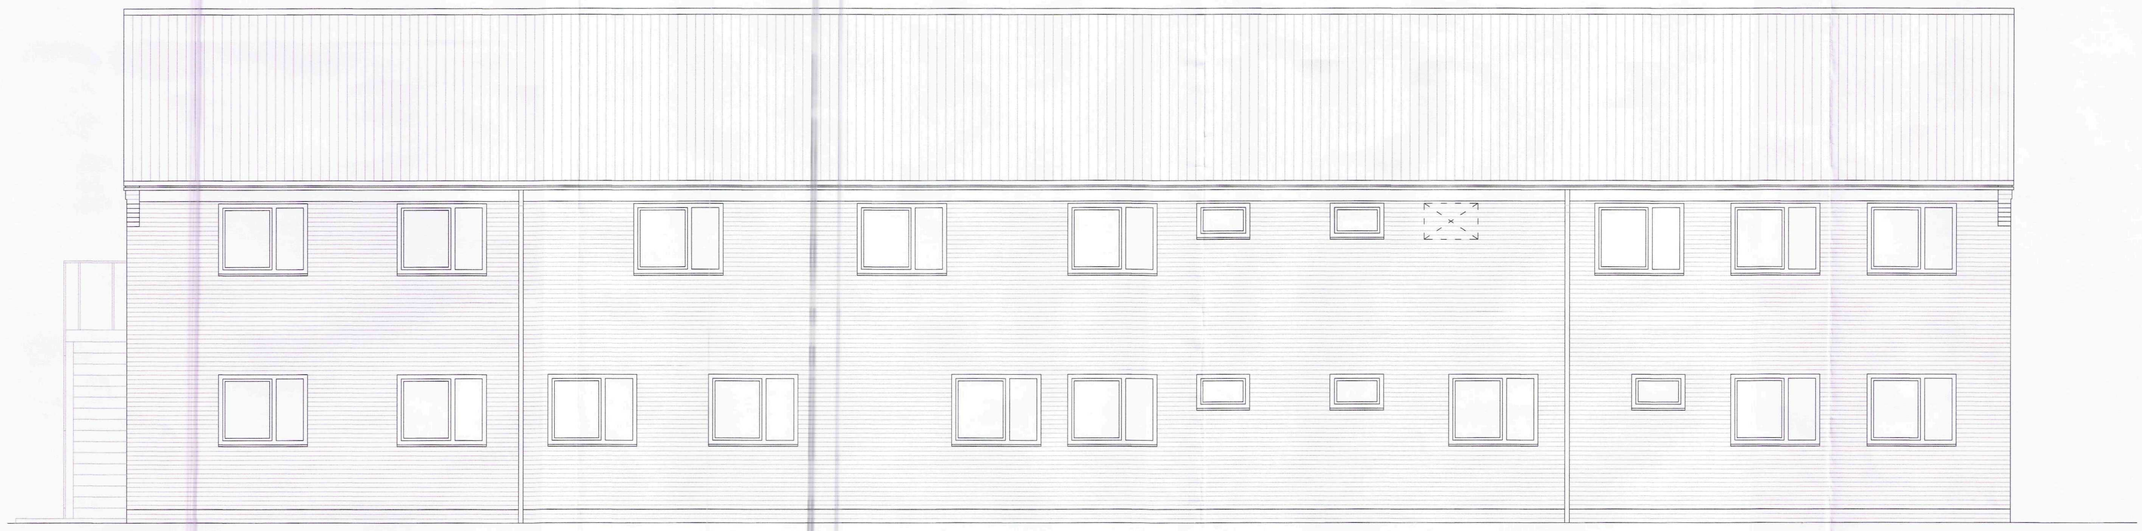

South-Eastern Elevation (Rear)

CONSTRUCTION ISSUE

AMENDED PLAN
Ref. ~~A3~~ A1

SHDC
Planning & Development
14 FEB 2011
Ref: ~~0112-10~~ 1012-10

Rev C / 20.01.11 / Above entrance updated
Rev B / 05.10.10 / Construction Issue
Rev A / 07.06.10 / Tender Issue

Project
Proposed Beechfield Medical Centre


Client
Lincolnshire Primary Care Trust

Drawing
Proposed Elevations 1
1:50 @ A1


Date
06.04.10

core+ architects
www.core-architects.co.uk
The Terrace, Grantham Street, Lincoln, LN2 1BD 01522 525901
Copyright © 2010 Core Plus Architects Limited Do Not Scale

C09.105.204 - C

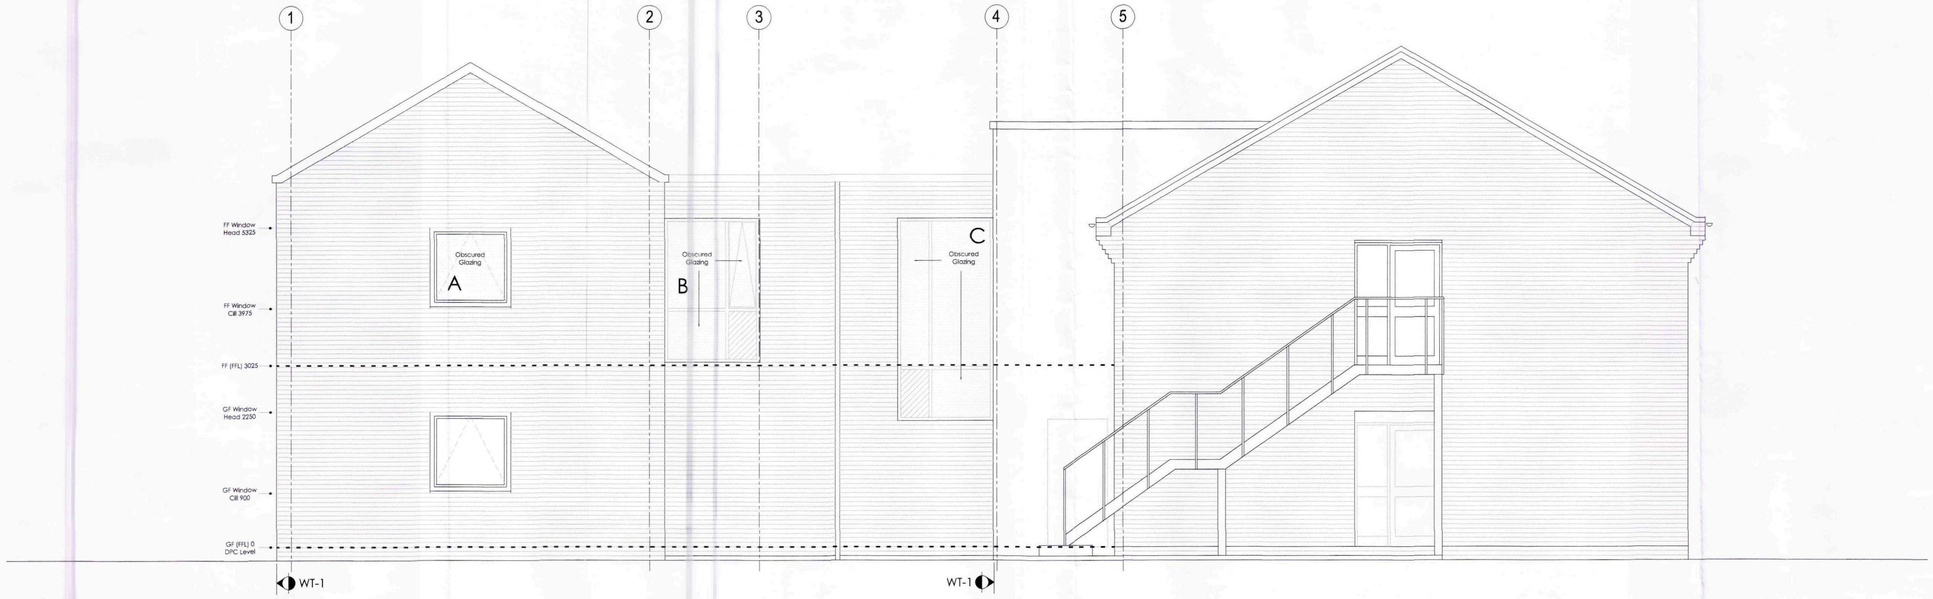

South-Western Elevation (Side)

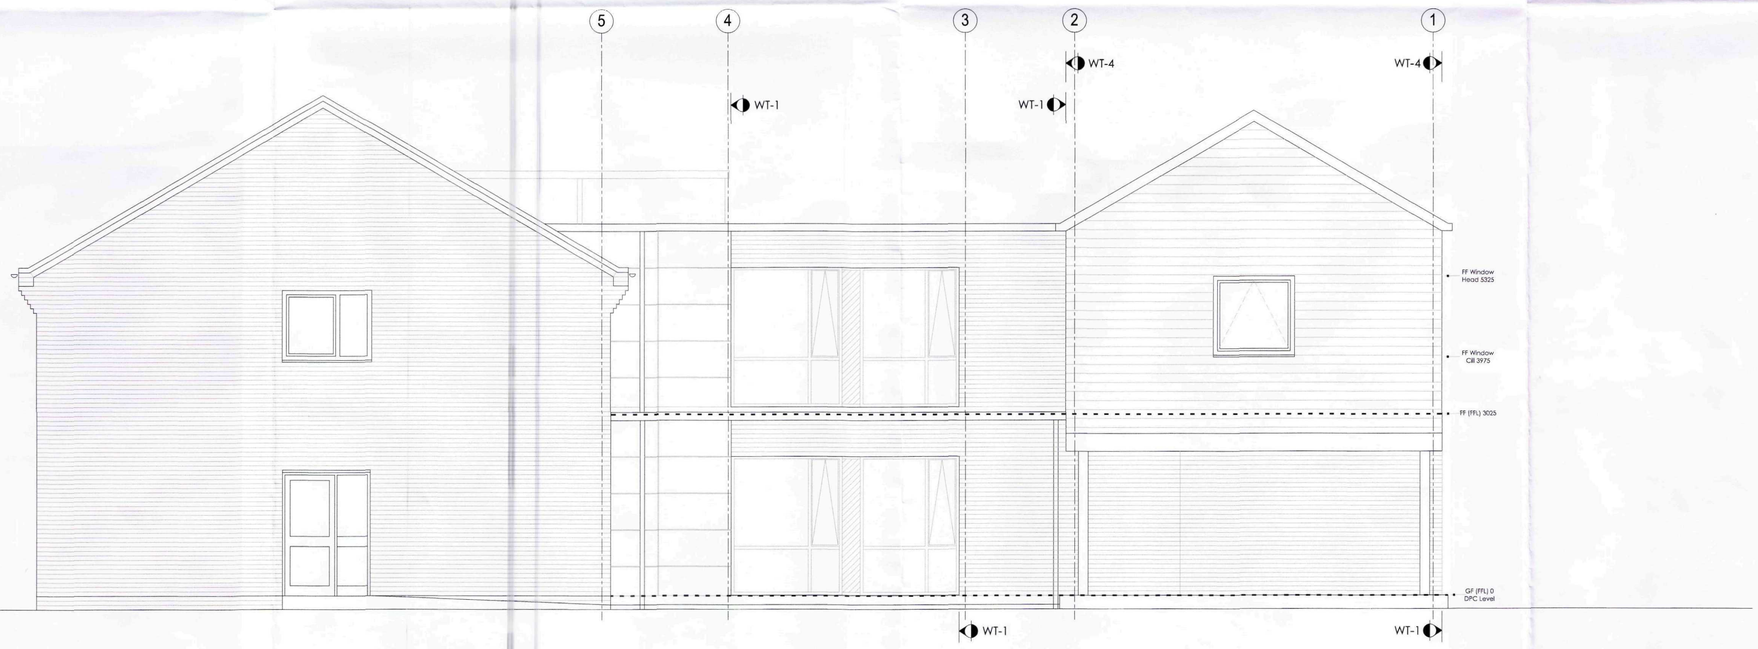

North-Eastern Elevation (Side)

CONSTRUCTION ISSUE

AMENDED PLAN
Ref. ~~A3~~ A1

SHDC
Planning & Development
14 FEB 2011
0612-10
Ref: ~~0612-10~~

Rev E / 14.02.11 / Flat roof junctions updated
Rev D / 08.02.11 / As Clouded
Rev C / 20.01.11 / As Clouded
Rev B / 05.10.10 / Construction Issue
Rev A / 07.06.10 / Tender Issue

Project
Proposed Beechfield Medical Centre


Client
Lincolnshire Primary Care Trust

Drawing
Proposed Elevations 2
1:50 @ A1


Date
06.04.10

core+ architects
www.core-architects.co.uk
The Terrace, Grantham Street, Lincoln, LN2 1BD 01522 525901
Copyright © 2010 Core Plus Architects Limited Do Not Scale

C09.105.205 - E

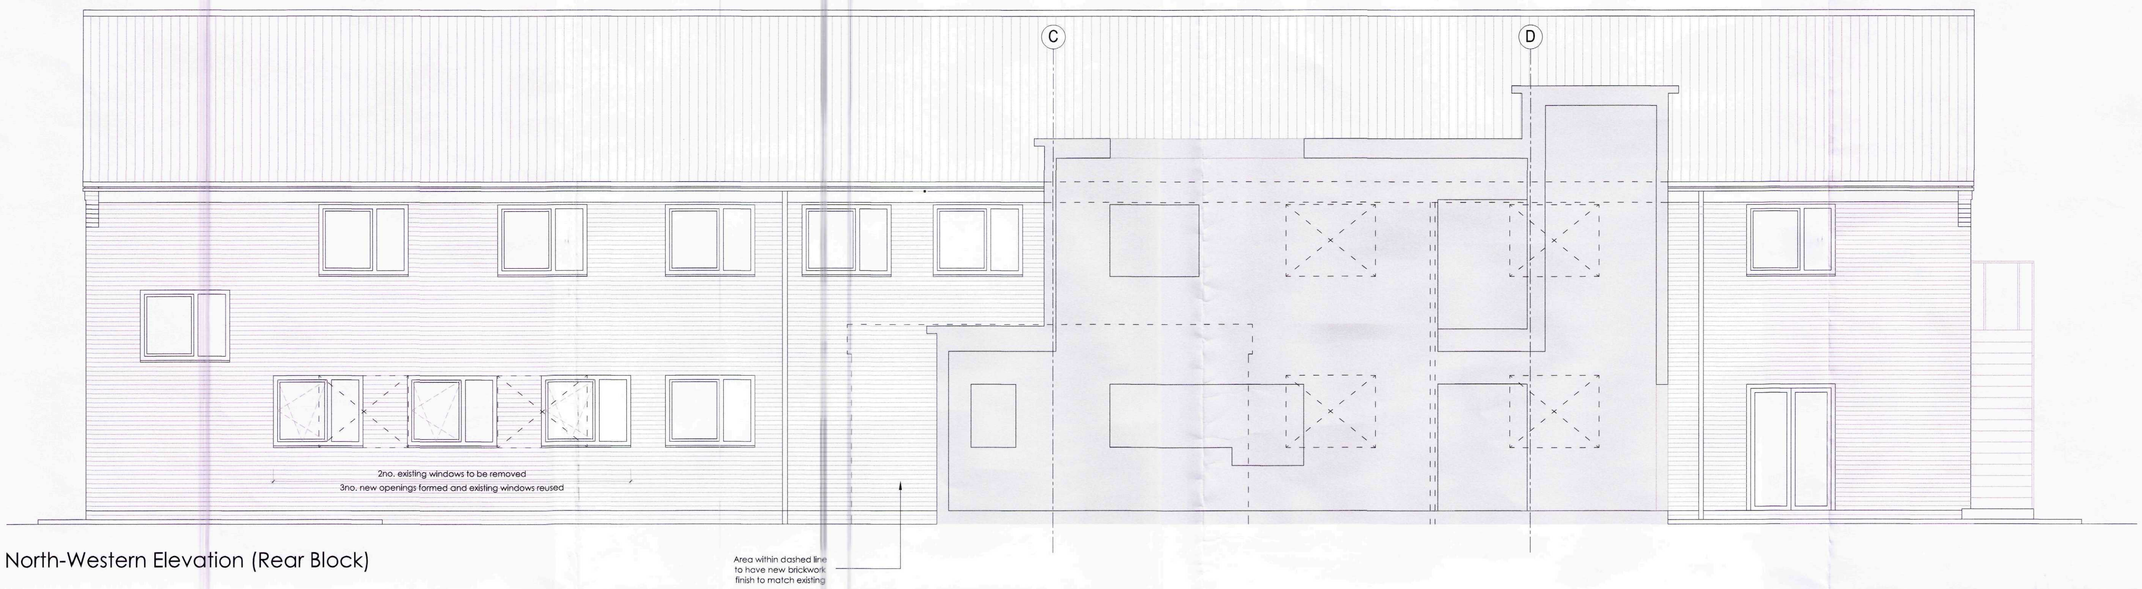

North-Western Elevation (Rear Block)

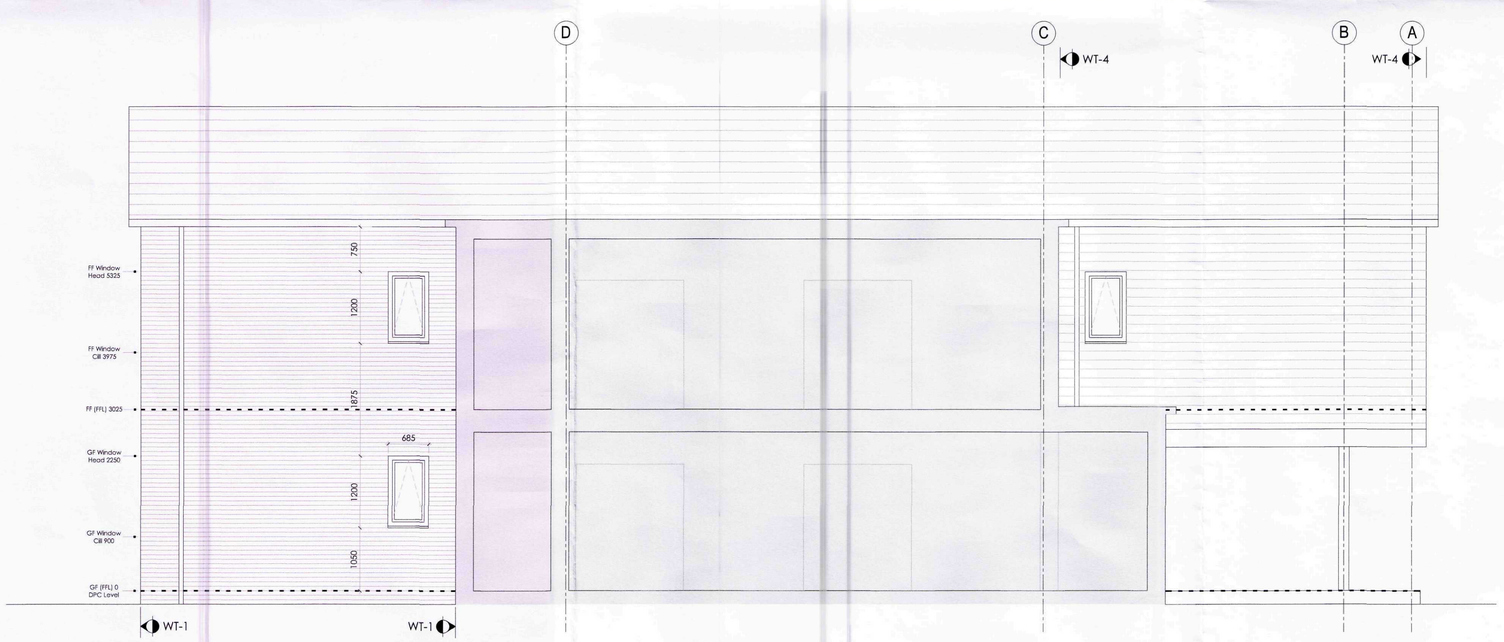

South-Eastern Elevation (Rear)

CONSTRUCTION ISSUE

AMENDED PLAN
Ref. ~~A2~~ A1

SHDC
Planning & Development
14 FEB 2011
1012-10
Ref: ~~2112~~ 10

Rev C / 20.01.11 / Minor Amendments
Rev B / 05.10.10 / Construction Issue
Rev A / 07.06.10 / Tender Issue

Project
Proposed Beechfield Medical Centre

Client
Lincolnshire Primary Care Trust

Drawing
Proposed Elevations 3
1:50 @ A1

Date
06.04.10

core+ architects
www.core-architects.co.uk
The Terrace, Grantham Street, Lincoln, LN2 1BD 01522 525901
Copyright © 2010 Core Plus Architects Limited Do Not Scale

C09.105.206 - C